



B.M. 159.16 RR Spike in north face of power pole at White Oak Drive and 6' South of south line of Cedar Lakes Village 4th Addition.

Scale : 1" = 20'

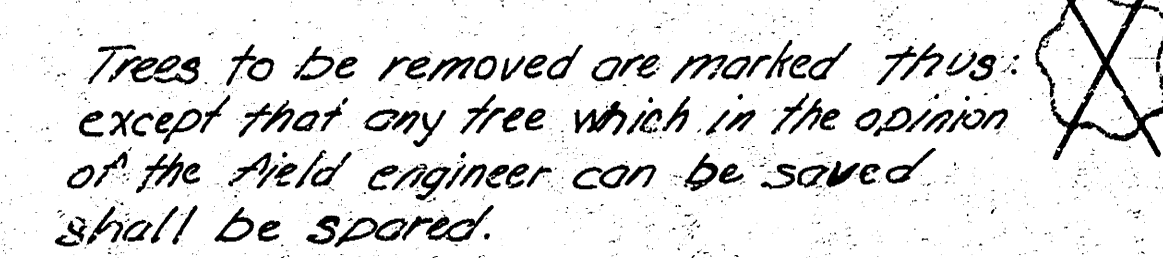

N.L.M.T.Vernon to and including Cul-de-Sac
(For lots 65-75, Block 3, Cedar Lakes Village 4th Addition)

DAKS 574132

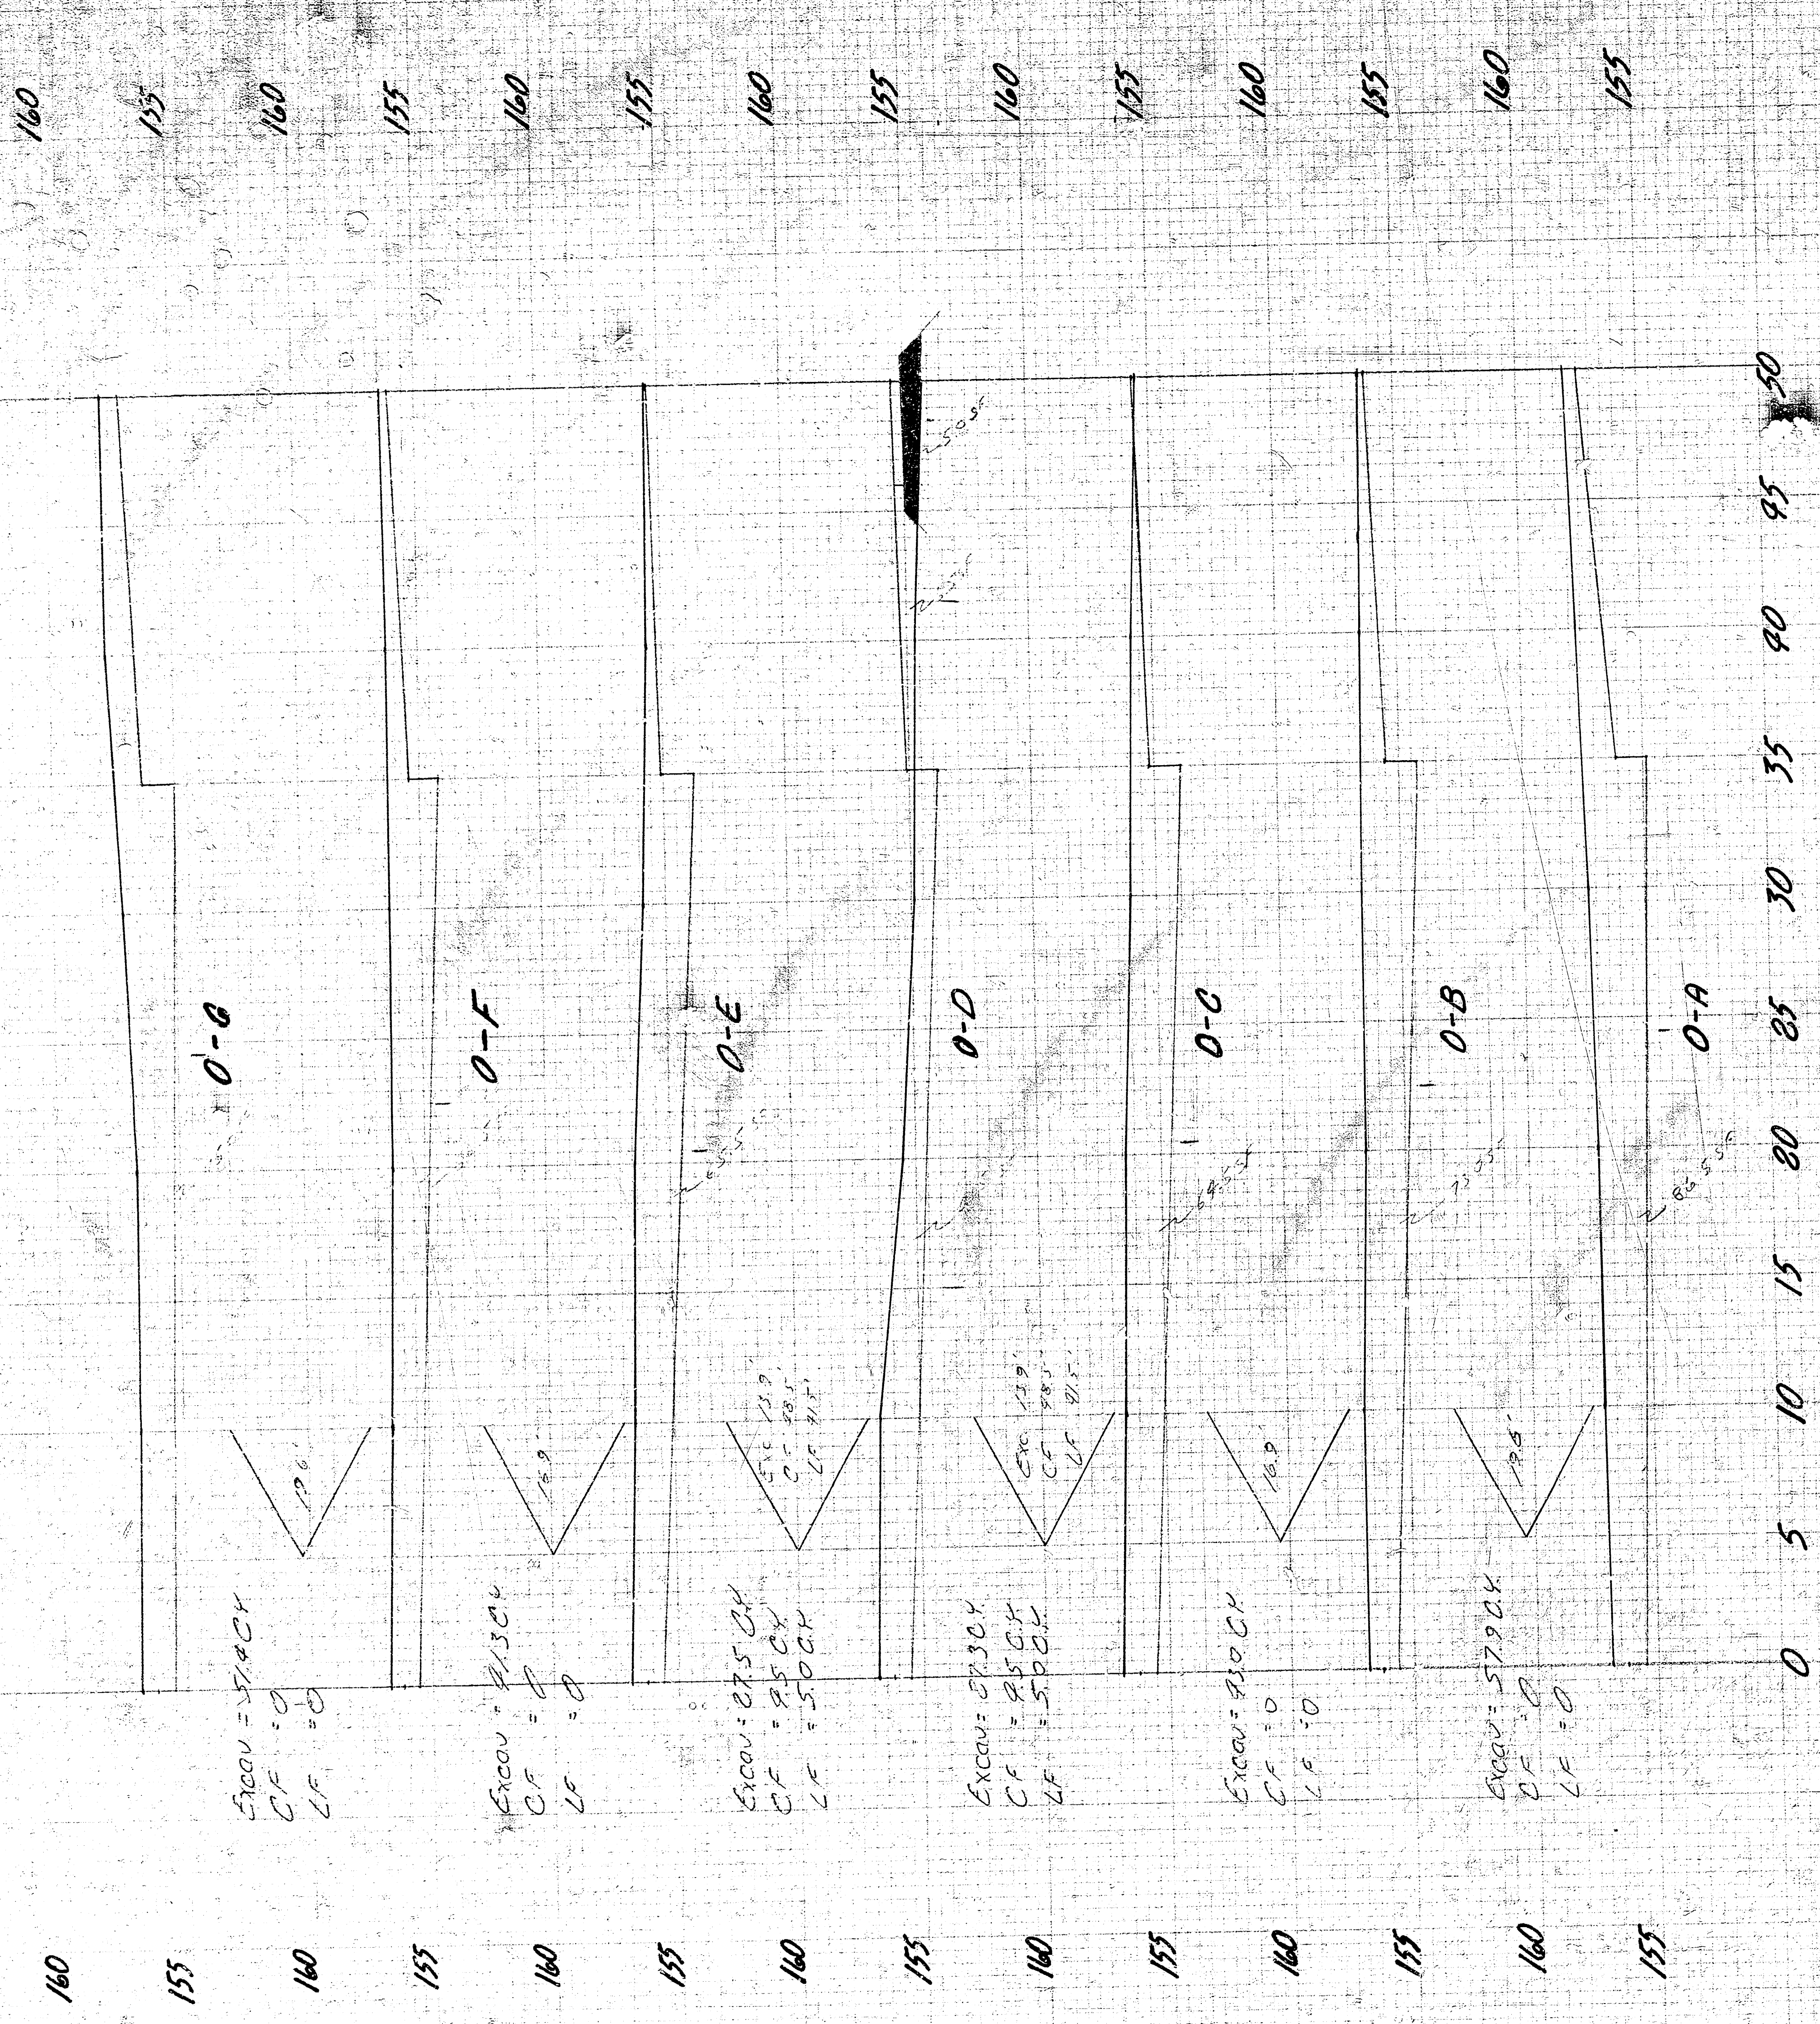







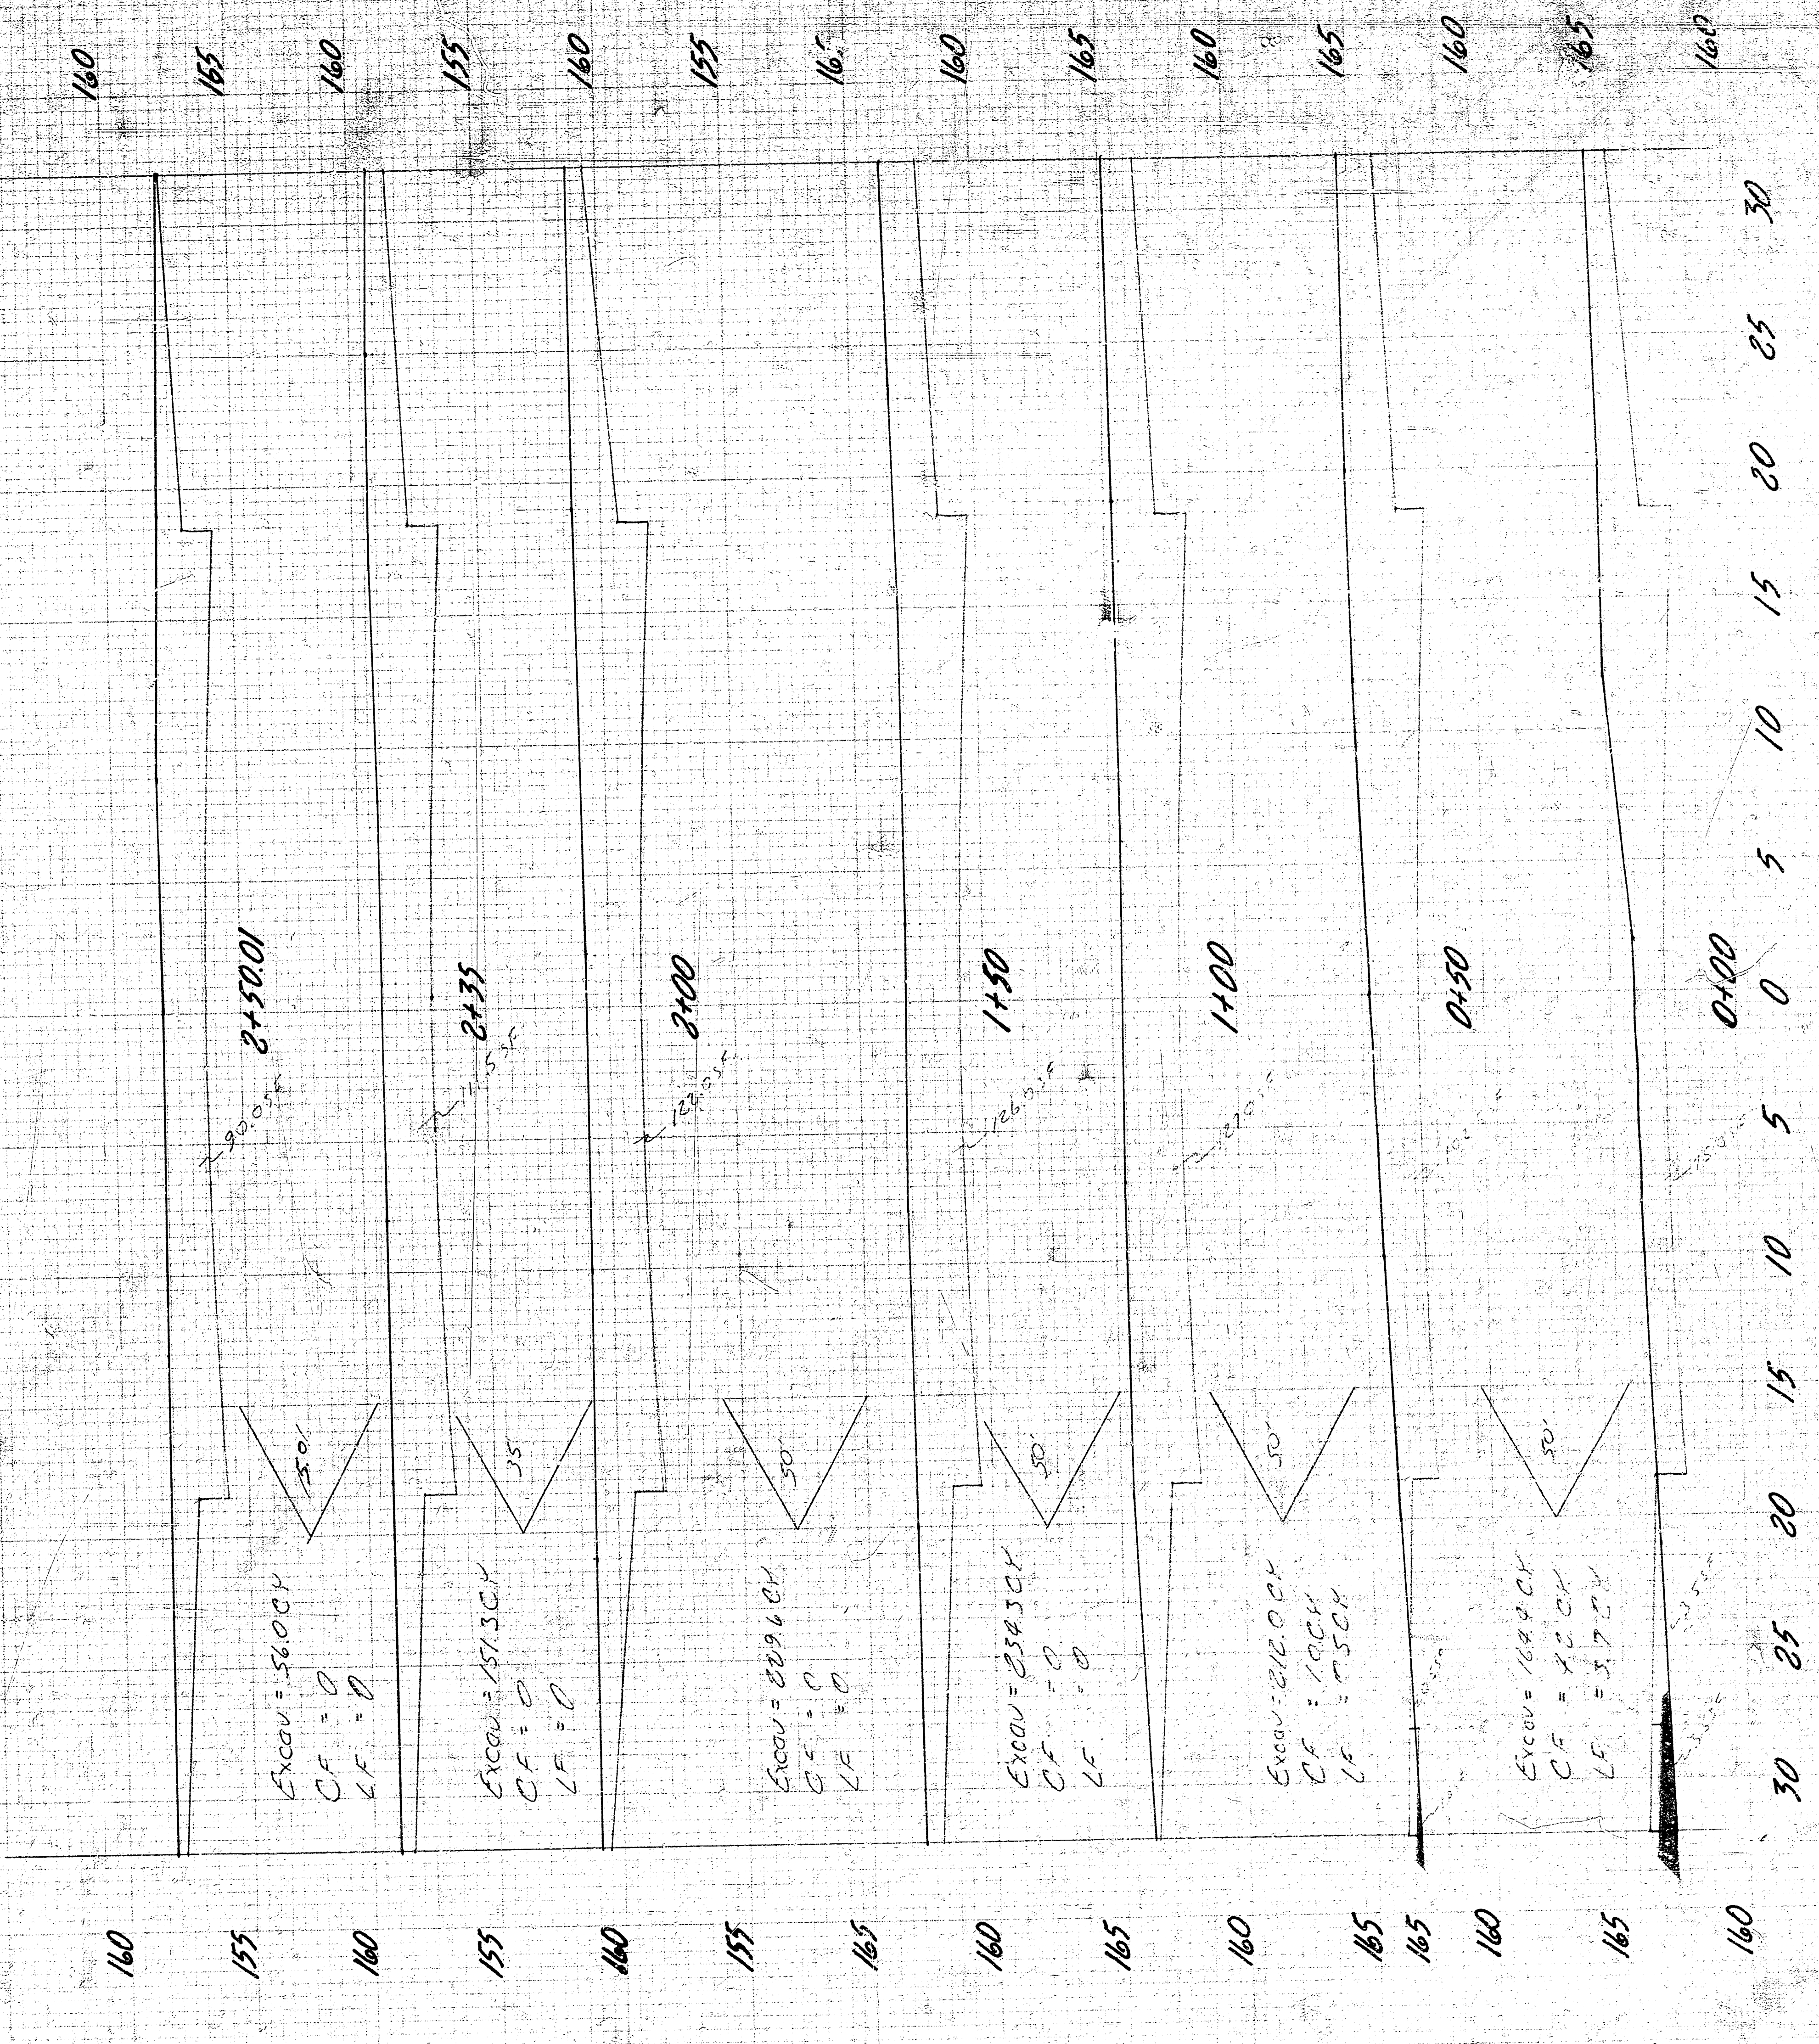

Speed Totals: Property City

Excavation 132.59 CK

Mt. Vernon Dist