
B.M. 118.86 "M" in Muller Fire Plug N.E. Cor. Nevada & Maple
B.M. 119.30 R.R. Spk. in E. Face of P. Pole N.W. Cor Maple & Tracy

Scale 1" = 20'

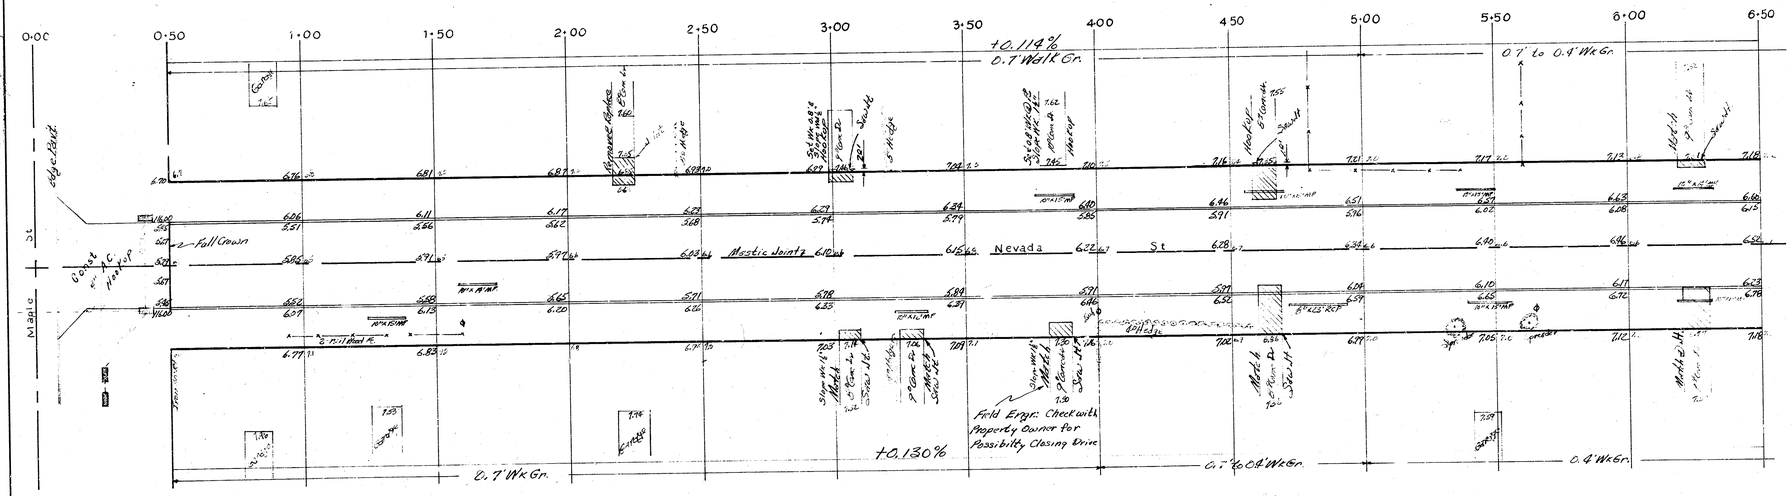

Excavation

	property		city	
Cu.Yds.	1591.6		56.4	
+10%	159.2		5.6	
Totals	1750.8	cu.yds.	62.0	cu.yds.

NEVADA ST.

NL MAPLE TO SL DOUGLAS
30' CONC & CB.
CITY OF WICHITA, KANSAS
BE SMITH CITY ENGINEER
DATE APRIL 1963 PROJ C 12-67

1/4

B.M. 120.45 "M" in Muller Fire Plug S.E. Cor. Douglas & Nevada
B.M. 120.23 "M" in Muller Fire Plug S.E. Cor. Douglas & Tracy

Scale 1" = 20'

N

8·50 7·00 7·50 8·00 8·50 9·00 9·50 10·00 10·50 11·00 11·50 12·00 12·50 12·80.2 P

0.4 W.& Gr. +0.114% 0.4 to 0.7 W.& Gr.

Nevada St. Mystic Ht. 7

Corner 2" A.C. Head & P Post Crown

+0.130% 0.4 to 0.7 W.& Gr.

2/c