Drig. SL 45th to 46th St.

GL-16

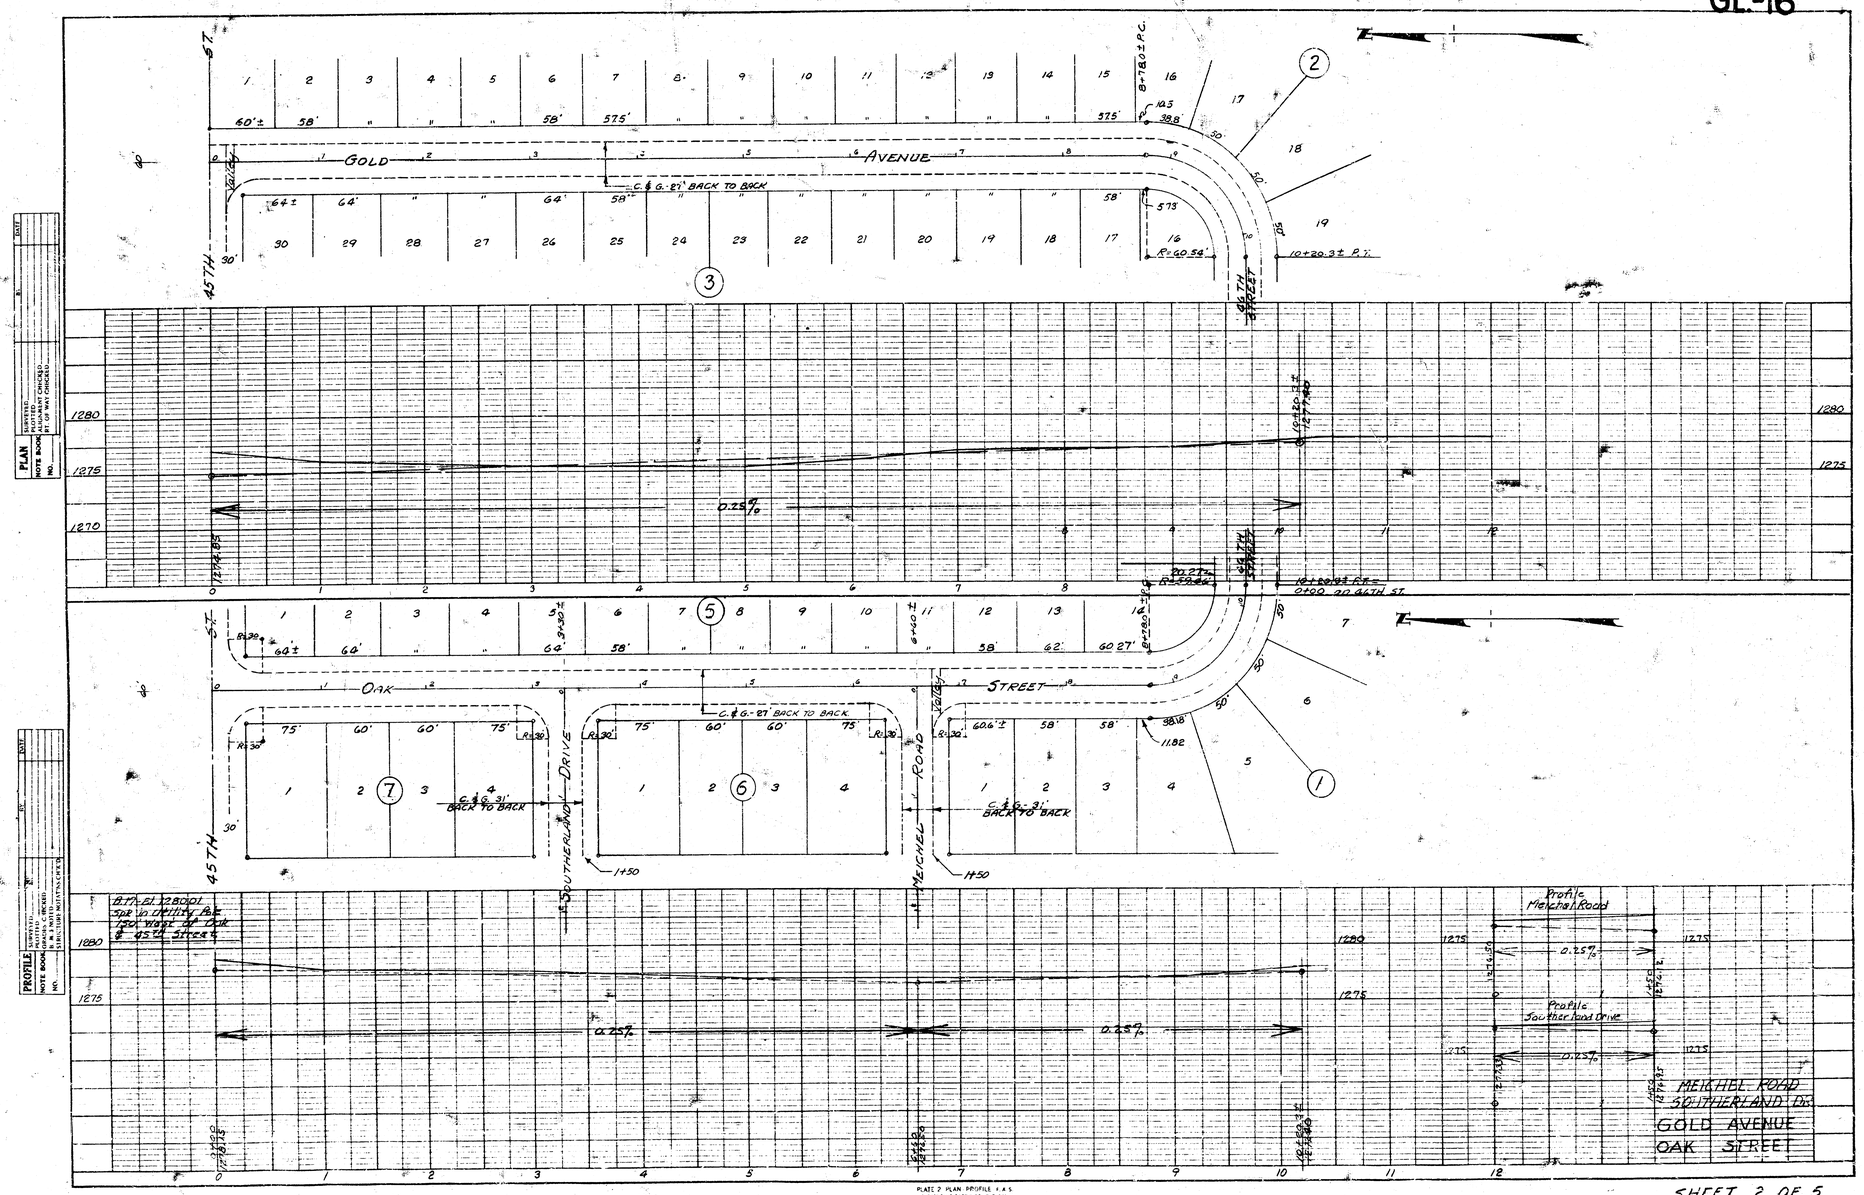

PLAN — SUBMITTED: ..... ADOPTED: ..... CHICAGO, ILL. ..... PT. OF WAY CHICAGO, ILL. ..... NOTE BOOK ..... NO. .....

PROFILE — SUBMITTED: ..... ADOPTED: ..... CHICAGO, ILL. ..... DIRECTOR MULTI-NA. DEPT. ..... NOTE BOOK ..... NO. .....

SHEET 2 OF 5

PLATE 2 PLAN PROFILE H.A.S. CLEARWATER PARK CO. S.P. CAL. No. 7500H 2

File 748