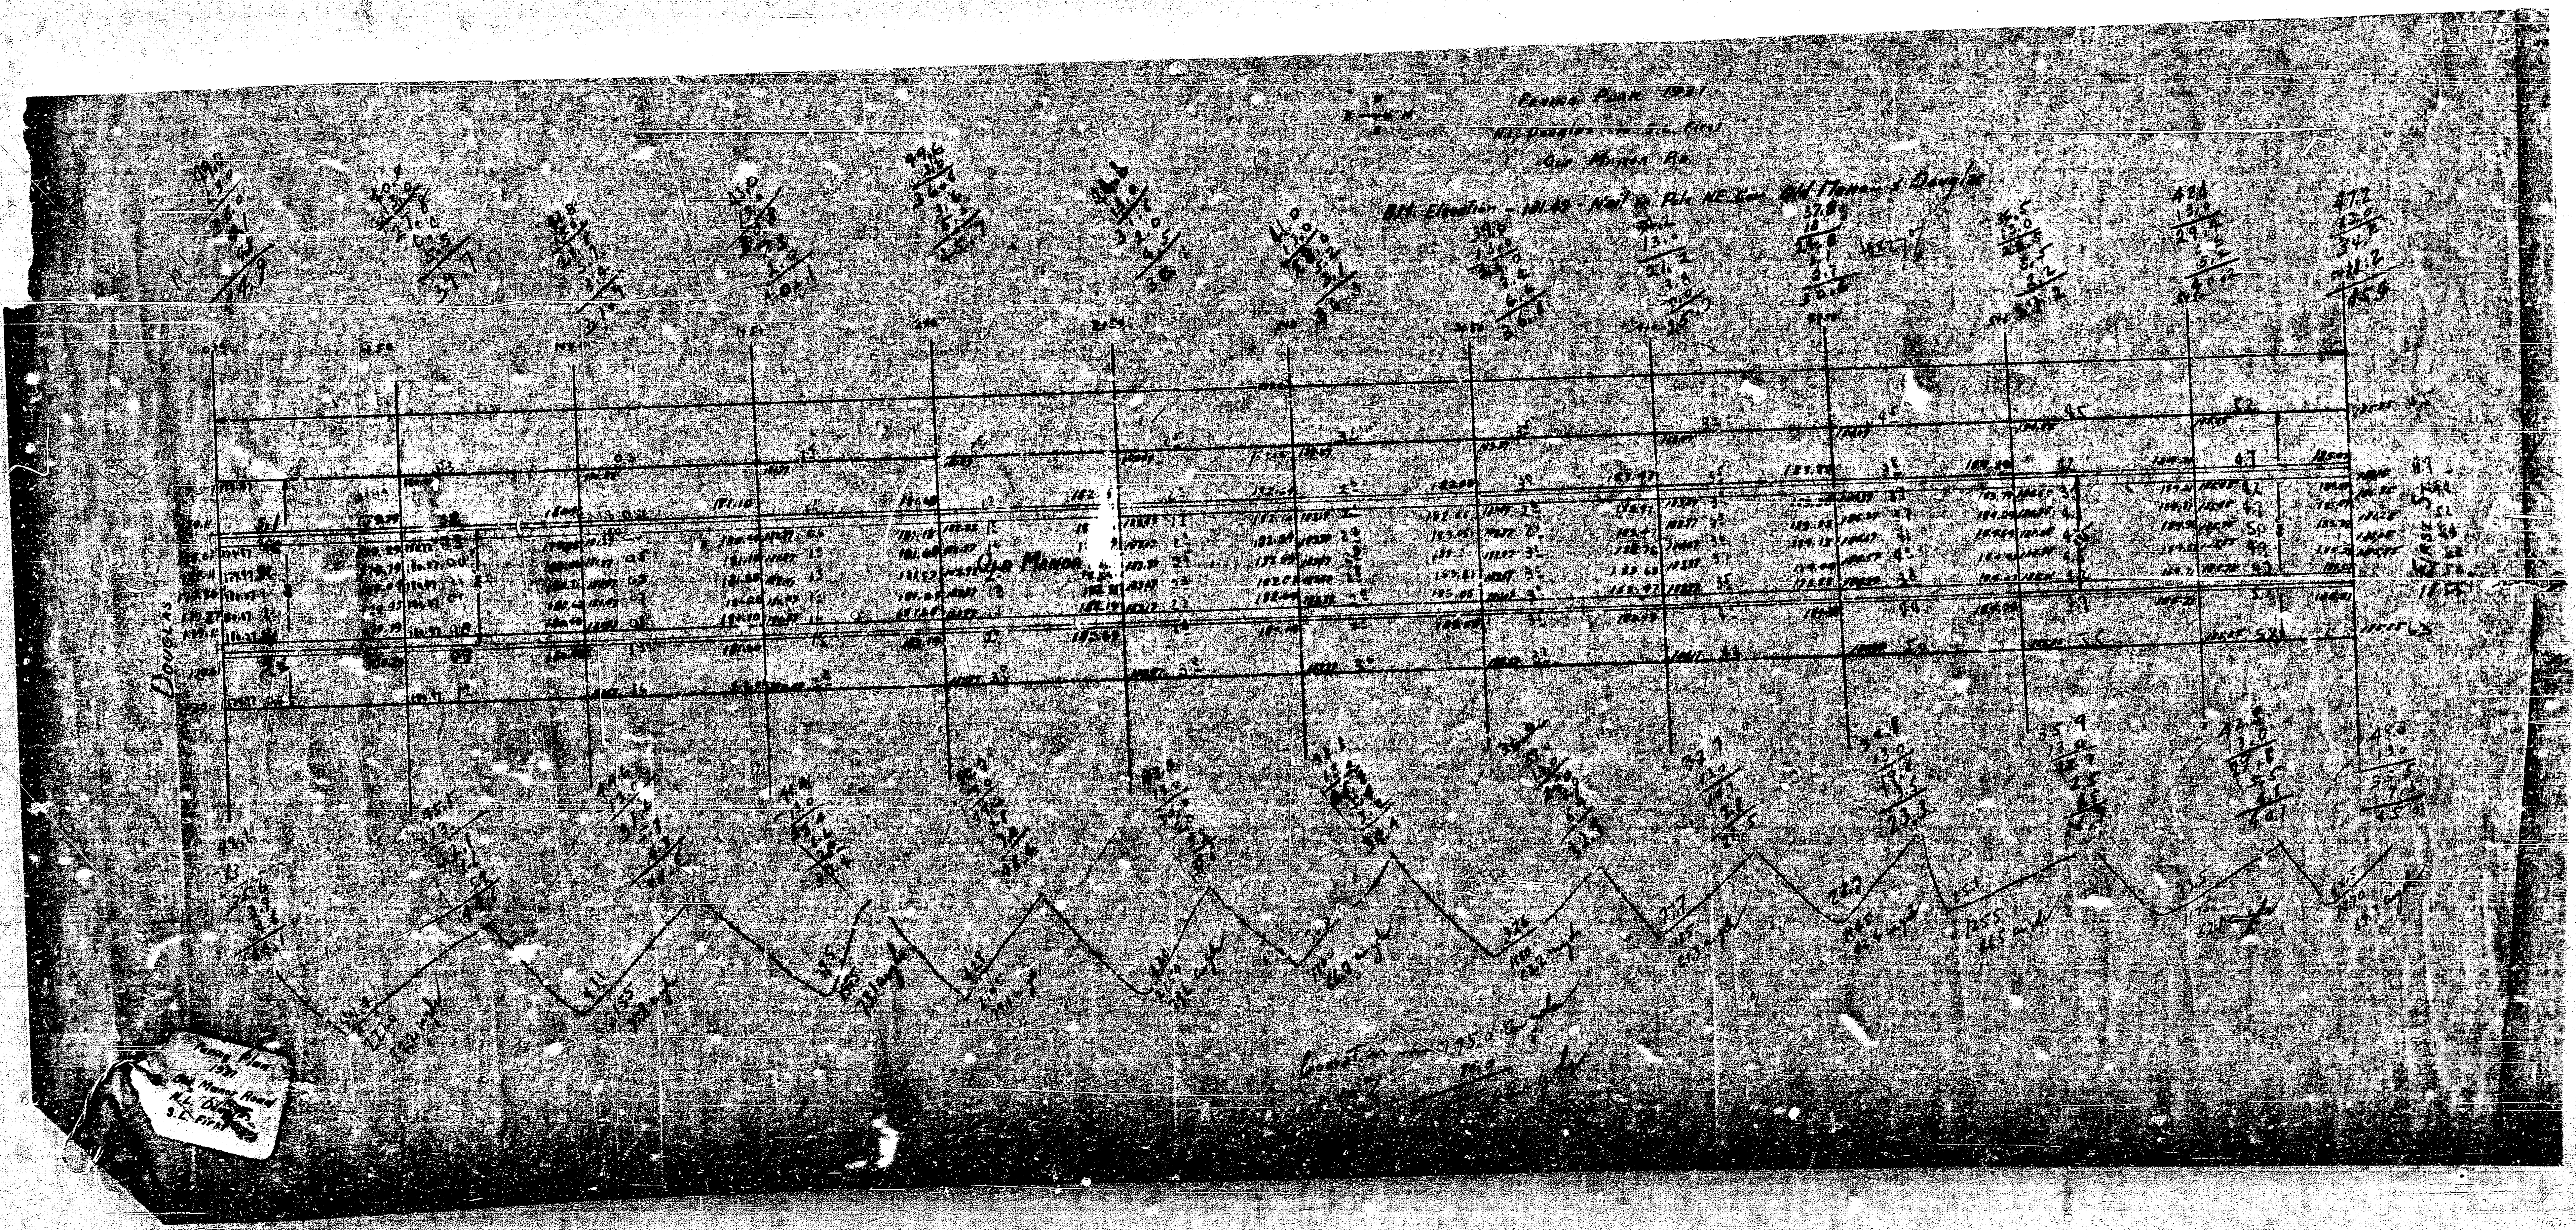

Paving Plan 1931
N.L. Douglas to S.L. First
Old Manor Rd.
B.M. Elevation – 101.43 – Nail in Pole NE Cor. Old Manor & Douglas
Douglas
Old Manor
Paving Plan
1931
Old Manor Road
N.L. Douglas
S.L. First

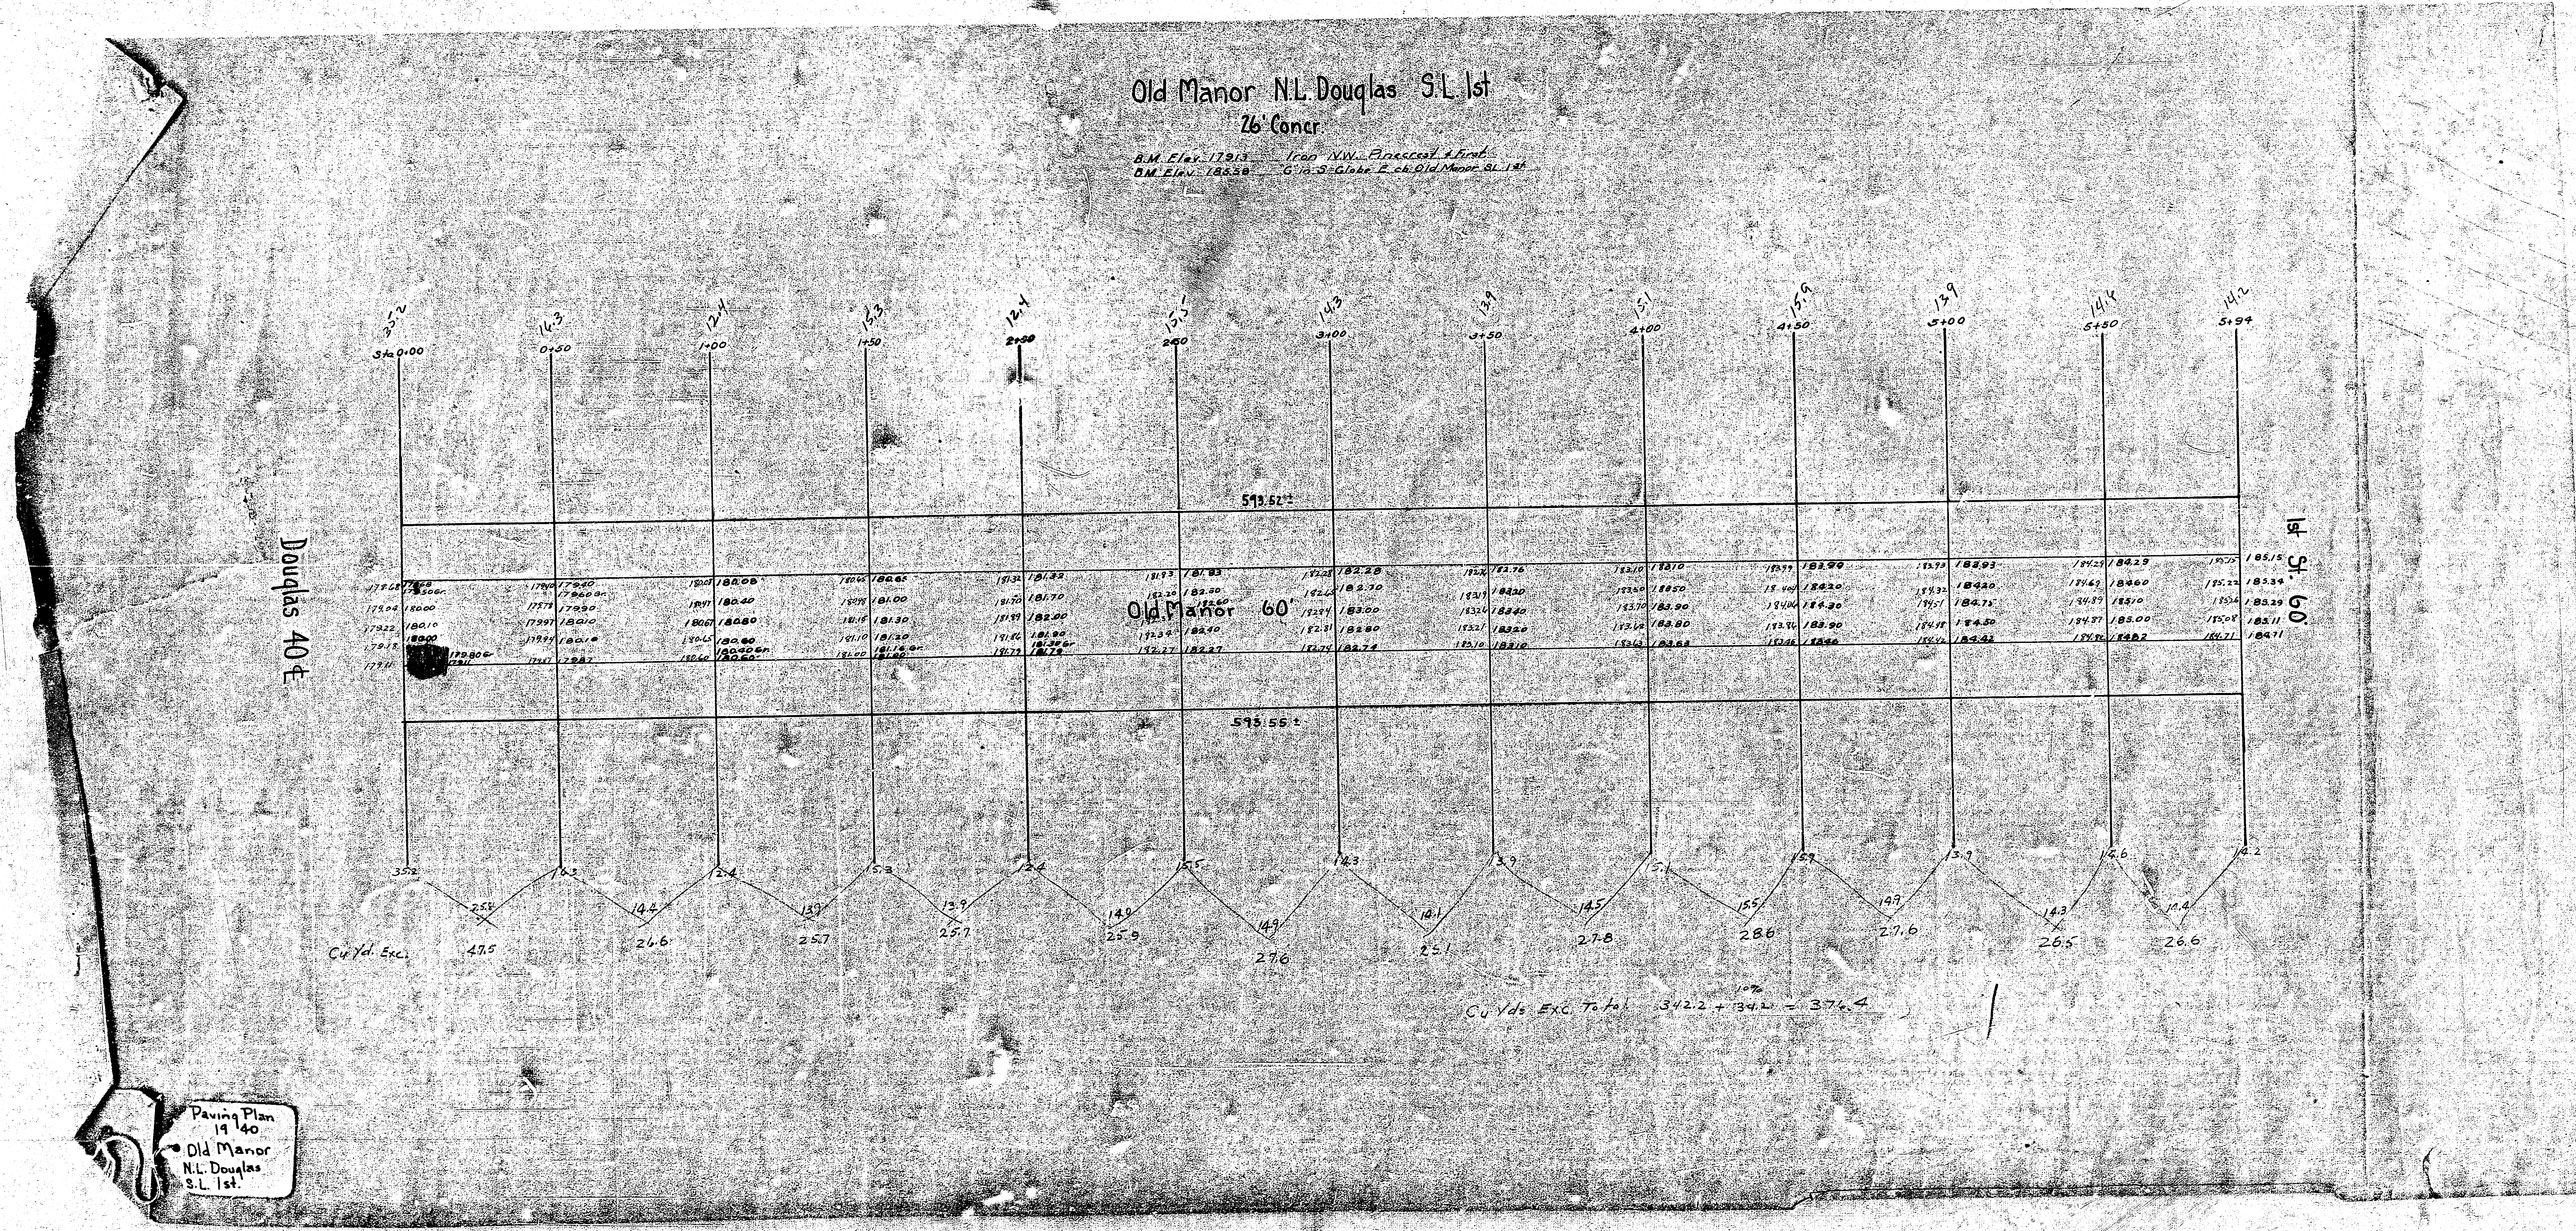

Old Manor N.L. Douglas S.L. 1st

26' Concr.

B.M. Elev. 179.13 Iron N.W. Pinecrest + First

BM Elev. 185.58 G in S Globe E cb Old Manor S.L. 1st

Cu Yds Exc Total 342.2 + 34.2 = 376.4

Paving Plan

1940

Old Manor

N.L. Douglas

S.L. 1st.