


B.M. 33.66 NW corner con.
step No. 3058 Everett

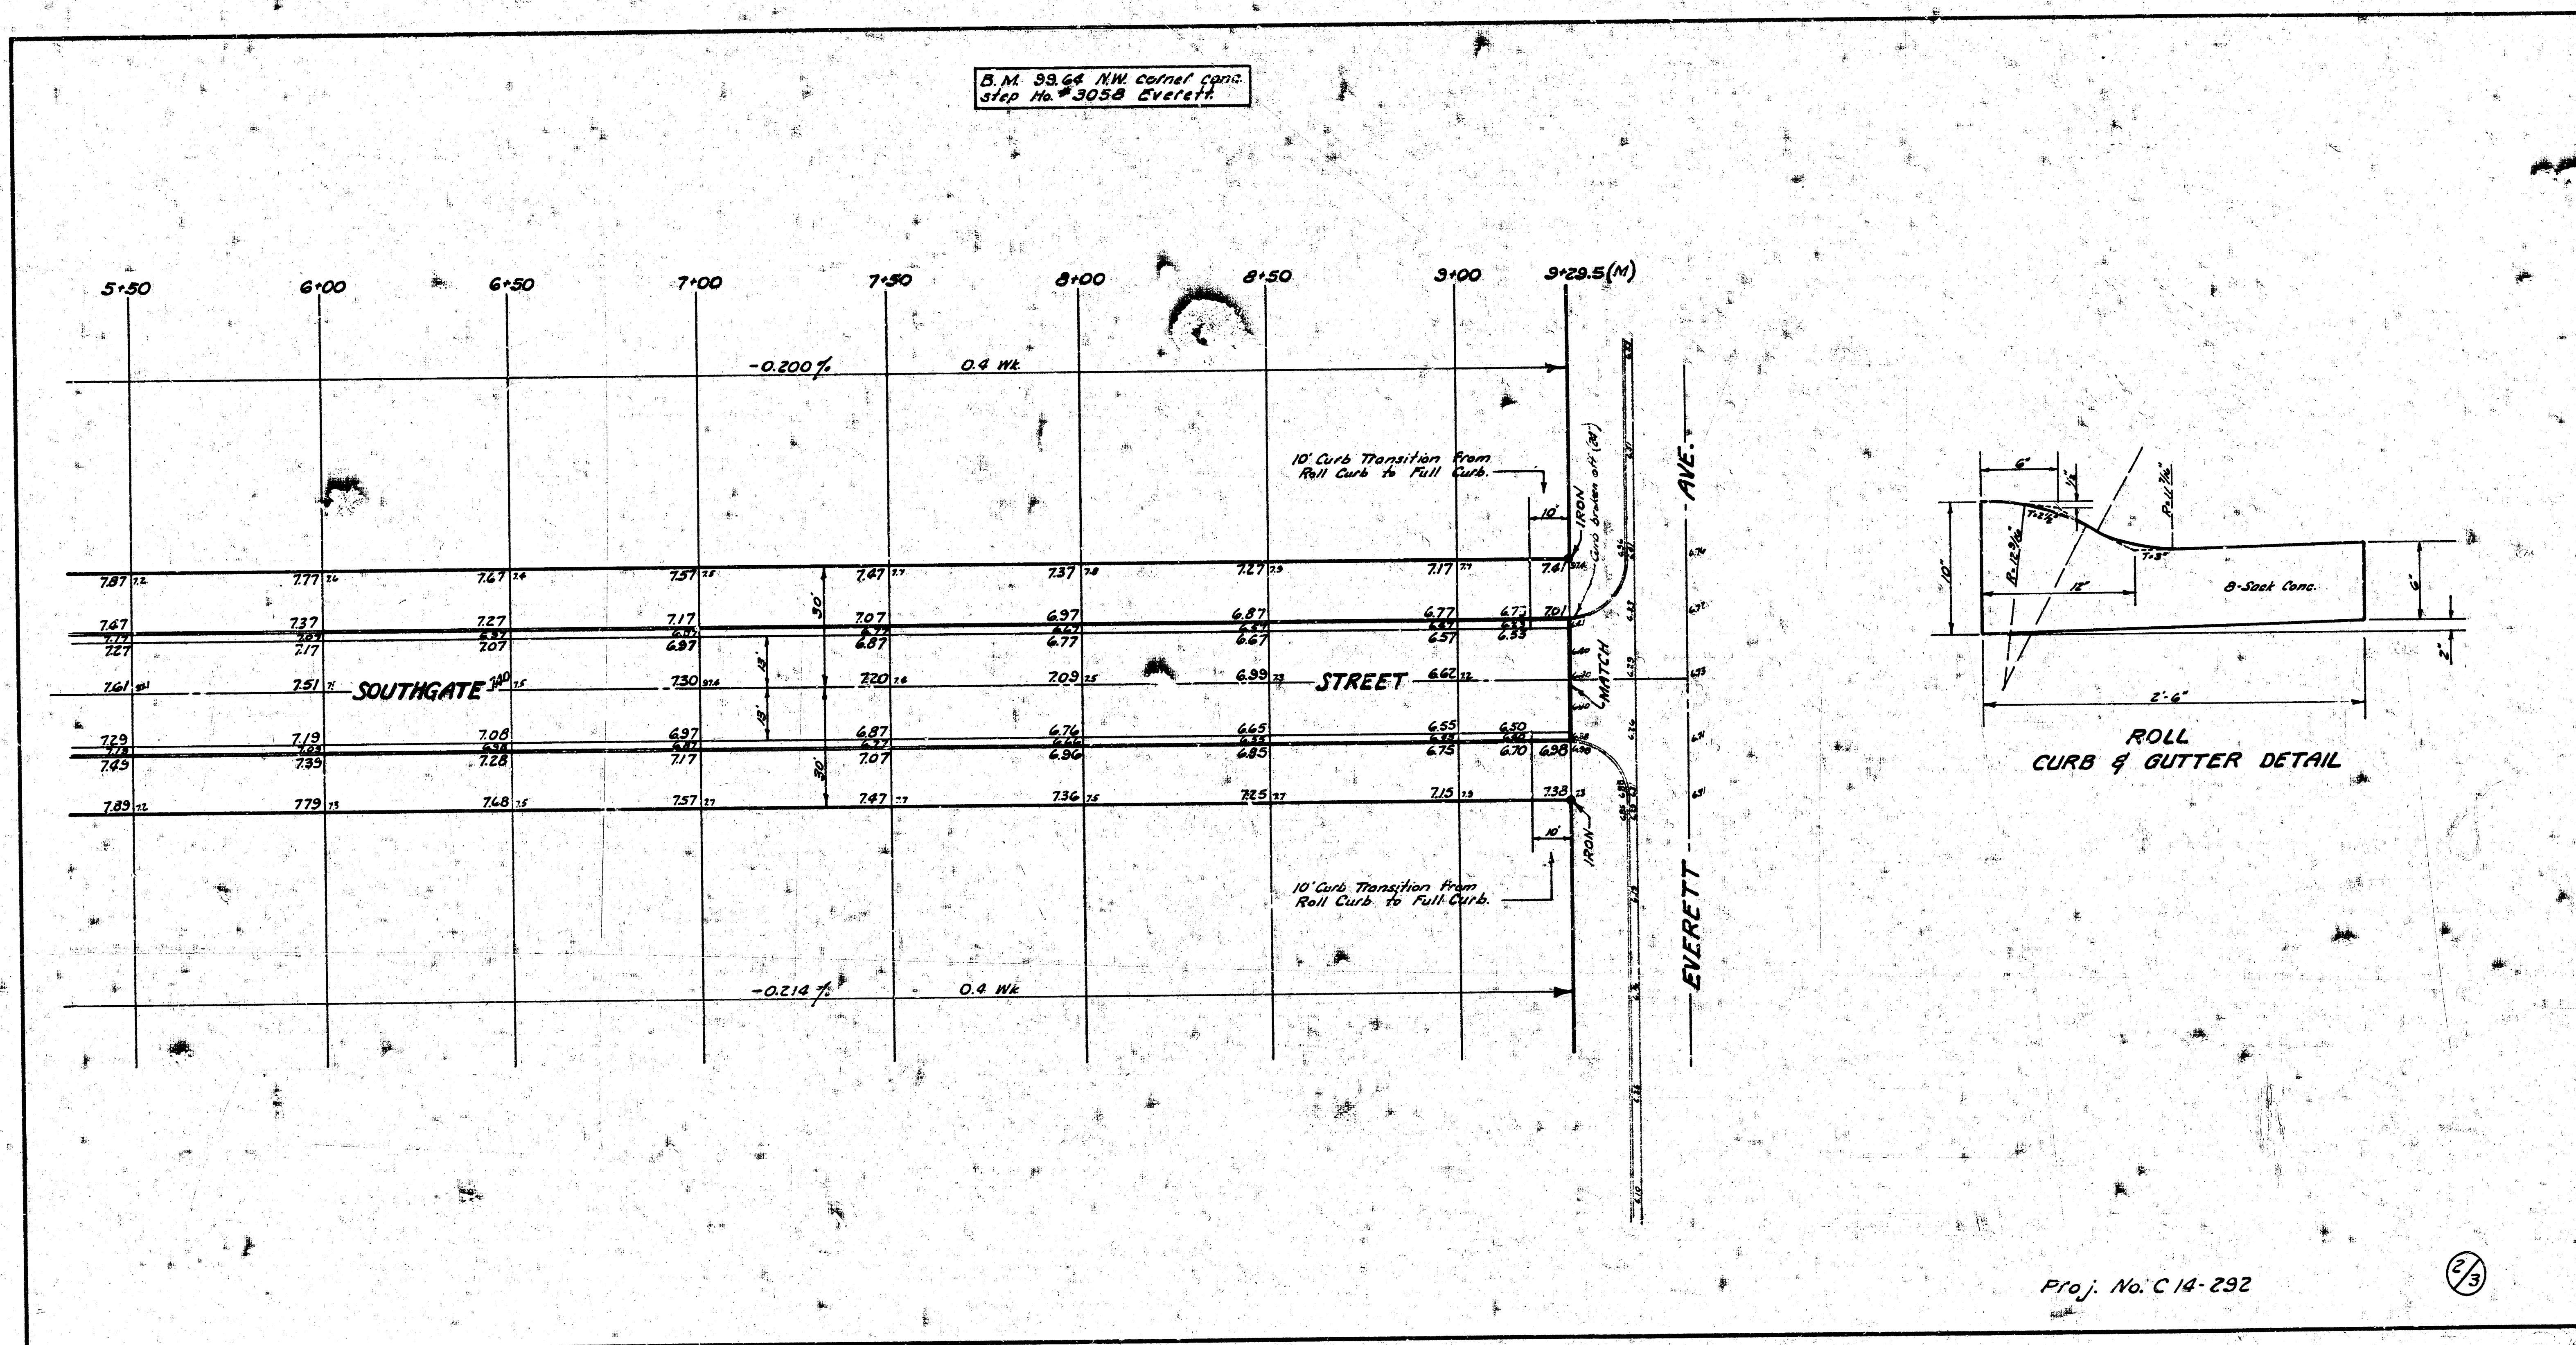

Proj. No. C 14-292

2/5

