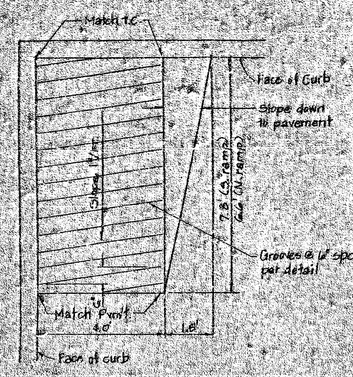

WHEELCHAIR RAMP DETAIL

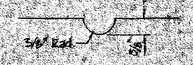

GROOVE DETAIL

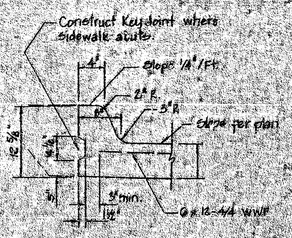

MONOLITHIC CURB DETAIL

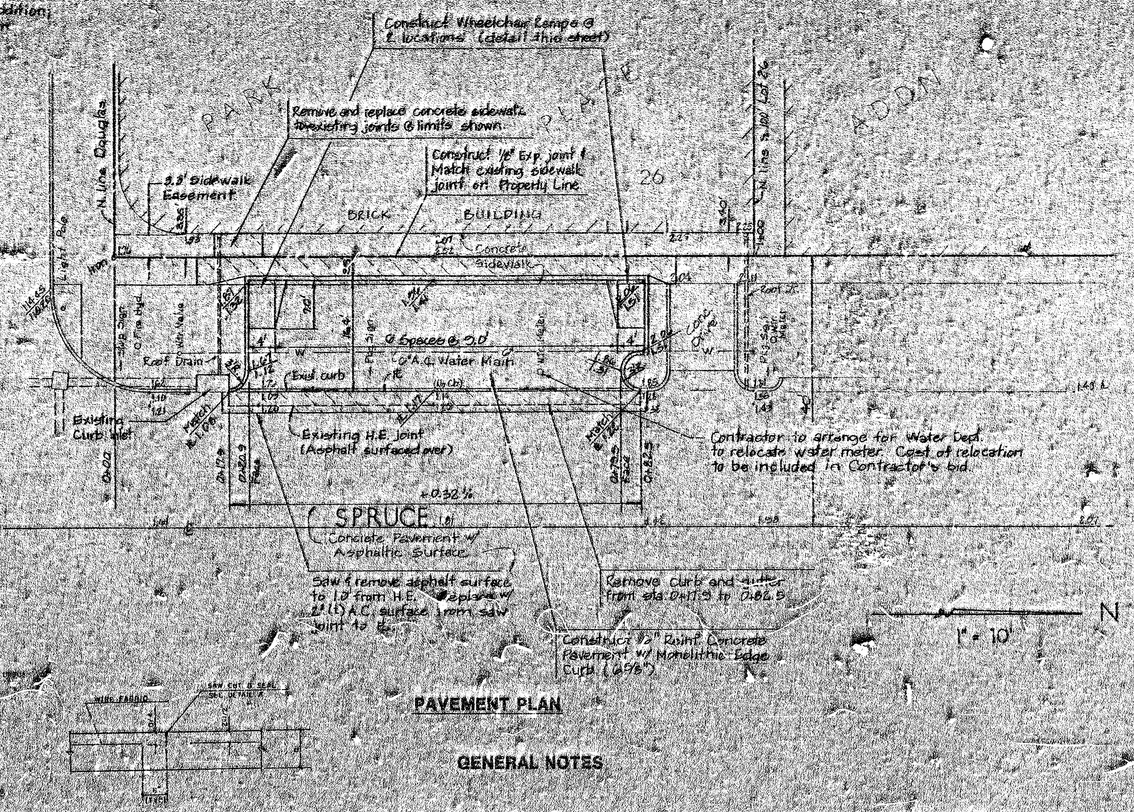

PAVEMENT PLAN

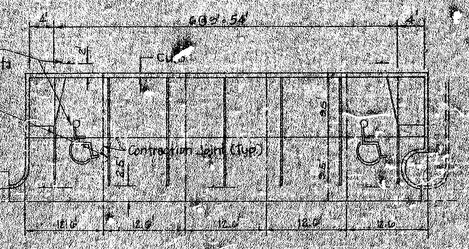

JOINT AND MARKING PLAN

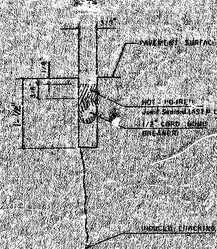

DETAIL A

CONTRACTION JOINT DETAIL

GENERAL NOTES

1. Contractor shall be required to contact utility companies a minimum of 48 hours prior to any excavation.
2. Contractor shall be required to maintain traffic through the project area at all times.
3. This project is to be constructed in accordance with the City of Wichita standard specifications for concrete pavement.

APPROVED AS NOTED
by CITY ENGINEER OF WICHITA

Sanitary Sewers _____
Storm Sewers _____
Driveway Approaches _____
Water Mains _____
Paving VRH 8/28/85

NOTE TO CONTRACTOR

INSPECTION AND TESTING FOR THIS PROJECT IS TO BE PROVIDED BY A LICENSED CONSULTING ENGINEERING FIRM UNDER CONTRACT WITH THE OWNER/DEVELOPER. SAID INSPECTION TO BE IN ACCORDANCE WITH THE CITY OF WICHITA STANDARD CONSTRUCTION ENGINEERING PRACTICES AND CERTIFIED BY A LICENSED PROFESSIONAL ENGINEER. NO WORK SHALL BE PERFORMED IN DEDICATED EASEMENTS OR PUBLIC RIGHT-OF-WAY BY THE CONTRACTOR WITHOUT SUCH INSPECTION NOR SHALL ANY WORK BE COMMENCED WITHOUT WRITTEN AUTHORIZATION BY THE CITY ENGINEER.

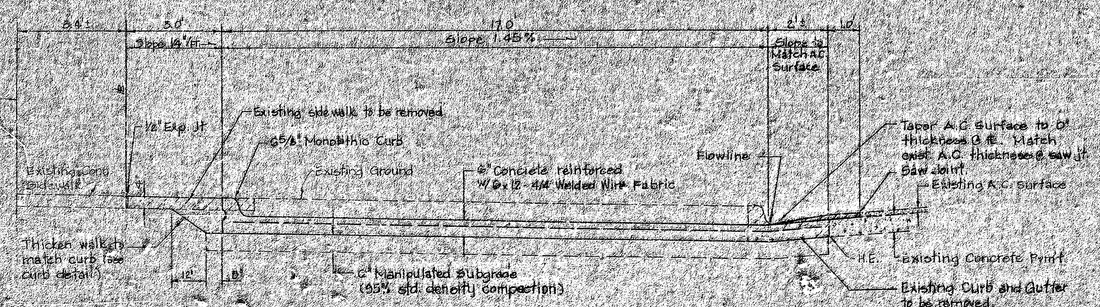

TYPICAL PAVEMENT SECTION

Oct. 1, 1985

PARKING BAY IMPROVEMENTS
W. SIDE OF SPRUCE, N. OF DOUGLAS

BAUGHMAN COMPANY P.A.
SURVEYING & ENGINEERING
316/265-7271 • 315 ELM • WICHITA, KANSAS 67211

REV.				
PROJECT NUMBER 084PPP				SHEET 1 OF 1
DESIGN TCR	DRAWN TCR	APPROVED	DATE 8-21-85	SCALE 1" = 10'

10 3 1 9