B.M. "G" in Globe E. End of N.E. Ret N.L. 12th E.S. Spruce 117.70
B.M. "G" in Globe S.eb. 11th SW cor. 11th & Spruce 117.27
B.M. "B" in Burger B.K & Wk. S.E. cor. 13th & Spruce 118.64

Note
0+00 N.L. 12th (Tacked Stake N.W. Cor)

SCALE 1"=20'

NOTE: Set & Grade Stakes
If Possible, Remove Co. & Gtr. at Approx.
Sta. 2+50 on Lt. & Sta. 4+00 on Rt. to
Eliminate Low Spots.

Flow	City
317.7	2.6
+10%	+10%
327.7 cu. ft./sec.	2.9 cu. ft./sec.

6+06.1 End Wk. Both Sides
also St. 13th - Thimble ℄
Spruce, S.L. 13th.

GUESS END PAVT.

STREET

0+00 0+50 1+00 1+50 2+00 2+50 3+00 3+50 4+00 4+50 5+00 5+50 6+00

+23 Beg. Wk. W.P.L.

SPRUCE STREET

STREET

Meet Existing ℄ Pavt.

12TH

13TH

+20 Beg Wk E.P.L.

SPRUCE STREET
SL 12TH TO SL 13TH
26' Conc.
CITY OF WICHITA, KANS.
L.K. White City Engineer
Sept, 1951 Proj. No. C11-94

L.K. WHITE LICENSED KANSAS 55 ENGINEER

B.M. 117.27 "G" in Globe top Ch. W.S. Spruce S.L. 11th
B.M. 117.80 R.R. Spike E.S. elm tree S.W. Corner 12th & Spruce.

TOTAL
F-P 0.1%
70.5 109.6 CU YDS.
121.1
192.8 CU YDS.

N

P1

-0.1% WK 0.4'

+0.1% WK 0.4'

+6.12% WK 0.4' C.B.

-0.1% WK 0.4'

St.

0+00 0+50 1+00 1+40 20" Tree 19.5' 1+50 20" Tree 15.5' 2+00 2+20 20" Tree 16.5' 2+50 3+00 3+50 4+00 4+50 5+00 5+50 6+00

Spruce

St.

11th

12th

Flatten crown

2+41 6" Conc Drive @ P/L 117.60

2+40 18" Tree 14.0'

4+00 Tree 14.0'

5+10 8" Tree 14.5'

5+31 16" Tree 15.7'

5+70 10" Tree 15.7'

5+80 12" Tree 15.7'

1/2

NOTE. S.W.D FILL UNDER DRIVES WHERE NECESSARY.

4" Thick

SPRUCE ST.
N.L. 11th S.L. 13th
CURB & GUTTER
CITY OF WICHITA, KANSAS
L. K. WHITE CITY ENGINEER
MARCH 1949 PROJ. NO. 619-13

B.M. 117.27 'G' in Globe top cb. W.S. Spruce S.L. 11th
B.M. 117.80 R.R. Spike E.S. elm tree S.W. corner 12th & Spruce.

N

0.10% WK. 0.4'

Flatten crown

Flatten crown

6+00 St. 6+50 7+00 7+50 8+00 8+50 9+00 9+50 10+00 10+50 11+00 11+50 12+00 12+50 12+64 St.

Spruce

St.

30'

60'

0.10% WK. 0.4'

1.9	
1.1	
1.2	
2.9	
1.7	
1.2	
2.2	
2.0	
4.8	
1.2	
20.9	
39.1	
92.6	
+10%	
101.9 cu. yds.	

11.6	
20.2	
55.8	
119.6	
+10%	
109.6 cu. yds.	

SPRUCE ST.
N.L. 11th S.L. 13th
CURB & GUTTER
CITY OF WICHITA, KANSAS
L.K. WHITE CITY ENGINEER
MARCH 1949 PROJ. NO. 615-13

2/2

B.M. 117.27 "G" in Globe top Cb. W.S. Spruce S.L. 11th
B.M. 117.80 R.R. Spike E.S. elm tree S.W. Corner 12th & Spruce.

N

P1

+0.1% WK. 0.4'

-0.1% WK. 0.4'

+0.12% WK. 0.4'

-0.1% WK. 0.4'

St.

Spruce

St.

11th

12th

0+00 | 0+50 | 1+00 | 1+40 20" Tree 15.5' | 1+50 20" Tree 15.5' | 2+00 | 2+20 20" Tree 15.5' | 2+50 | 3+00 | 3+50 | 4+00 | 4+50 | 5+00 | 5+50 | 6+00

1+40 4" Conc. Drive @ P/L 117.60

2+40 18" Tree 14.0'

3+85 10" Tree 14.0'

5+10 8" Tree 14.5'

5+31 16" Tree 15.7'

5+72 10" Tree 15.7'

5+80 12" Tree 15.7'

Flatten crown

Note: Sand Fill under drives where necessary.

SPRUCE ST.
N.L. 11th S.L. 13th
CURB & GUTTER
CITY OF WICHITA, KANSAS
L. K. WHITE CITY ENGINEER
MARCH 1949 PROJ. NO. 619-13

B.M. 1127.27 6" in Globe top cb. W.S. Spruce S.L. 11th
B.M. 1178.80 R.R. Spike E.S. elm tree S.W. corner 12th & Spruce.

N

0.10%
W.K. 0.4'

St.

6+00 Flatten crown

6+60 Flatten crown

7+00

7+50

8+00

8+50

9+00

9+50

10+00

10+50

11+00

11+50

12+00

12+50

12+69

Spruce

St.

0.10%
W.K. 0.4'

12+64

SPRUCE ST.
N.L. 11th S.L. 13th
CURB & GUTTER
CITY OF WICHITA, KANSAS
L.K. WHITE CITY ENGINEER
MARCH 1949 PROJ. NO. C19-13

B.M. 117.27 "C" in Globe top Cb. W.S. Spruce S.L. 11th
B.M. 117.80 R.R. Spike E.S. elm tree S.W. Corner 12th & Spruce.

N

TOTAL

Prop	City
70.9	109.6 cu. yds.
101.9	
172.8 c.y.ds.	

Prop	City
20.7	0
12.8	
0.3	
0.1	
2.6	
18.0	
6.9	
70.9	70.9 c.y.ds

+0.1% WK. 0.4'

-0.1% WK. 0.4'

+0.12% WK. 0.4'

-0.1% WK. 0.4'

PI

PI

St.

St.

Spruce

11th

12th

0+00 0+50 1+00 1+40 20" Tree 15.5' 1+50 2+00 2+20 18.5" Tree 2+50 3+00 3+50 4+00 4+50 5+00 5+50 6+00

Flatten crown

1+11 ℄ Conc. Drive @ P/L 117.60

2+40 18" Tree 14.0'

3+25 18" Tree 14.0'

5+10 8" Tree 14.5'

5+01 16" Tree 15.7'

5+70 10" Tree 15.7'


5+90 12" Tree 15.7'

NOTE: SAND FILL UNDER DRIVES WHERE NECESSARY.

48 Oliver

SPRUCE ST.
N.L. 11th S.L. 13th
CURB & GUTTER
CITY OF WICHITA, KANSAS
L.K. WHITE CITY ENGINEER
MARCH 1949 PROJ. NO. 619-13

1/2

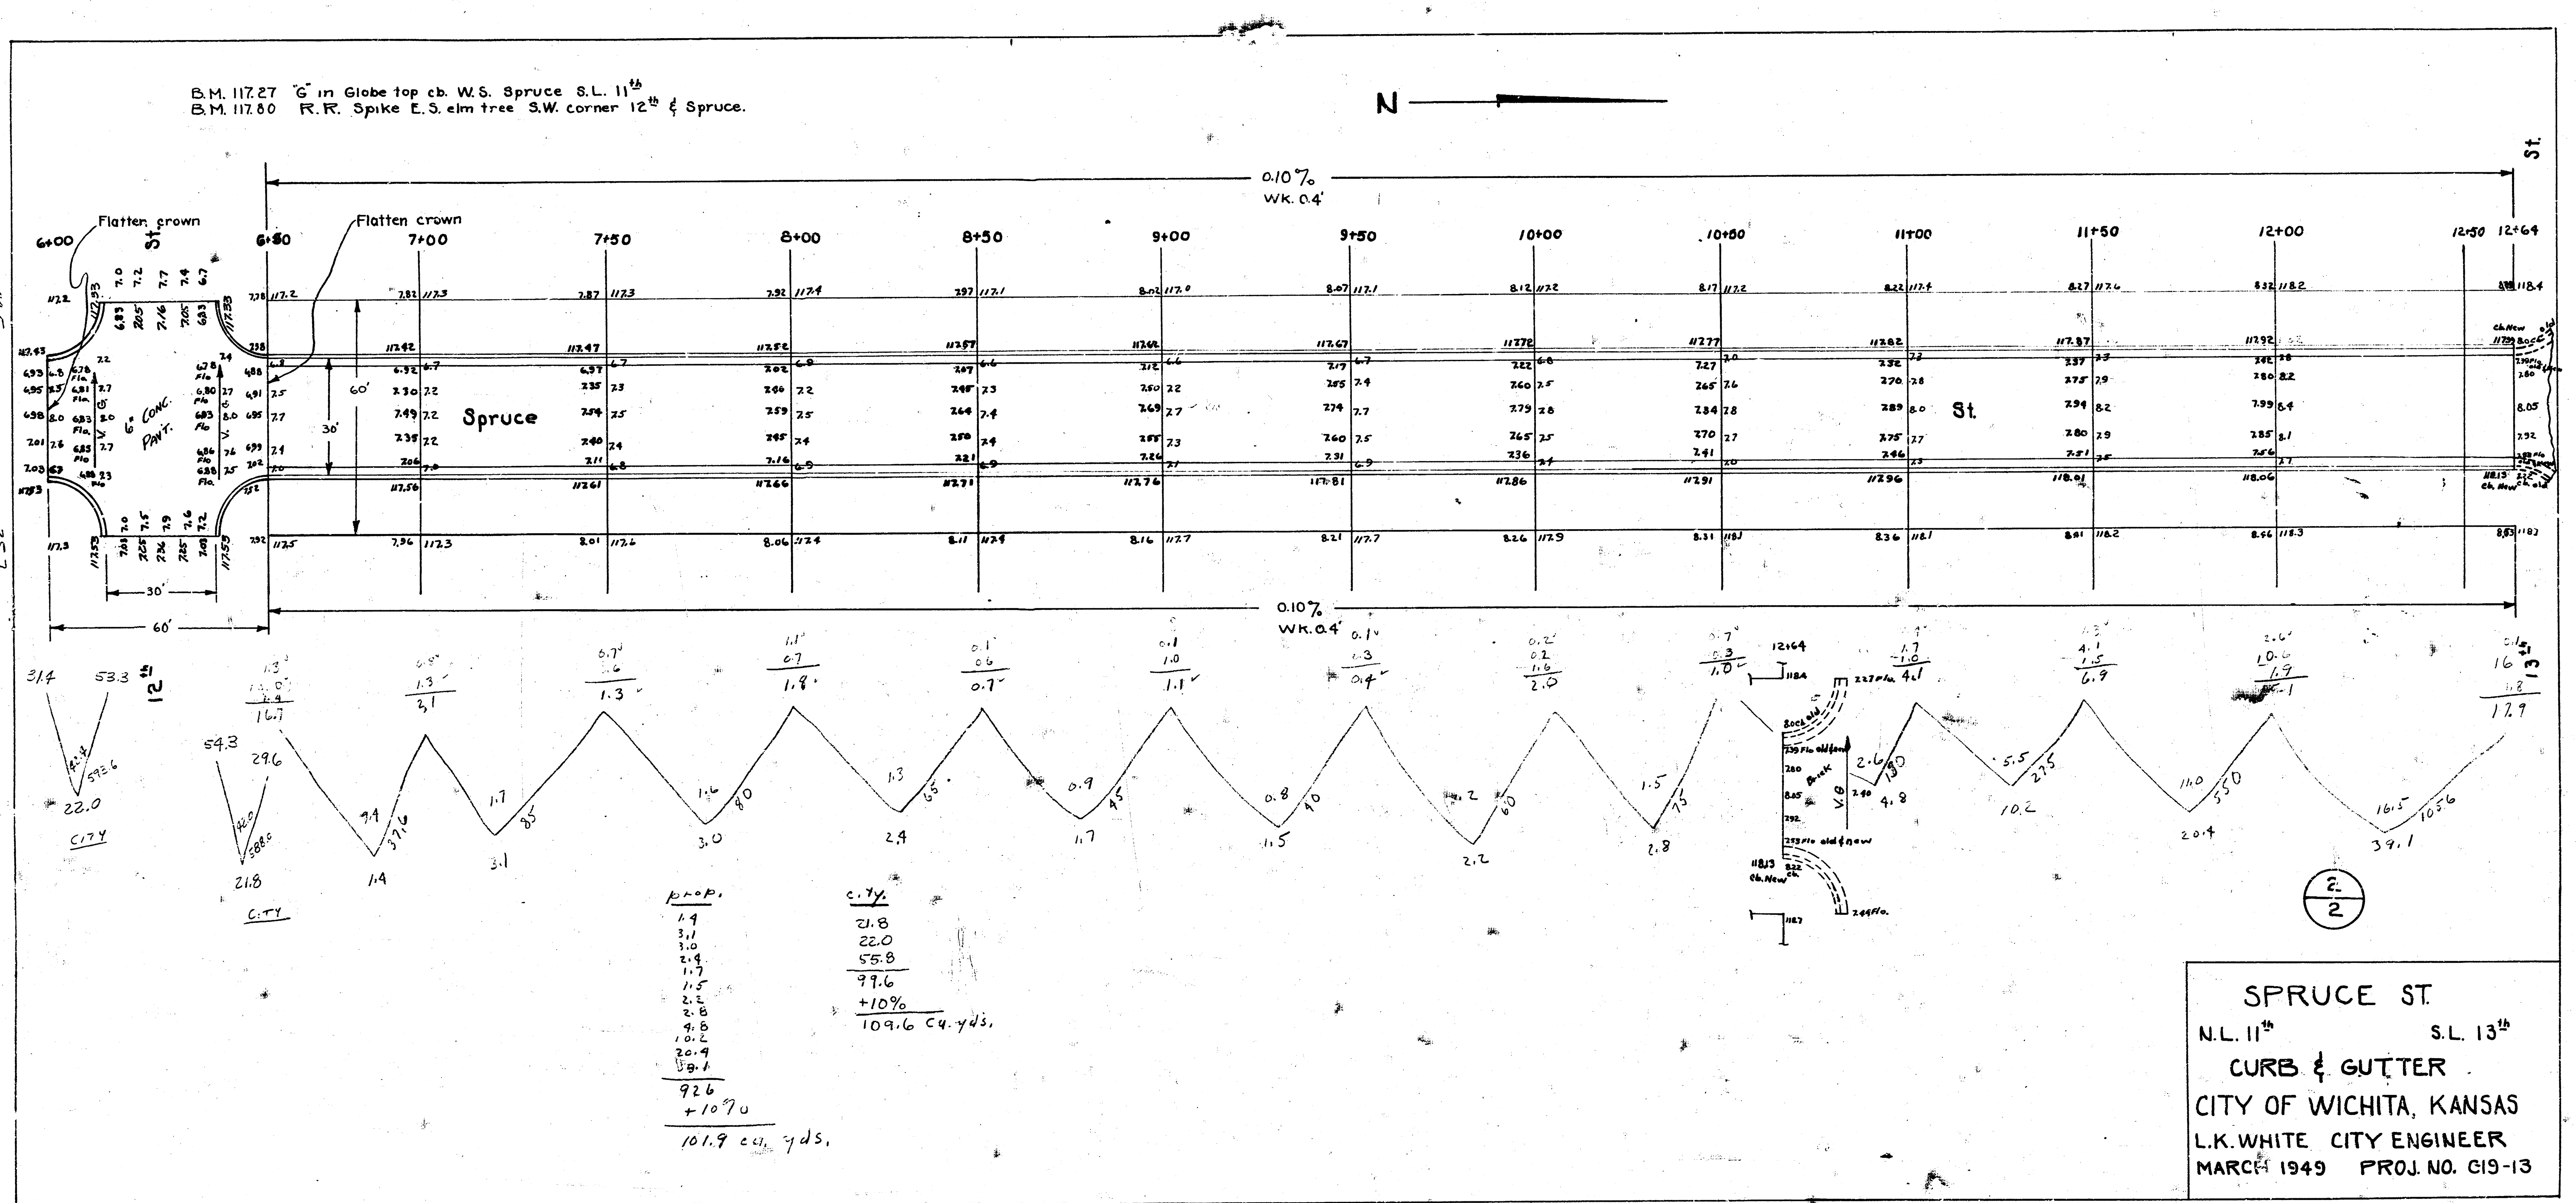

B.M. 117.27 "G" in Globe top cb. W.S. Spruce S.L. 11th
B.M. 117.80 R.R. Spike E.S. elm tree S.W. corner 12th & Spruce.
N
0.10%
WK. 0.4'
Flatten crown
Flatten crown
6+00
6+50
7+00
7+50
8+00
8+50
9+00
9+50
10+00
10+50
11+00
11+50
12+00
12+50
12+64
12th St.
13th St.
Spruce St.
6" Conc. Pavt.
60'
30'
Brick
prop.
1.4
3.1
3.0
2.4
1.7
1.5
2.2
2.8
4.8
10.2
20.4
39.1
92.6
+10%
101.9 cu. yds.
c.y.
21.8
22.0
55.8
99.6
+10%
109.6 cu. yds.
SPRUCE ST.
N.L. 11th S.L. 13th
CURB & GUTTER
CITY OF WICHITA, KANSAS
L.K. WHITE CITY ENGINEER
MARCH 1949 PROJ. NO. C19-13

4 12 3 (13)