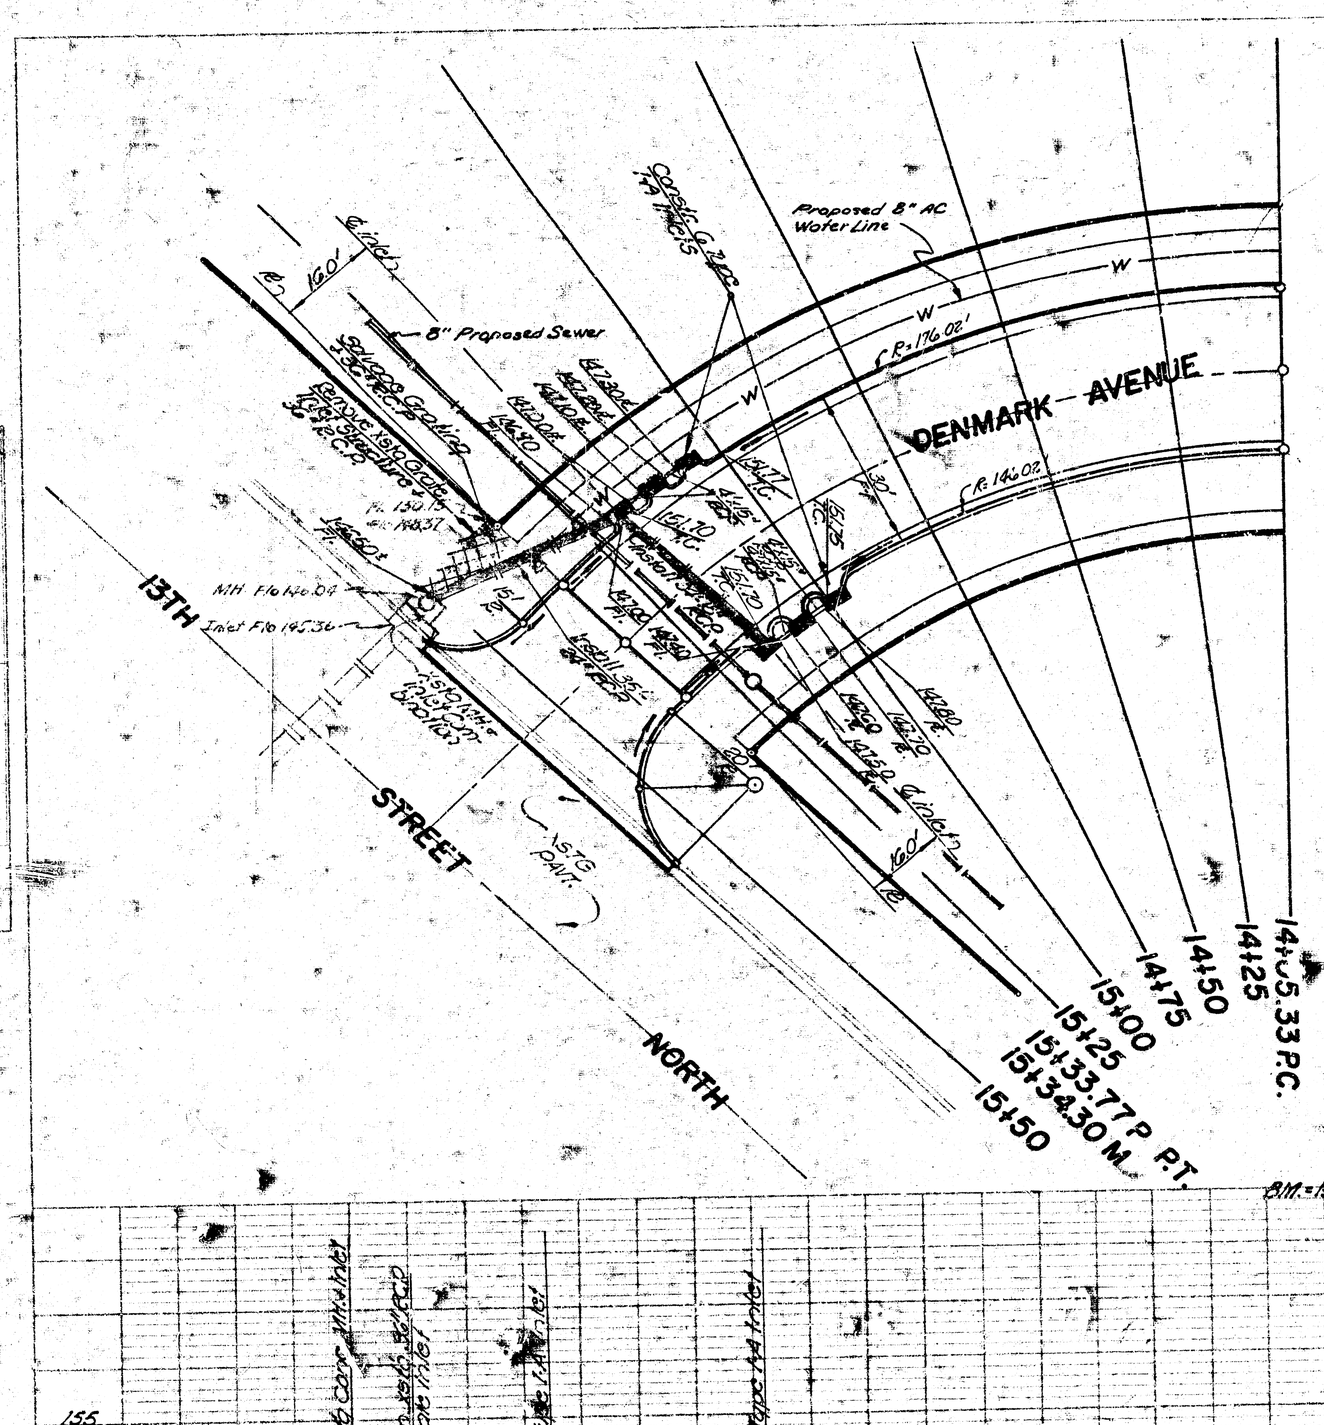
Plan Scale: 1" = 20'
Profile Scale: 1" = 20' Horz.
1" = 5' Vert.


Proposed 8" AC Water Line
8" Proposed Sewer
DENMARK AVENUE
13TH STREET NORTH
MH F/o 140.04
Inlet F/o 145.36
Grade Inlet
Grade Inlet
Grade Inlet