B.M. 116.96 SPIKE SW SIDE HLP, NE COR. TAFT & ILLINOIS.
B.M. 115.35 G IN GLOBE, E.L. WEST ST. & N. CB. TAFT ST.

SCALE 1"=20'

-0.1100 %
WA 0.3'

-0.1250 %
WA 0.7'

0+00 0+50 1+00 1+30 1+50 2+00 2+50 2+90 meas. 289.6 3+00 meas. 299.6 3+60 max. 339.6 3+70 meas. 369.6 4+00 4+50 5+10 5+30 6+00 6+50 6+70 meas. 679.2 6+80 meas. 679.2

20' ALLEY

TAFT STREET

WEST

NO CROWN

Gas Meter

Manhole

3" Water

20" Elm

6" Stump

16" Elm

16" Crown

ILLINOIS

Dale Hickman

8th Grand Drive

Manhole

18" Metal Pipe

30" RCP

Storm Sewer

25"-18" RCP

17"-18" RCP

16"-18" RCP


18"-24" RCP

-0.1033 %
WA 0.3'

-0.1250 %
WE 0.7'

NOTE: ALL CULVERTS TO BE DISPOSED OF IN ACCORDANCE WITH INSTRUCTIONS OF THE CITY DIRT CHECKER.

JAMES H. TAYLOR — 2012 — KANSAS — PROFESSIONAL ENGINEER

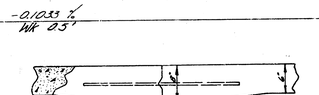

Use "4 Bars, 3' long on 2'-6" centers

DETAIL OF MASTIC JOINT

EXCAVATION

PROP.	CITY
1638	2598
966	195
10624	2163

B. E. SMITH — 425 — KANSAS — REGISTERED ENGINEER

SHEET 1 OF 3

TAFT

E.L. WEST ST. TO W.L. MC COMAS

30' CONC. & CB.

CITY OF WICHITA, KANSAS

B.E. SMITH CITY ENGINEER

DATE: APRIL 1960 PROJ. NO. 619-214