


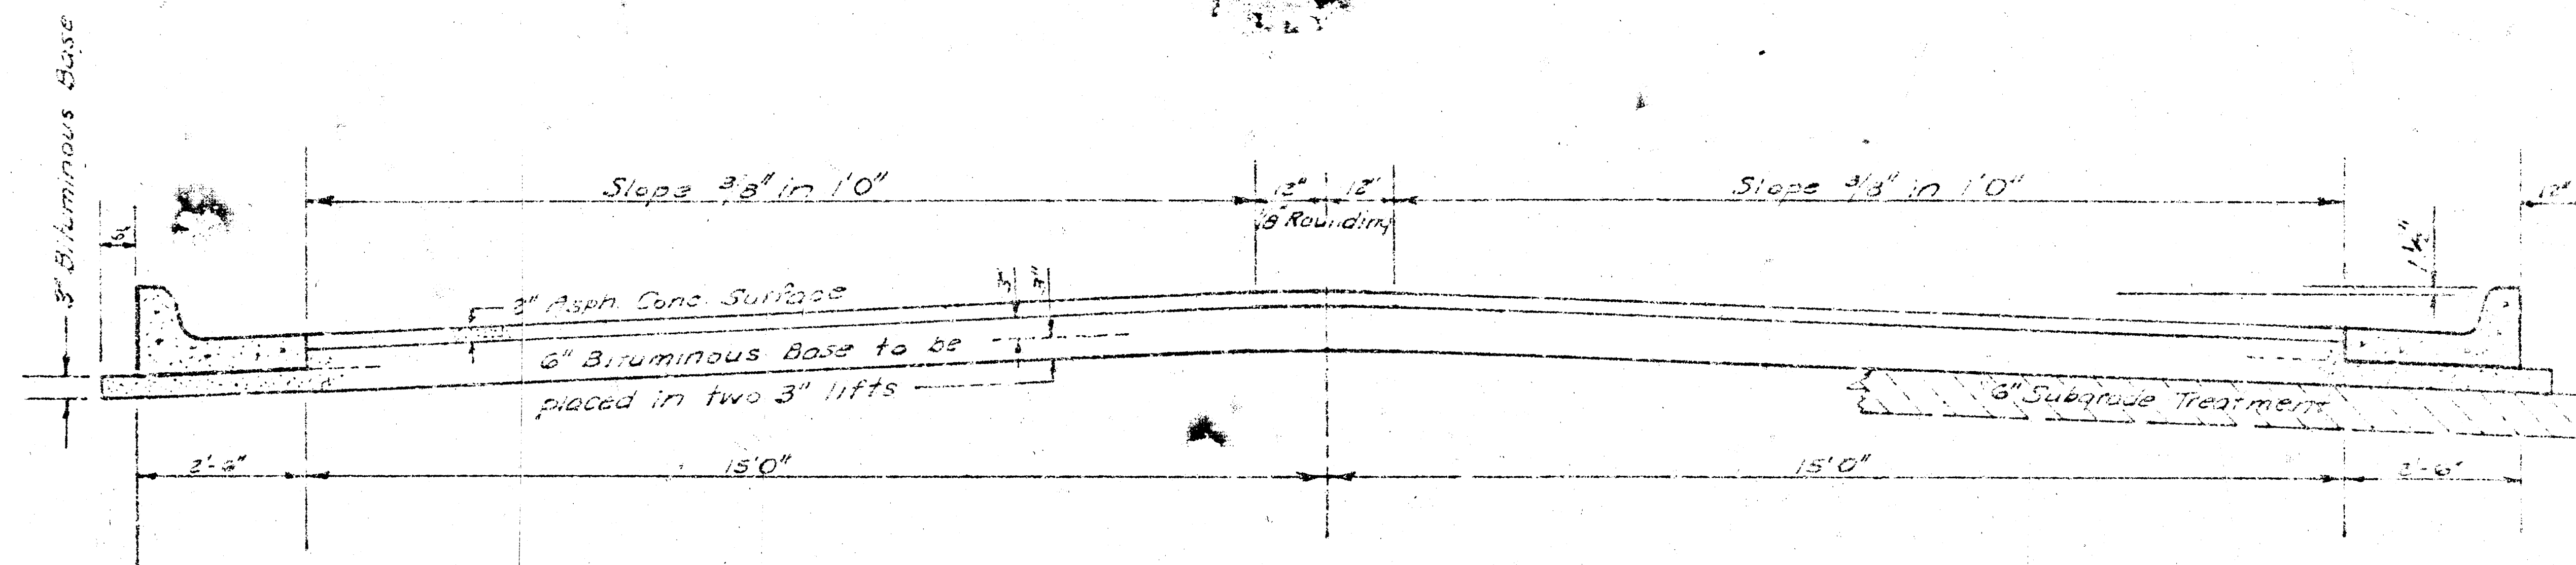


TYPICAL SECTION

35' ASPHALTIC CONCRETE PAVEMENT WITH BITUMINOUS BASE

A TACK COAT OF EMULSIFIED ASPHALT (GS-1H) SHALL BE APPLIED AT AN APPROXIMATE RATE 0.05 GALLONS PER SQ YD BETWEEN LIFTS OF ASPHALTIC MATERIALS WHEN ORDERED BY THE ENGINEER. TACK COAT WILL NOT BE PAID FOR DIRECTLY AND SHALL BE CONSIDERED AS SUBSIDIARY TO PRICE BID FOR ASPHALTIC PAVEMENT.


BITUMINOUS BASE AND ASPHALTIC CONCRETE WEARING SURFACE SHALL BE PLACED WITH A LAYDOWN MACHINE HAVING AUTOMATIC ELECTRONIC CONTROLS FOR CROWN AND GRADE. CONSTRUCTION JOINTS IN EACH LIFT SHALL BE STAGGERED A MINIMUM DISTANCE OF 1' WITH JOINTS IN PRECEDING LIFTS AND PLACED SUCH THAT A JOINT WILL BE CONSTRUCTED ON THE CENTERLINE IN THE TOP LIFT.

DETAIL OF TRANSVERSE CONSTRUCTION JOINTS

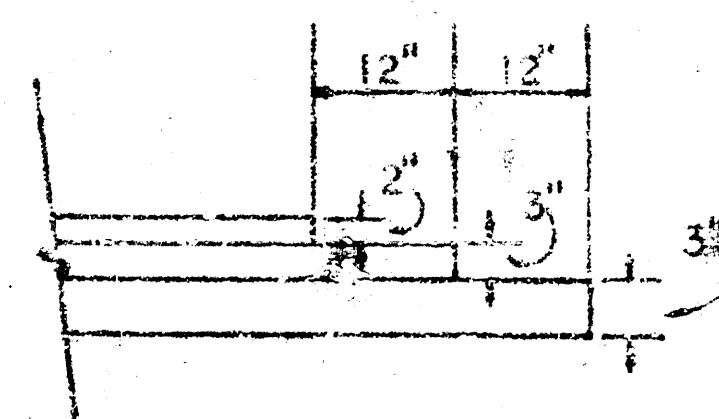


TRANSVERSE CONSTRUCTION JOINTS SHALL BE CONSTRUCTED IN FLEXIBLE BASE PAVEMENTS AT LOCATIONS WHERE PAVEMENT TEMPORARILY ENDS TO FACILITATE FUTURE PAVEMENT CONSTRUCTION AS SHOWN BY DETAIL. THE COST OF CONSTRUCTING THE TRANSVERSE CONSTRUCTION JOINTS SHALL NOT BE MEASURED OR PAID FOR DIRECTLY BUT SHALL BE INCLUDED IN THE BID PRICE FOR SQUARE YARDS OF ASPHALTIC CONCRETE PAVEMENT.

COMBINED CURB & GUTTER

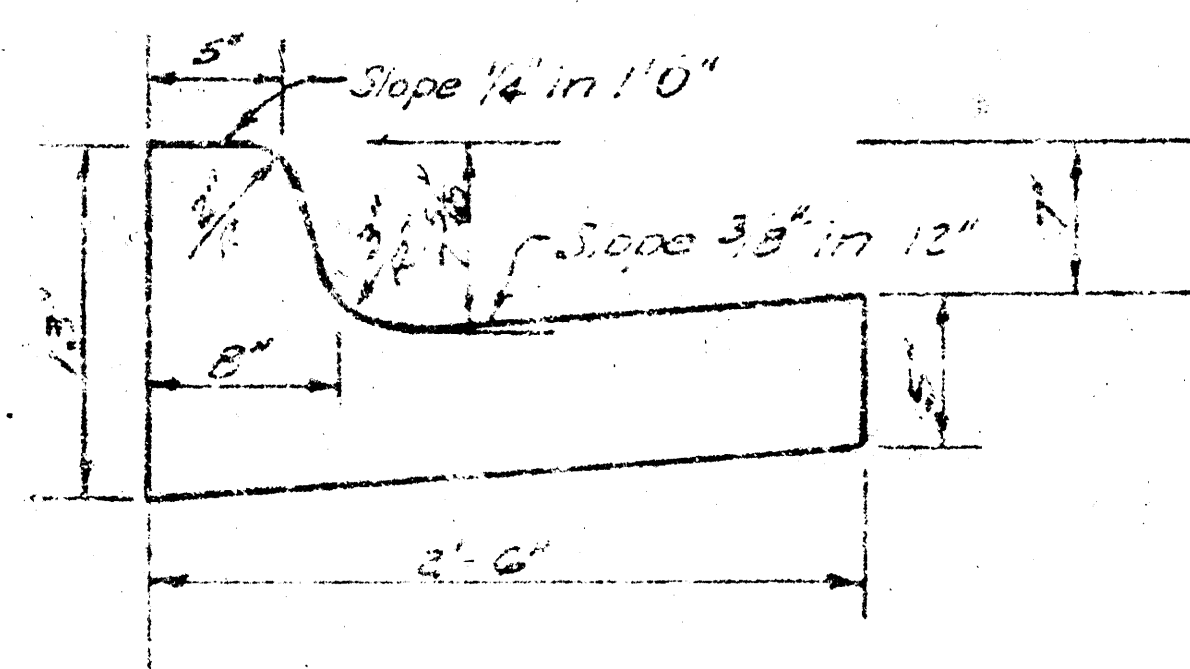

ROLL TYPE CURB & GUTTER

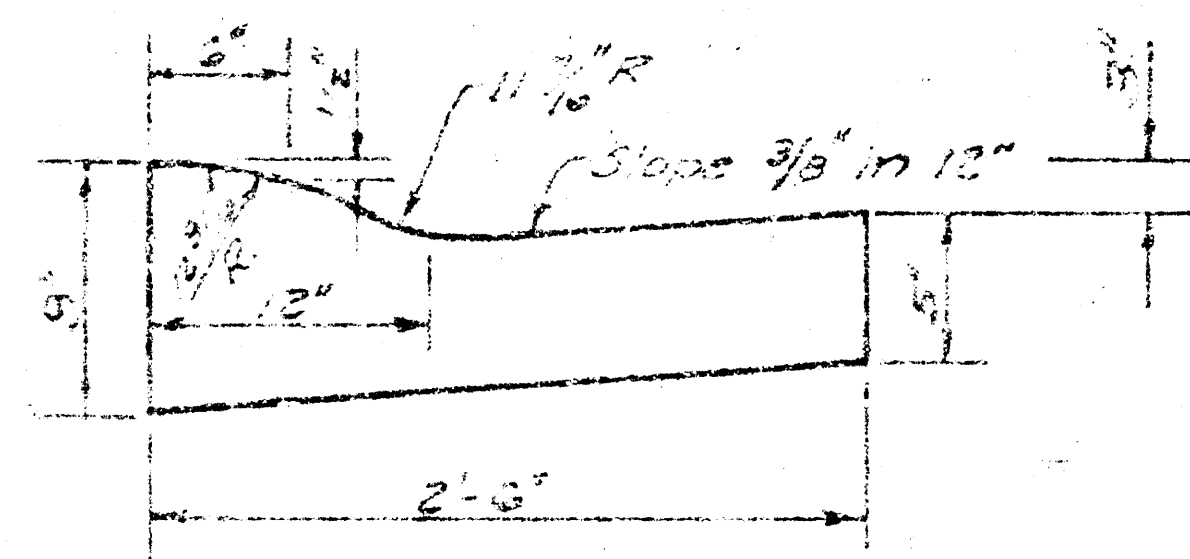

The A.C. Pavement between the curb curb & gutter be paid as 35' 35' A.C. Pavement 35' Bituminous Base. The Bituminous Base under the curb curb & gutter shall be paid as 35' 35' Bituminous Base.


CITY OF WICHITA KANSAS

DEPARTMENT of PUBLIC WORKS - Engineering Division

R. W. LINN CITY ENGINEER

DATE Sept. 1976 Proj. No.

N
SCALE 1"=20'

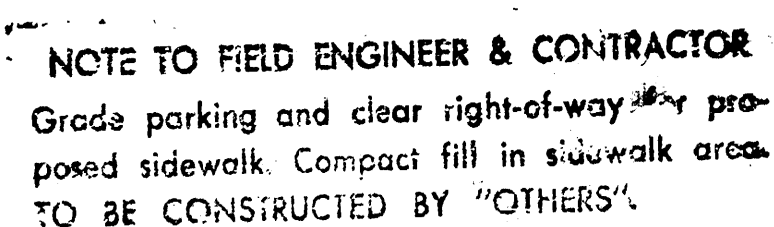


NOTE: Excess excavation suitable for compacted fill is to remain on the site for use on proj DAKS 573030.

Please check with K G & E or
Southwestern Bell
Telephone Co. for Location

DATE *Sept. 1976* Proj No. DAKS573031.

$$\frac{3}{8}$$

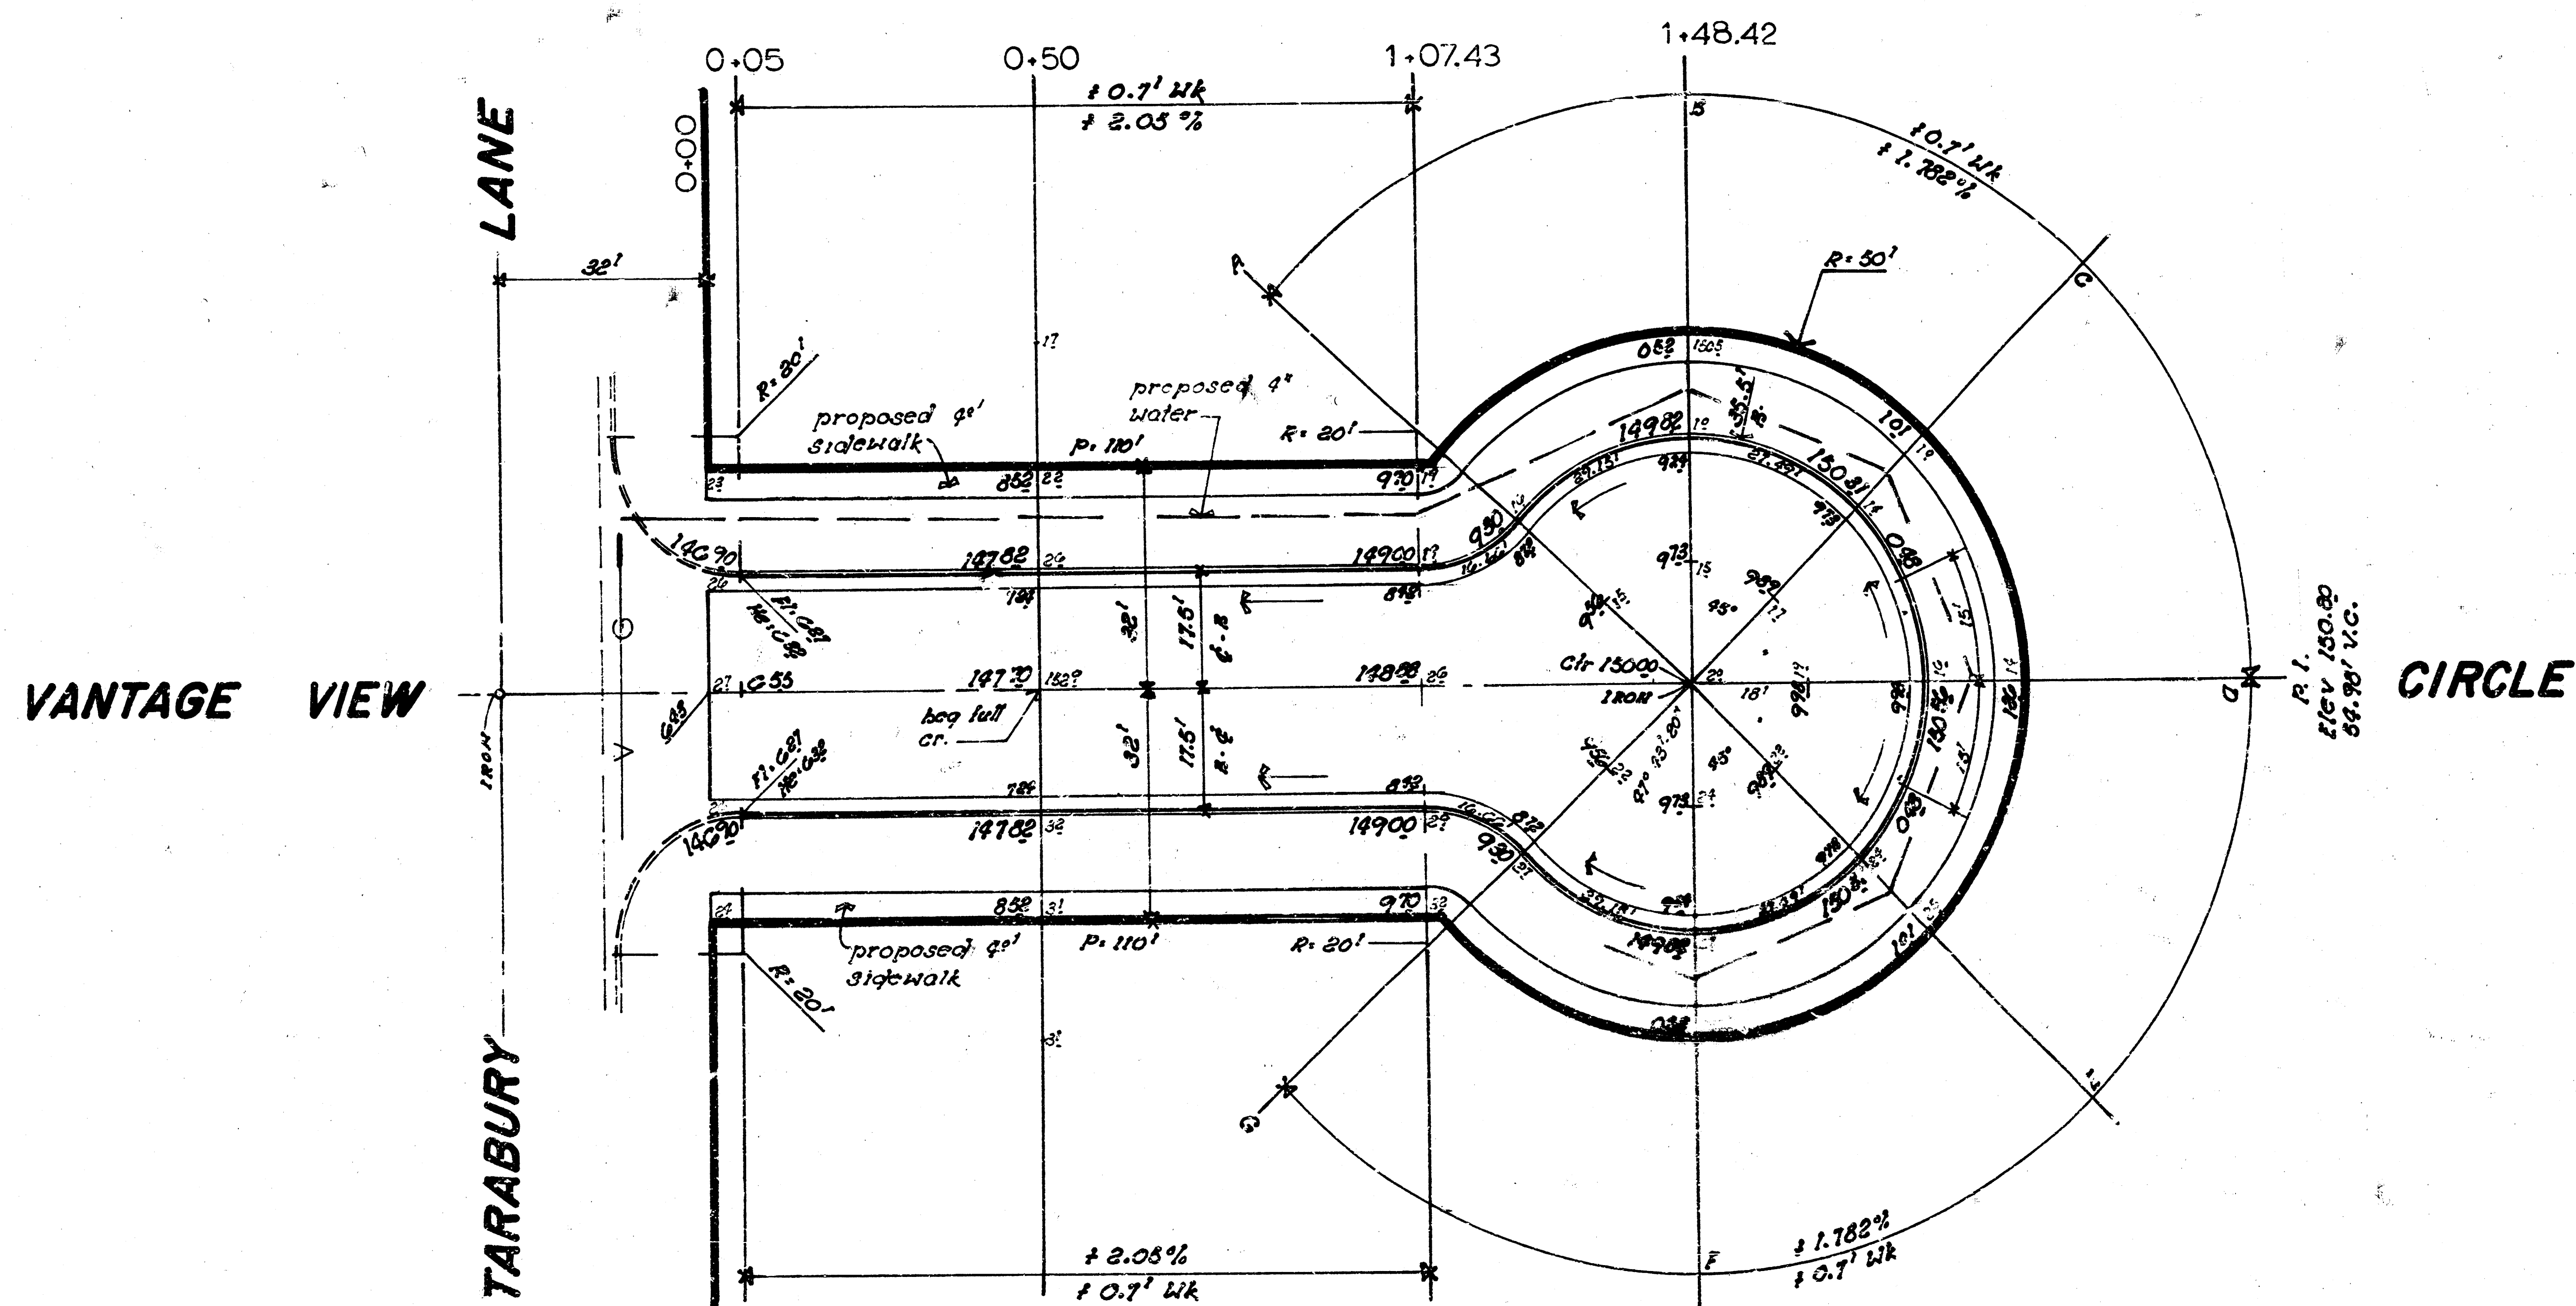



"EXCAVATION"
 1921.0 CU YDS
 10% 192.1
 2113.1 CU YDS

VANTAGE VIEW CIRCLE
 N.L. TARABURY LANE TO AND
 INCLUDING CUL-DE-SAC.

CITY of WICHITA, KANSAS
 (35 bk-bk 6" Bituminous Base - 2" Asph
 Conc Surface w/ Comb Curb & Gtr)
 R.W. LINN CITY ENGINEER.

DATE Sept. 1976 Proj N: DAKS 573031

5
 8

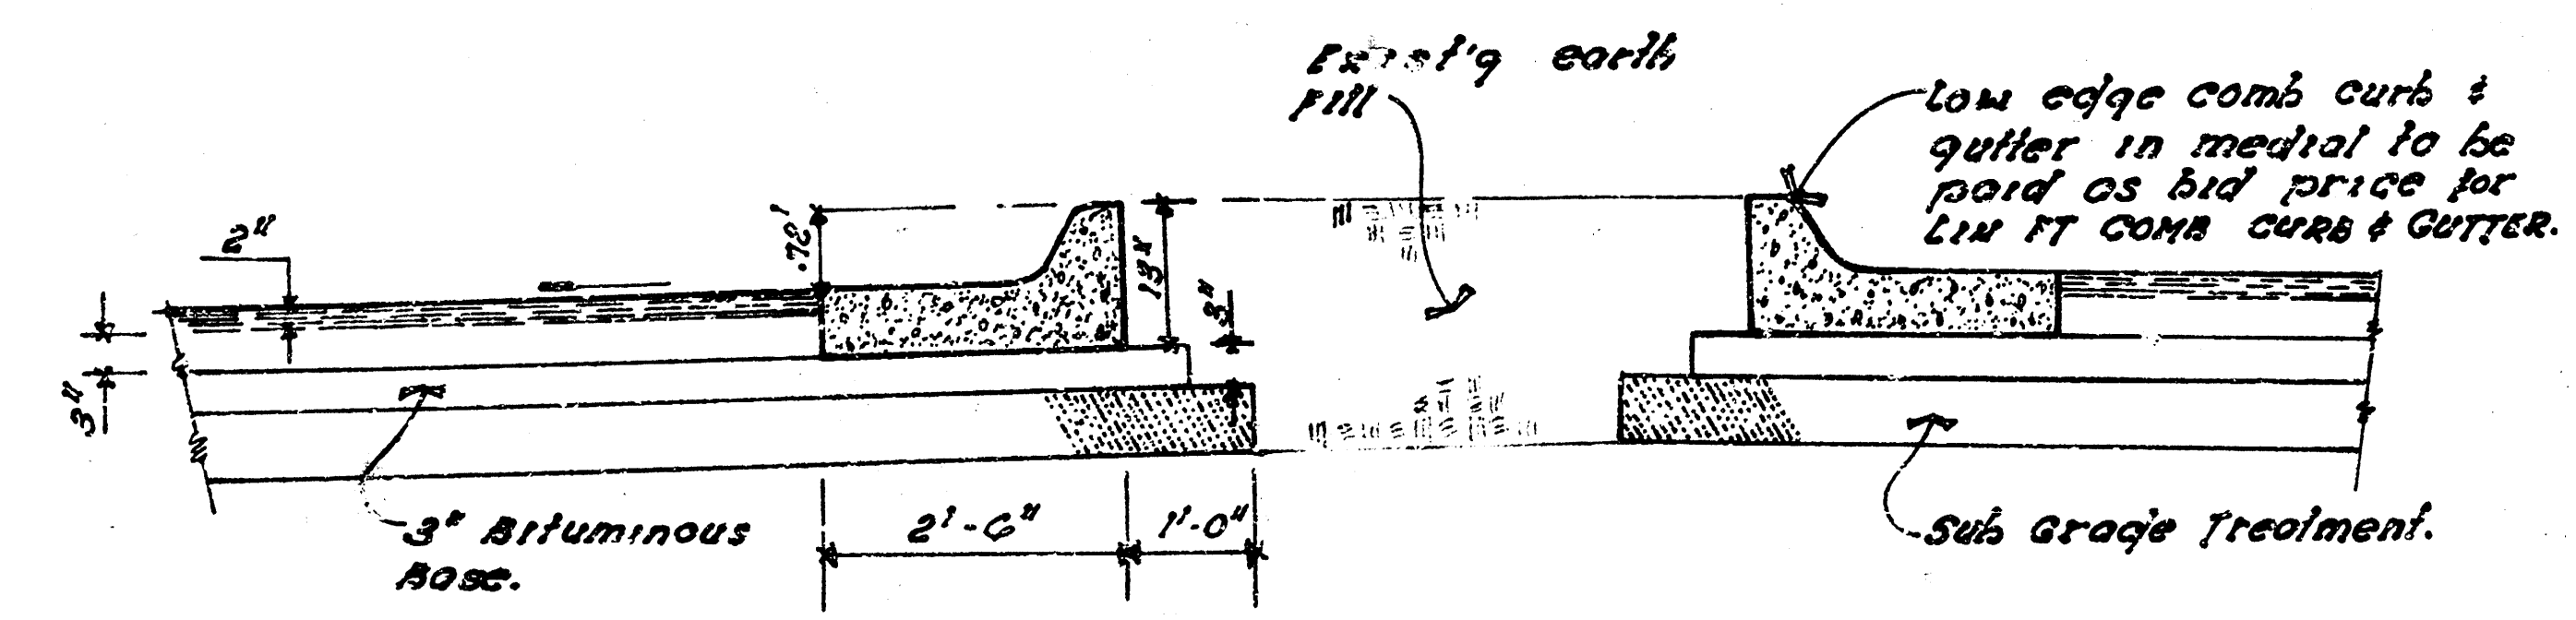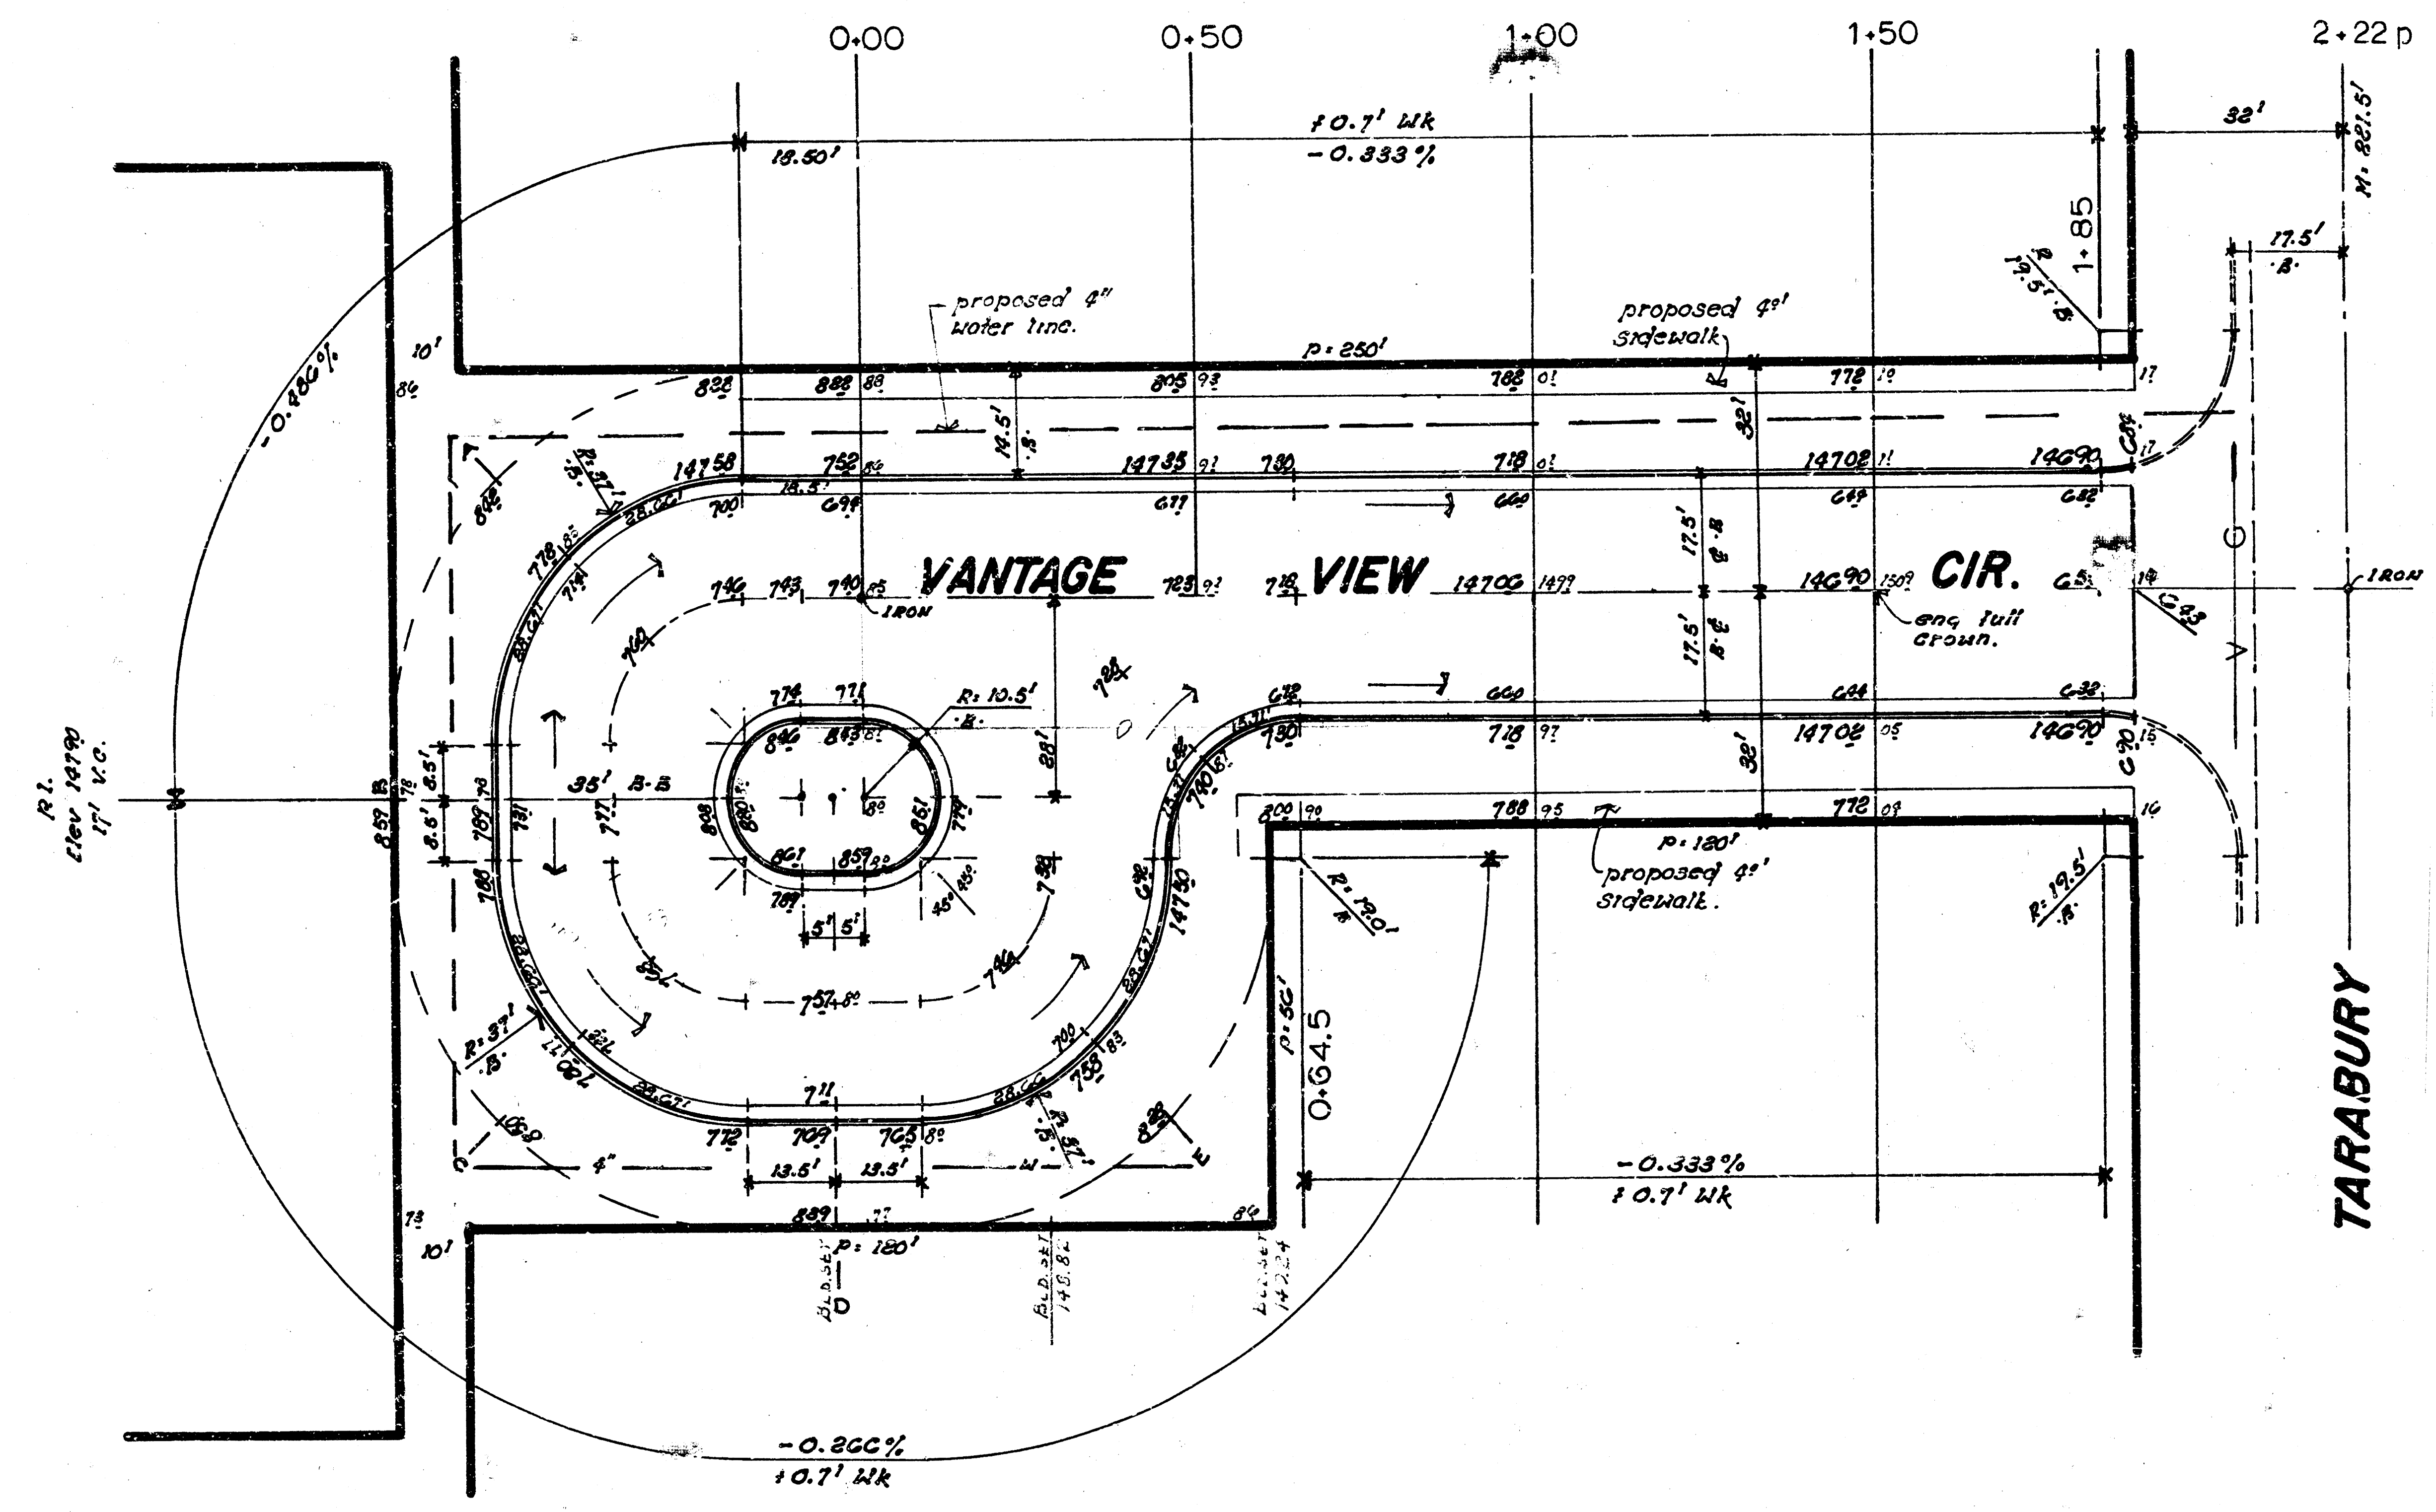

MEDIAL DETAIL

" EARTHWORK "

EXCAVATION	COMP FILL
1724.2 CU YDS	8.3 CU YDS
+10% 172.4 "	+10% .8 "
1896.6 CU YDS	9.1 CU YDS

VANTAGE VIEW CIRCLE
 S.L. TARABURY LANE TO AND
 INCLUDING CUL-DE-SAC.
CITY of WICHITA, KANSAS
 (35 bk-bk 6" Bituminous Base 2" sph
 Conc Surface w/ Comb Curb & Gtr.)
 R.W. LINN CITY ENGINEER
 DATE Sept. 1976 Proj No. DAKS 573031

