B.M. 93.29 BOLT E.S. HACKBERRY TREE E.S. WASHINGTON 20' N OF N.L HAMILTON
CHAINING N ON E PROP LINE

-0.1098 %
WK 0.5'

0+00 0+50 1+00 1+50 2+00 2+50 3+00 3+50 4+00 4+50 5+00 5+50 6+

WASHINGTON

TREES 30" RIVERFRONT
6 EA 6" TREES
5 EA 6" TREES
2 EA 10" TREES


-0.1338 %
WK. 0.5'

DEL MAR
N.L. DEL MAR

WASHINGTON
N.L DEL MAR TO S.L HAMILTON
30' CONC & CB.
CITY OF WICHITA KAN.
B.E. SMITH CITY ENGINEER
AUG. 1954 PROJ. NO. C14-159

CURVE DATA BASED ON EAST PROP LINE R= 1992.86 Δ= 11°2'30"

STATION	CHORD & OFFSET E CB	CHORD & OFFSET W CB	DEF L	TOTAL DEF
6+31.96	P.C.			
6+50	18.40	18.01	16'0"	16'0"
7+00	49.64	48.58	43'7"	59'8"
7+48.3	47.97	46.95	41'40"	1° 40' 48"
8+08.51	48.79	53.98	52'49"	2° 33' 34"
8+50	40.21	39.35	34'56"	3° 8' 30"
9+00	49.64	48.58	43'7"	3° 51' 37"
9+50	49.64	48.58	43'8"	4° 34' 45"
10+00	49.64	48.58	43'7"	5° 19' 52"
10+15.51	15.40	15.06	13'23"	5° 31' 15"

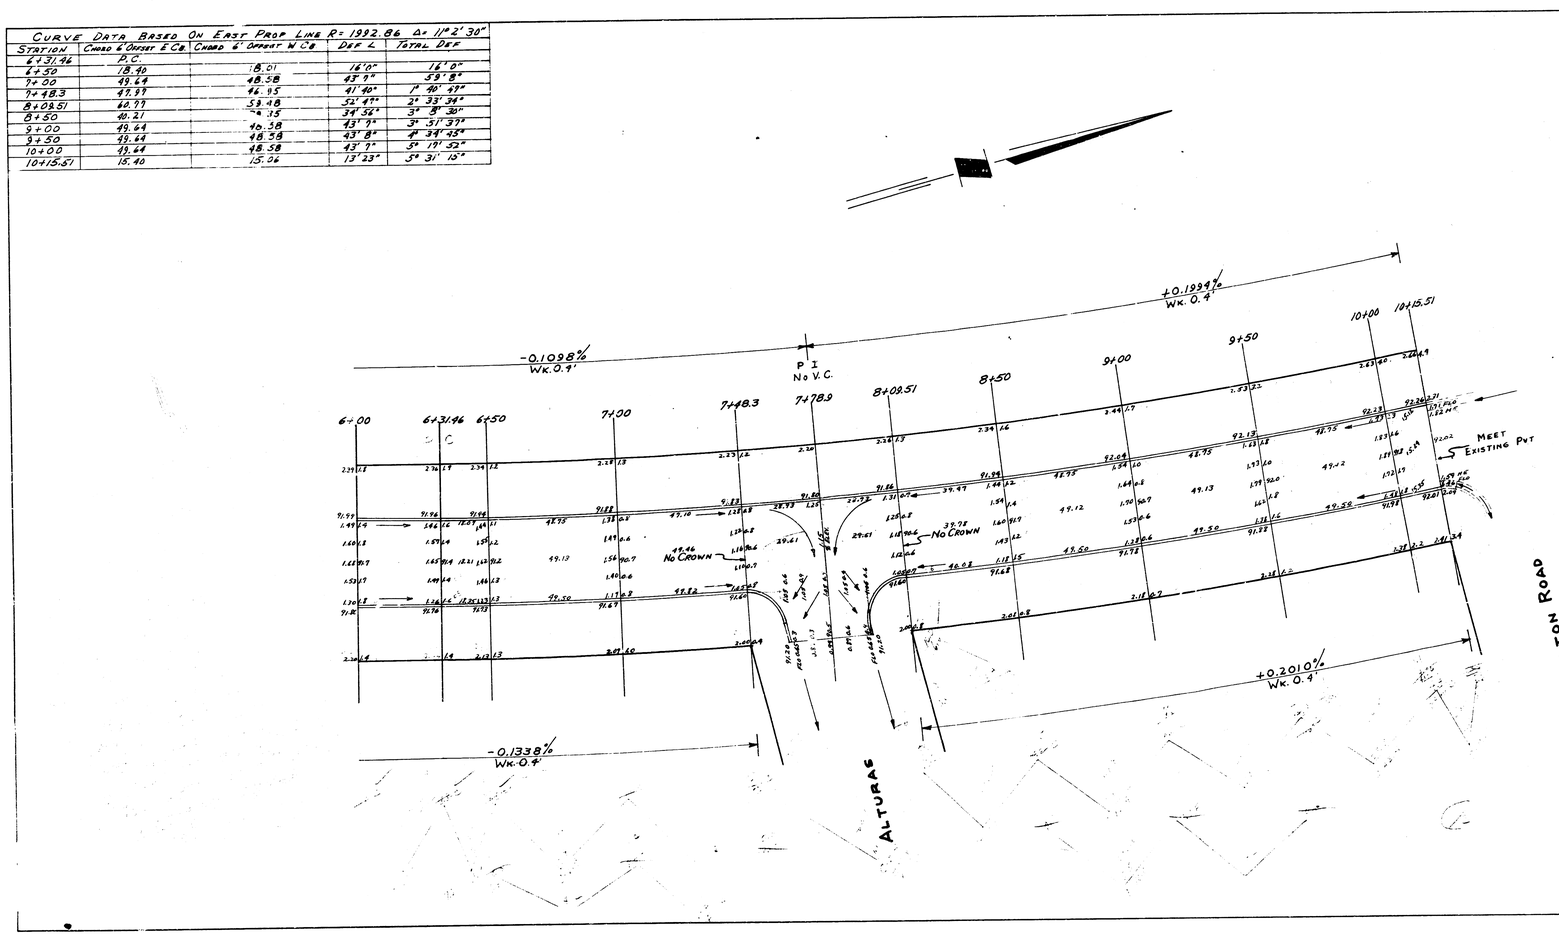

WASHINGTON

PROJ. NO C14-159