
B.M. 93.51 "G" in Globe W. Cb. Washington, N.L. Wassall
B.M. 94.46 "G" in Globe c. of wk. N. N.W. Mosley & Wassall
B.M. 94.27 "R" in Ritchie E. Cb. Santa Fe., S.L. Wassall

Chaining E. on ½ Section Line

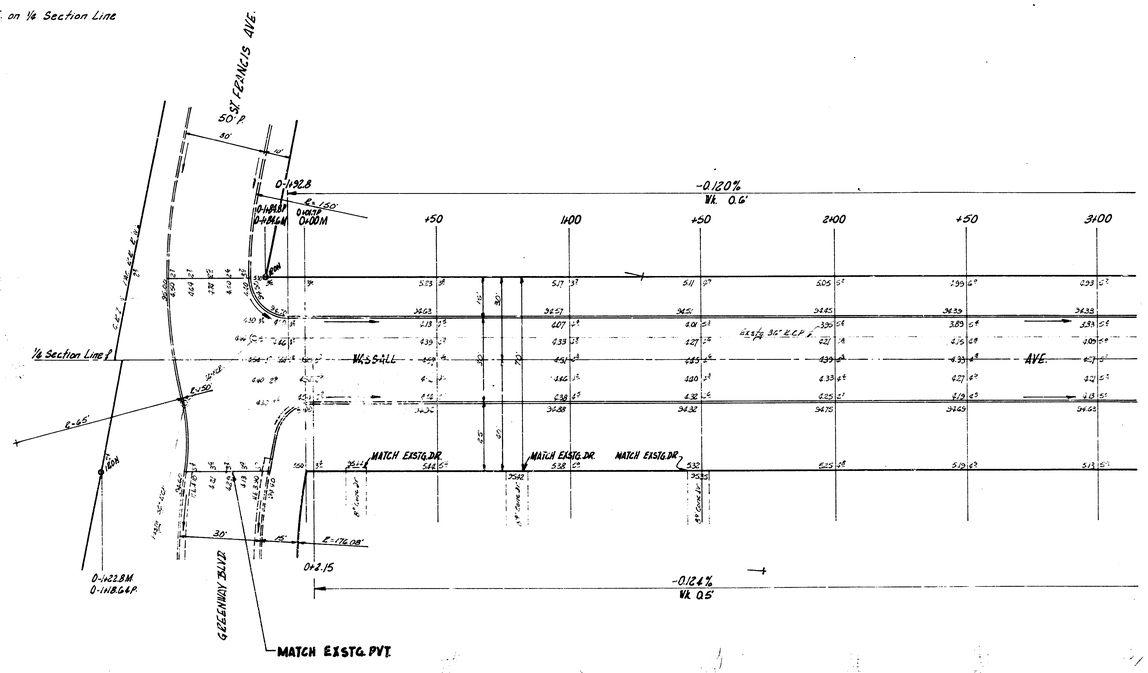


1/3

WASSALL AVE.
W.L. LOT 23, BLK. 2, REPLAT SCHRADER BROS. 4TH ADD. - W.L. MOSLEY
30' CONC. & C.B.
CITY OF WICHITA, KANS.
B.E. SMITH — CITY ENGINEER
JULY, 1955 — PROJ. NO C15-132

NOTE TO FIELD ENGINEER—

THE PLATS OF PURCELL'S 4TH ADDN. & BELL'S REPLAT OF PART OF RES A IN PURCELL'S 4TH ADD NORTH OF WASSALL & SCHRADER BROS. 4TH ADDN. & REPLAT OF LOT 23 BLOCK 2 SCHRADER BROS. 4TH ADD SOUTH OF WASSALL INDICATE THAT MOSLEY AVE., MEAD AVE. & SANTA FE AVE. GOING NORTH HAVE A JOG OF 1.1' WEST OF THE SAME STREETS SOUTH

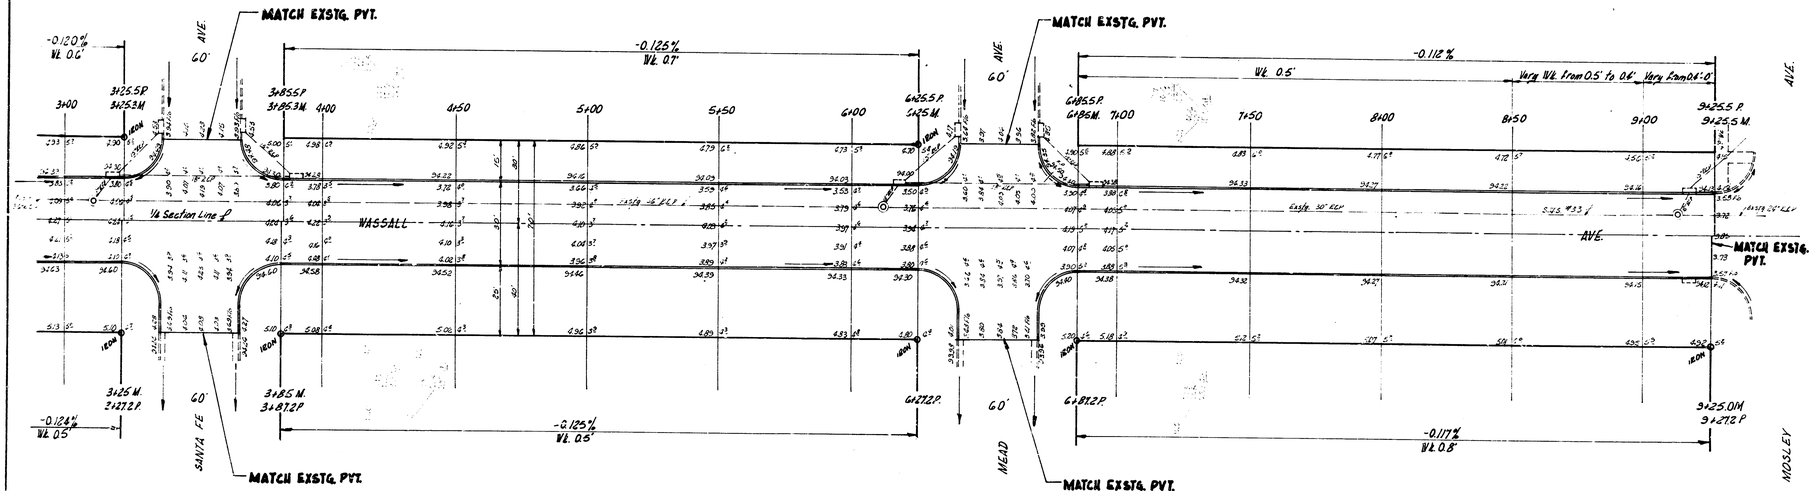

2/3

WASSALL AVE.
PROJ. NO. C15-132