B.M. 162.75 F in Faceg., c Wk E. NE Cottonwood & Barlow
B.M. 162.43 F in Face, c Wk W. NW Watson & Barlow
B.M. 165.37 R in Pitme, S.c.o. Watson EL Mission

Stationing on N.E. R of Watson

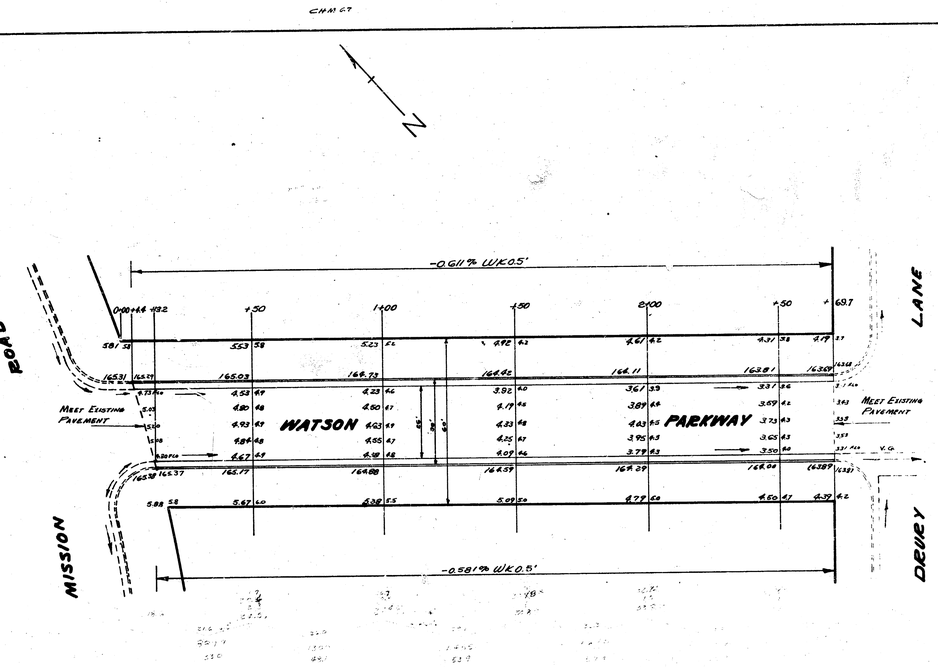

DRAWN BY D.S.
CHECKED BY LKW

WATSON PARKWAY
EL. MISSION TO W.L. DEWEY
26-2-30 A.C.
CITY OF WICHITA
L.K. WHITE — CITY ENGINEER
NOV 1952 — PROJ. NO C12-169

B. E. SMITH
LICENSED
435
KANSAS
PROFESSIONAL ENGINEER