


WELLESLEY AVE


N·L· 25TH ST· TO N·L· 26TH ST·

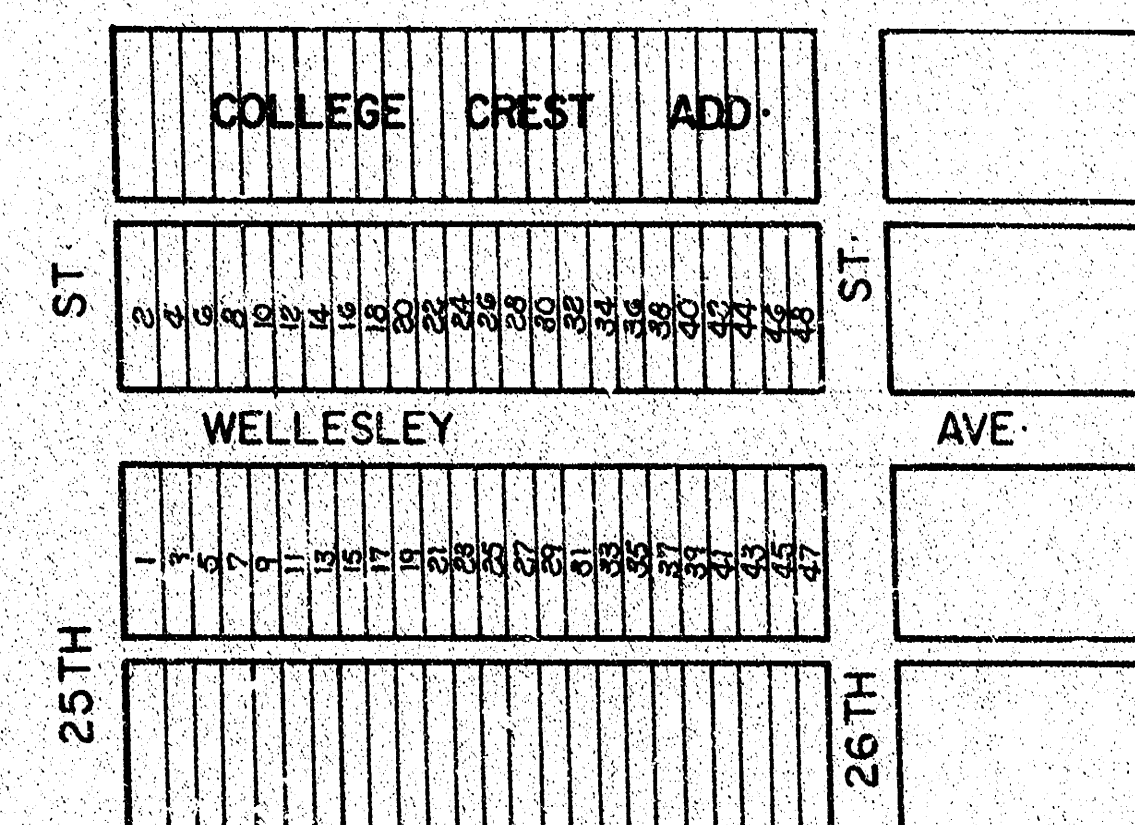

PROJECT DESCRIPTION		
WELLESLEY AVE		
N·L· 25TH ST· TO N·L· 26TH ST·		
PROJECT NUMBER		
472-76-245-81153-000-000-001		
BOOK NO. MGP 5	APPROVED BY	DATE
DRAWN BY	REVISOR	REVISION
CITY OF WICHITA		
DEPARTMENT OF ENGINEERING		
DIRECTOR OF ENG./CITY ENGINEER		SCALE
R. W. BRUGGEMAN		1"= 20'

B.M.=170-30 R.R. Spk. W. Fc. P.P. At N.E. Cor. Wellesely & 26th ST. N.

-
- Scale: 1" = 20'

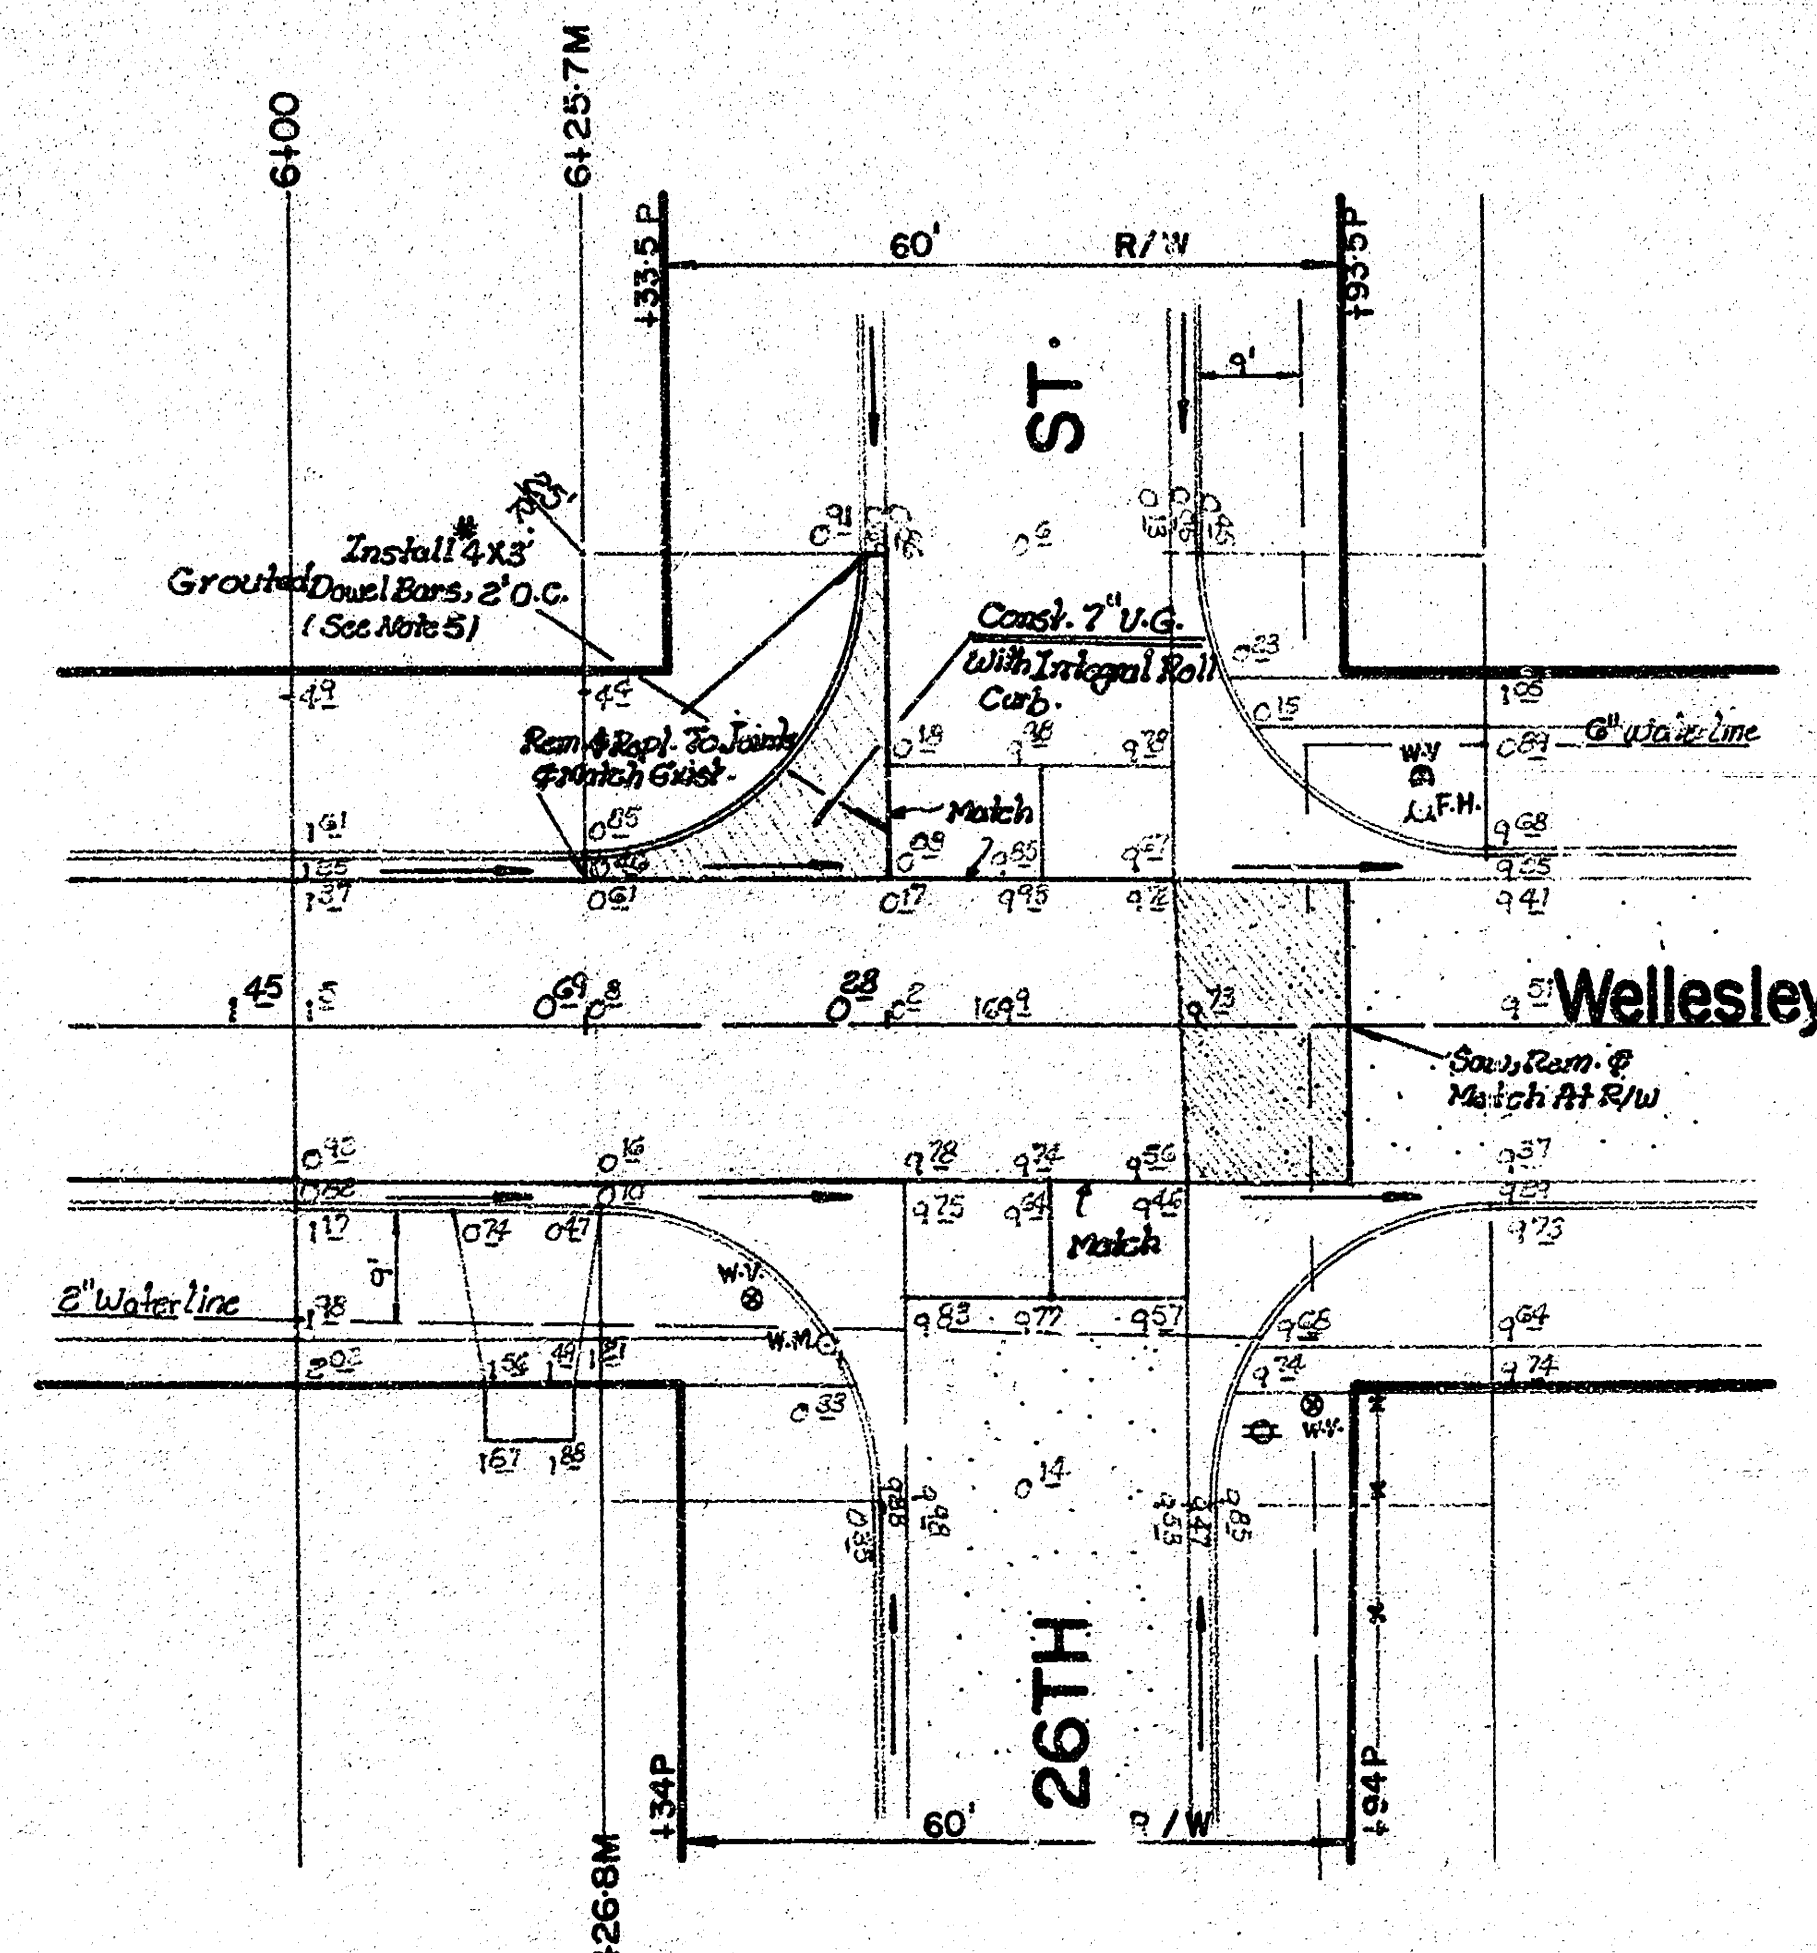

TYPICAL SECTION
NO SCALE

CAUTION
UNDERGROUND
UTILITIES
Please check with K G & E or
Southwestern Bell
Telephone Co. for Location

THE CONTRACTOR SHALL BE RESPONSIBLE FOR PRESERVING PROPERTY IRONS. THE CONTRACTOR SHALL BE REQUIRED TO RE-ESTABLISH ANY PROPERTY IRONS WHICH ARE DAMAGED OR DESTROYED BY HIS CONSTRUCTION OPERATIONS. SUCH IRONS SHALL BE RE-ESTABLISHED BY A LICENSED LAND SURVEYOR OR A LICENSED PROFESSIONAL ENGINEER IN ACCORDANCE WITH STATE LAWS.

PROJECT DESCRIPTION

WELLESLEY AVE.

N-L 25TH ST. TO N-L 26TH ST.

PROJECT NUMBER

472-76-245-81153-000-000-001

2/3

175

170

175

170

175

170

175

170

180

175

180

175

180

175

185

180

185

180

185

180

185

180

185

180

185

180


185

190


Wellesley Ave.
472-76-245-81153-000-000-001

10 3 5 8


3/3 3/3

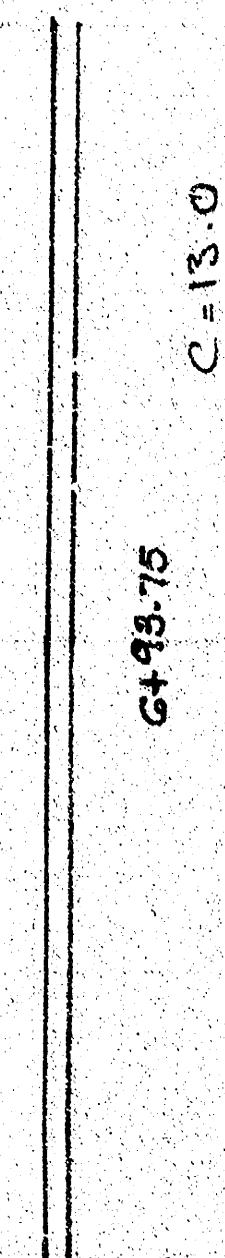


Exc. = 32.8 c.Y.

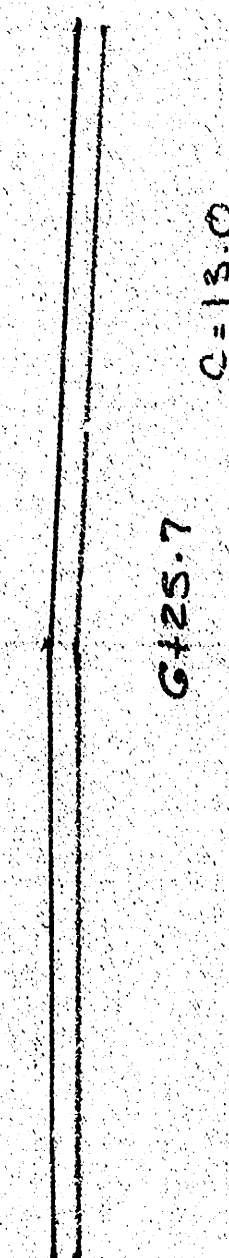


Exc. = 12.4 c.Y.

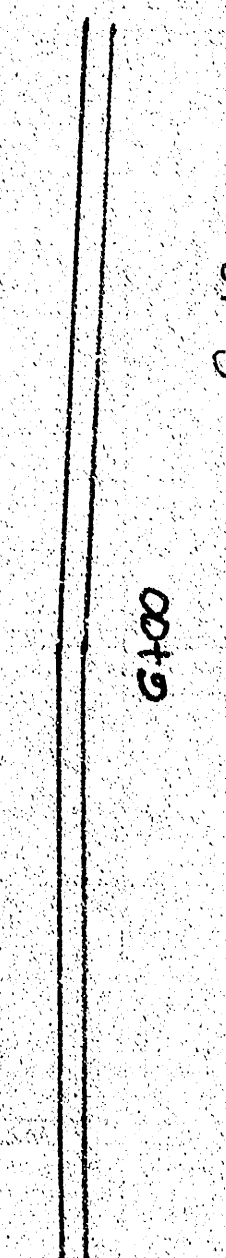

Exc. = 27.7 c.Y.

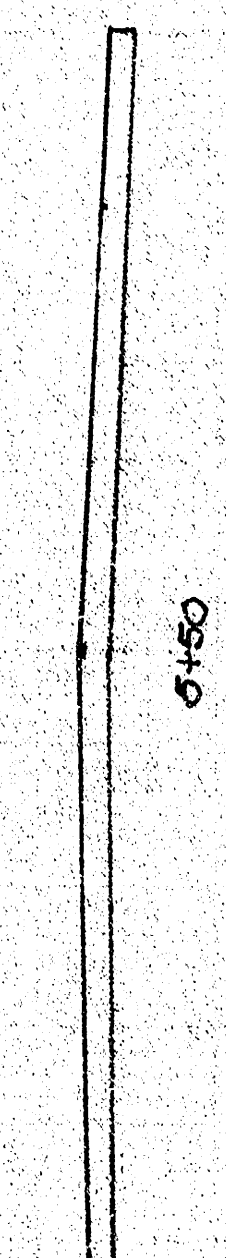


Exc. = 31.3 c.Y.

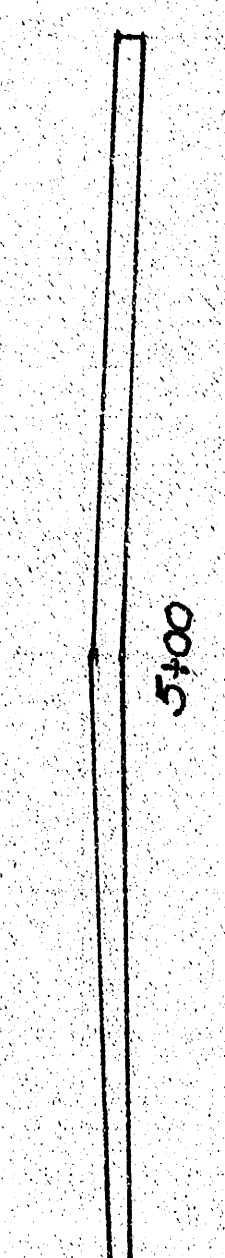


Exc. = 28.9 c.Y.




Exc. = 25.3 c.Y.

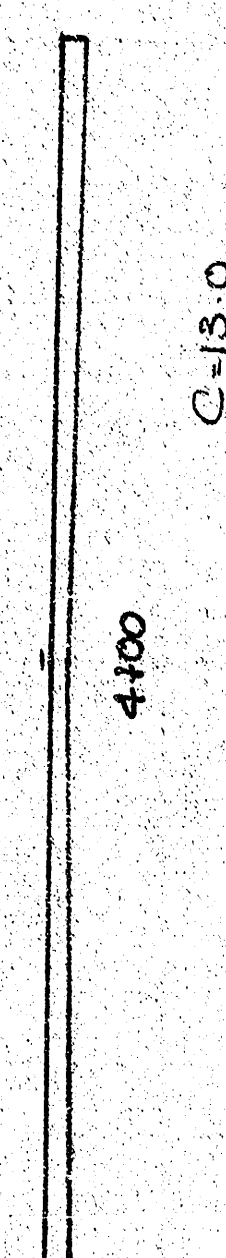


Exc. = 21.7 c.Y.

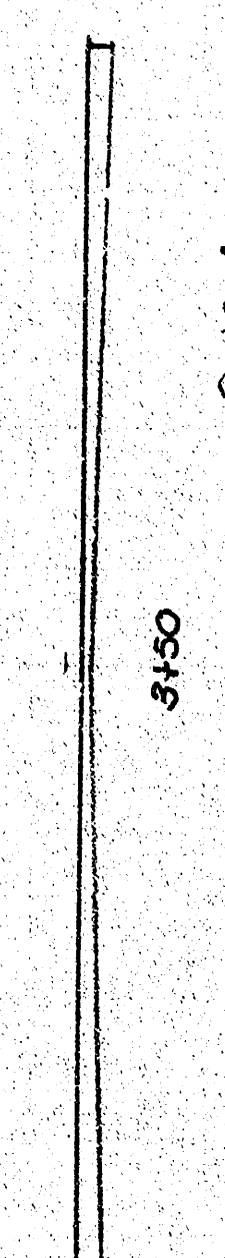


Exc. = 19.9 c.Y.

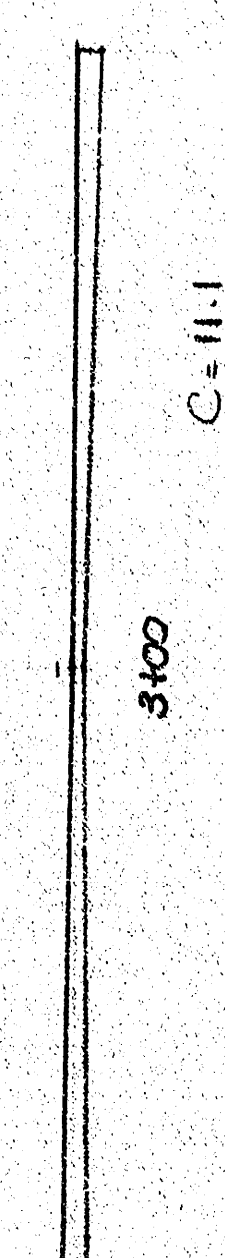


Exc. = 21.1 c.Y.

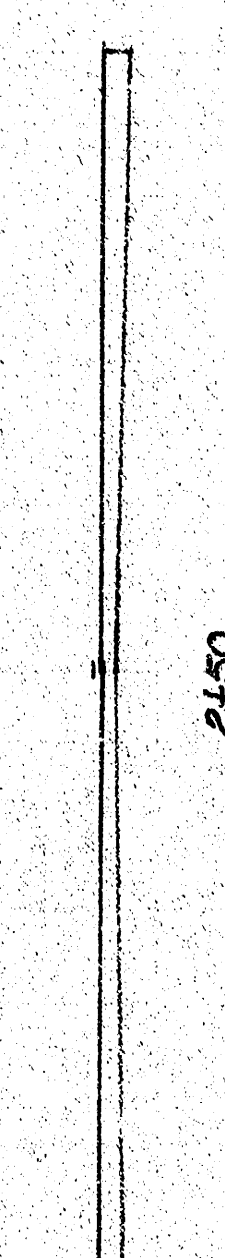


Exc. = 21.7 c.Y.

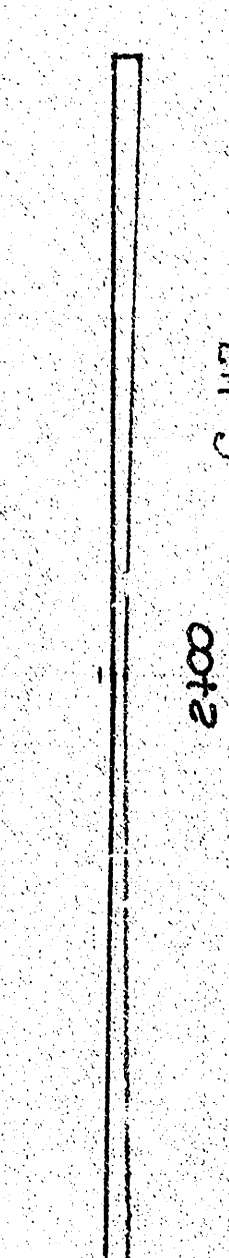


Exc. = 22.9 c.Y.

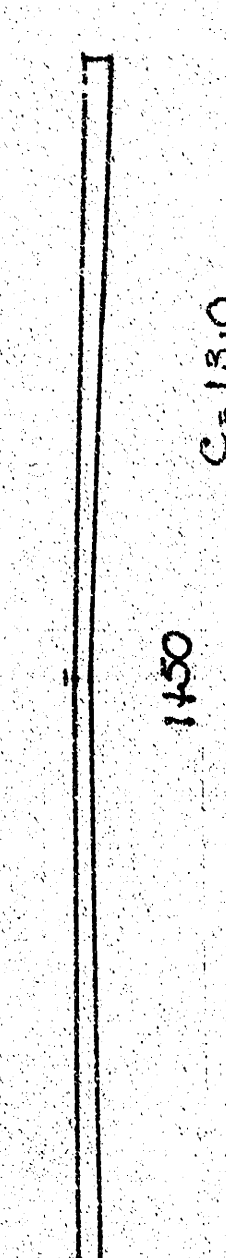

Exc. = 24.1 c.Y.

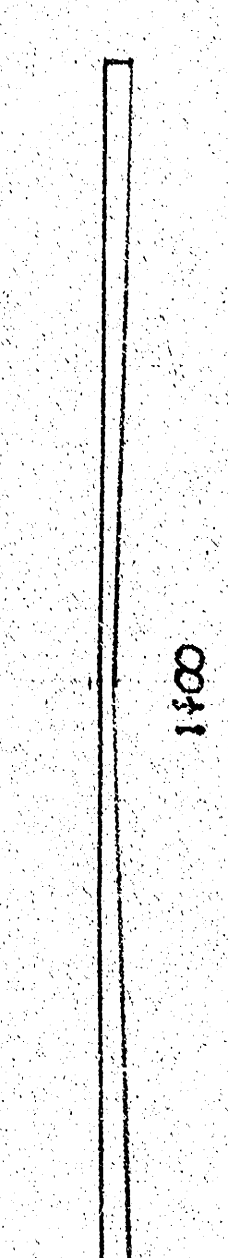

Exc. = 30.2 c.Y.

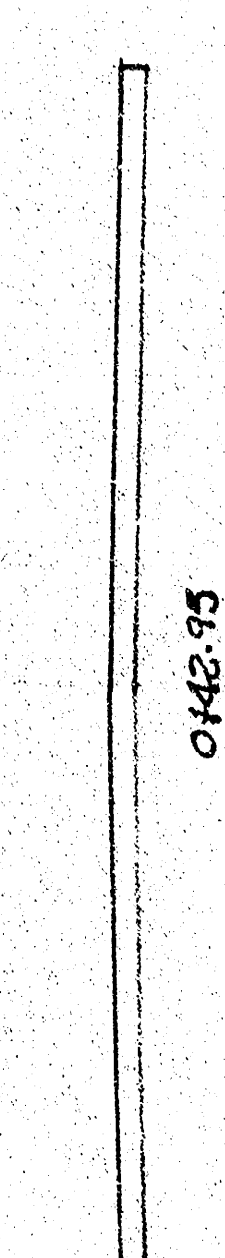

Total Exc. = 320.0 c.Y.