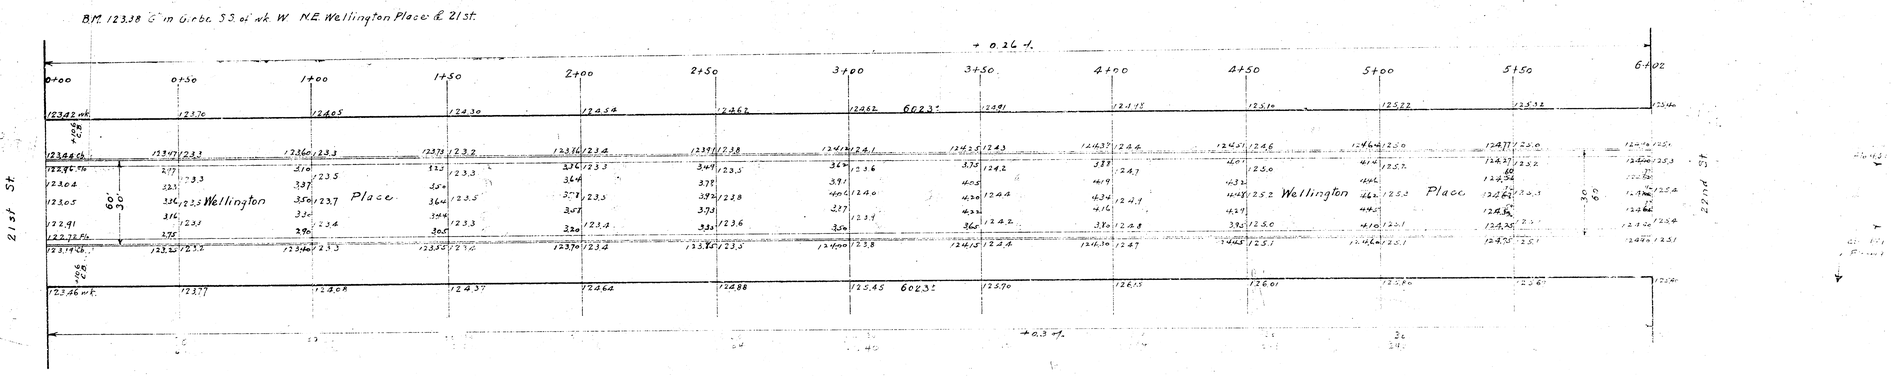
PAVING PLAN ..... 1945.

WELLINGTON PLACE. N.L. 21ST. ST. S.L. 22ND. ST.

COMB. CURB & GUTTER & EXCV.



B.M. 123.38 Cin Curb S.S. of wk W N.E. Wellington Place & 21st.
+ 0.26 ft.
0+00
0+50
1+00
1+50
2+00
2+50
3+00
3+50
4+00
4+50
5+00
5+50
6+02
123.42 wk.
123.76
124.05
124.30
124.54
124.62
124.62
60.23'
124.91
125.15
125.10
125.22
125.32
125.46
123.46 C.Fin
123.47
123.33
123.60
123.33
123.72
123.32
123.36
123.39
123.38
124.14
124.21
124.25
124.23
124.37
124.46
124.51
124.46
124.64
125.0
124.77
125.0
124.76
125.1
123.64 C.Fin
123.64
123.3
123.5
123.3
123.3

PAVING PLAN 1944


WELLINGTON PLACE N.L. 22ND ST TO S.L. 23RD ST

COMB. CURB & GUTTER & EXC.

B.M. ELEV. 125.46 "W" IN WHEELER C.WK. W. N.W. WELLINGTON PLACE & 22 ND ST.

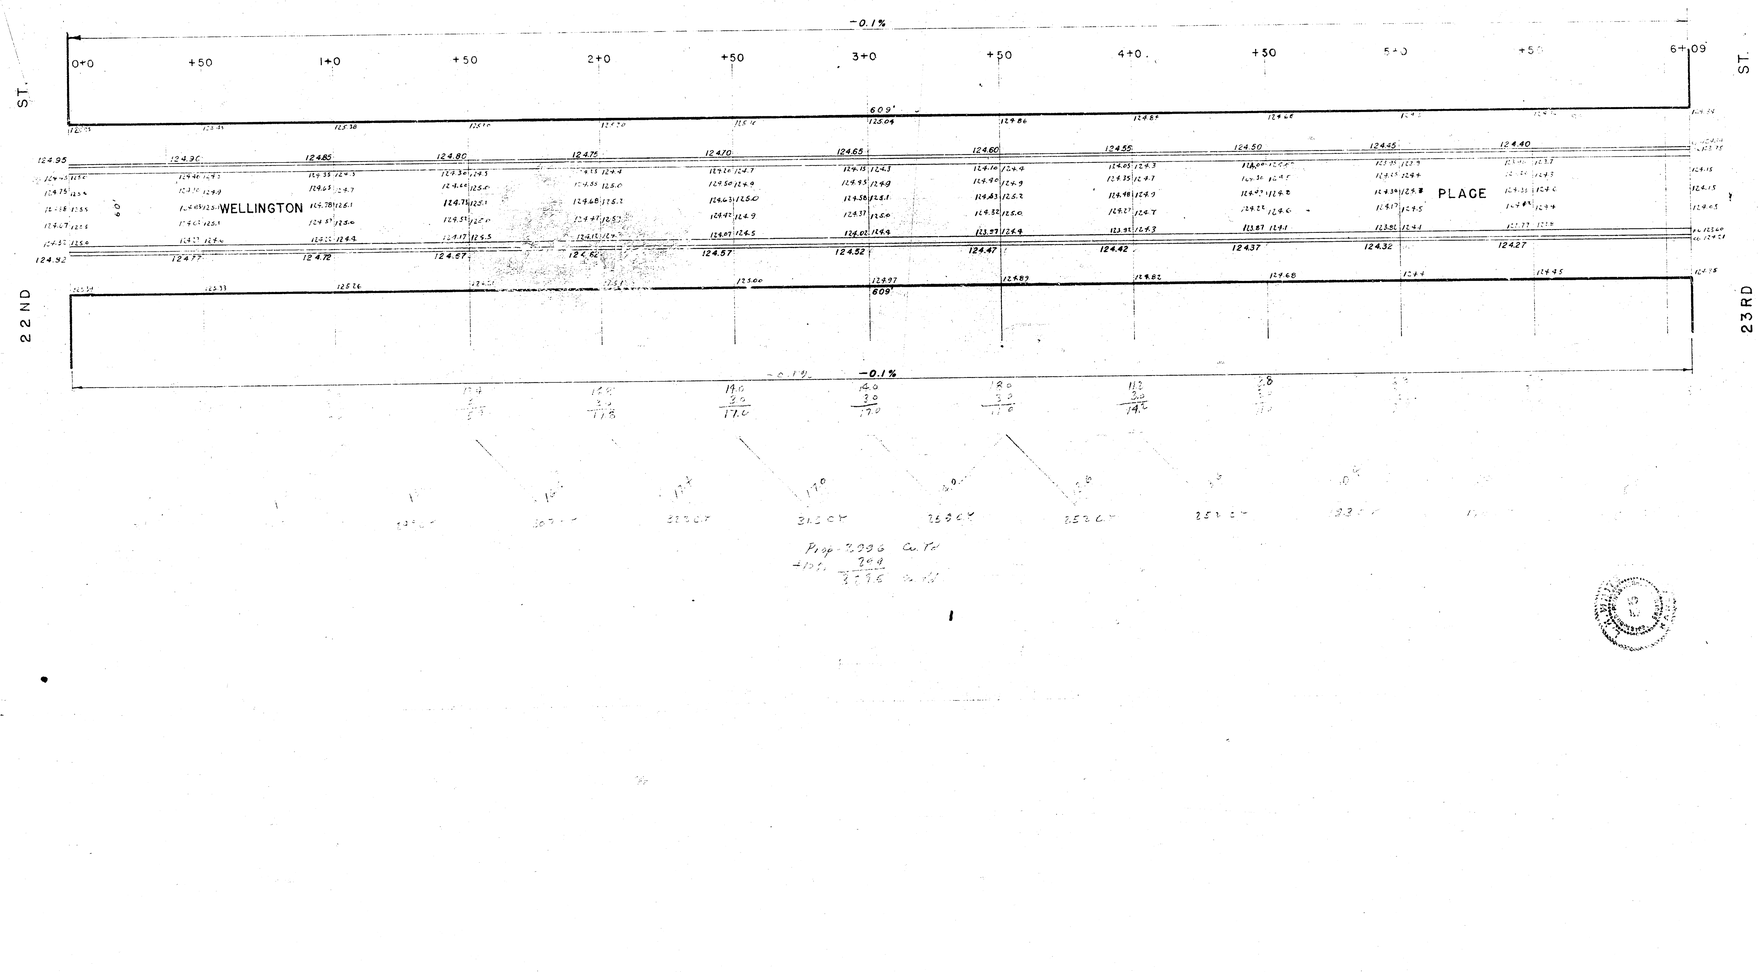


B.M. 123.11 "G" In Globe @ Back Curb On Walk Ctr. Wk. E. N.E. Cor. 21st & Fairview

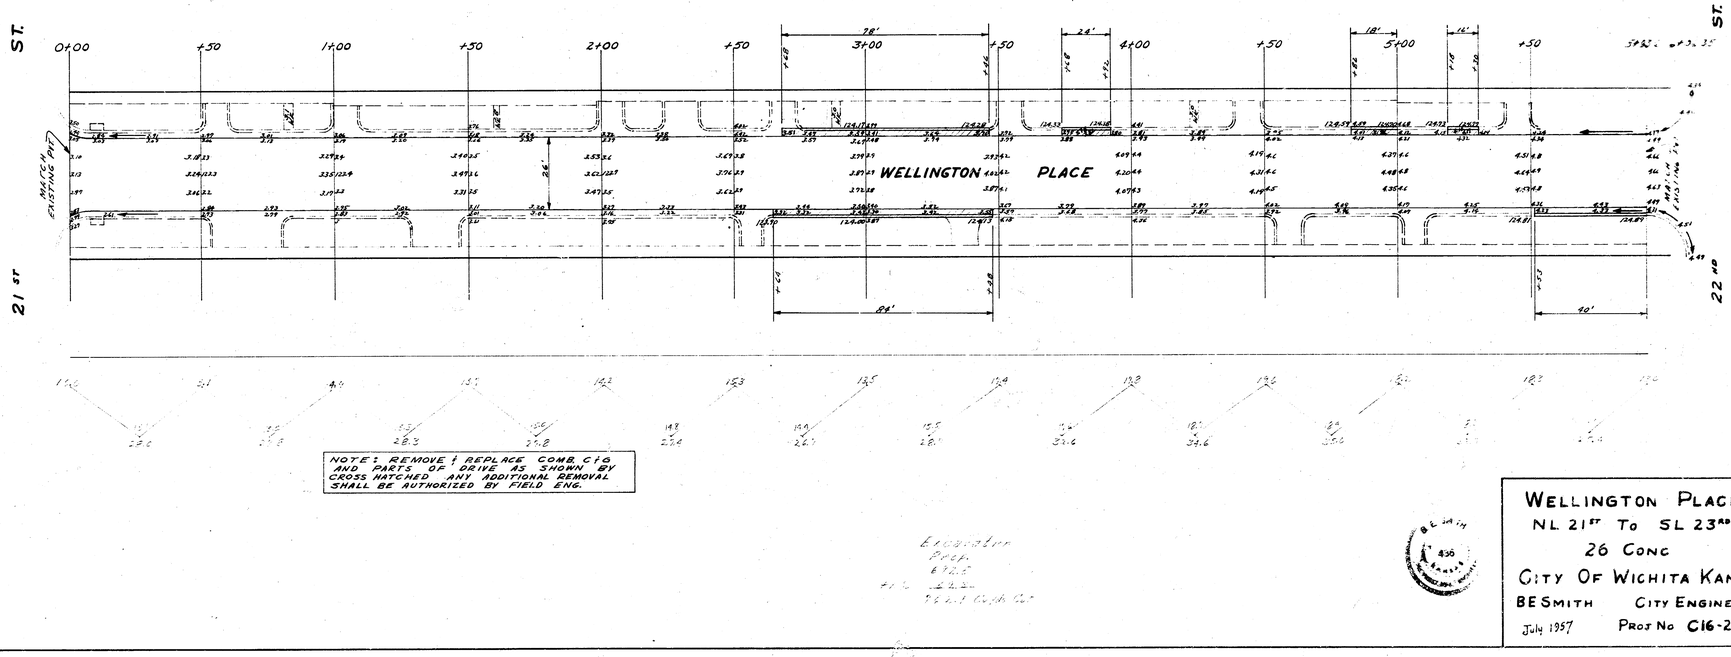

NOTE: REMOVE & REPLACE COMB. C.I.G. AND PARTS OF DRIVE AS SHOWN BY CROSS HATCHED. ANY ADDITIONAL REMOVAL SHALL BE AUTHORIZED BY FIELD ENG.

Excavation
Prep.
6"C.C.
21st & Wellington Pl.

WELLINGTON PLACE
NL 21ST TO SL 23RD
26 CONC
CITY OF WICHITA KAN
B E SMITH CITY ENGINEER
July 1957 PROJ NO C16-219

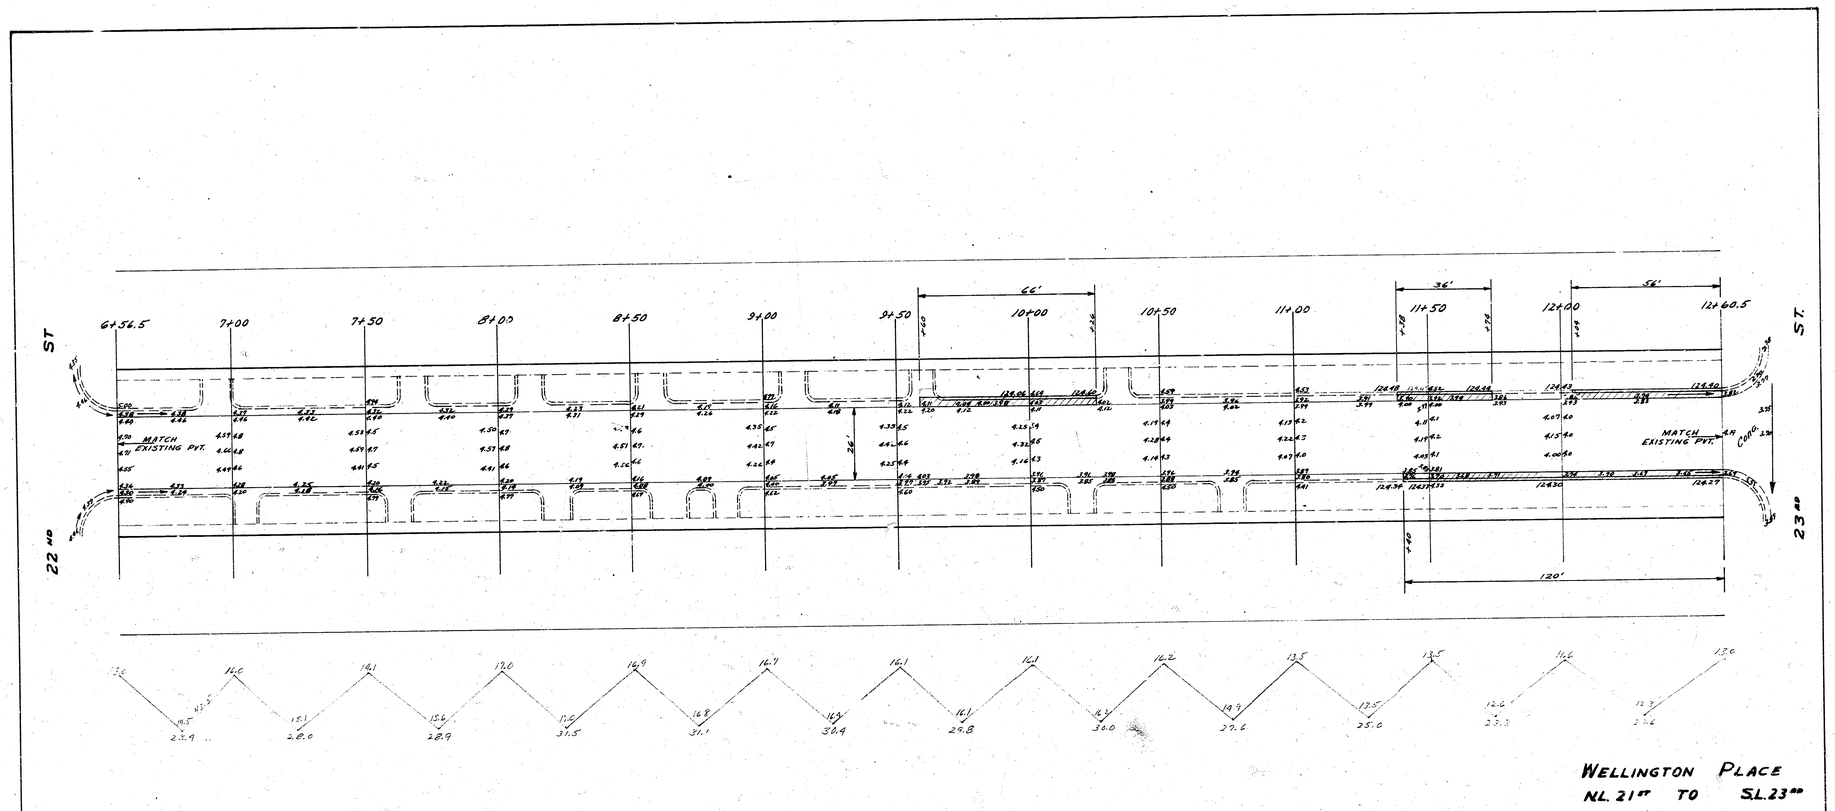

WELLINGTON PLACE
NL. 21ST TO SL. 23RD