


B.M.=123.53 R.R. Spike N. Side P. Pole on S.E. Cor. West Lynn & Ott.
 B.M.=128.44 "G" in Globe W.L. Sabin on N. Curb Ott.
 B.M.=129.23 R.R. Spike W. Side P. Pole. S. Side 16th St. at E.L.
 Womers West Lynn 2nd Add.

Base Line is on Center Line.

Scale 1"= 20'

Survey Done
 Plan Sheet
 Checked
 8/1/55

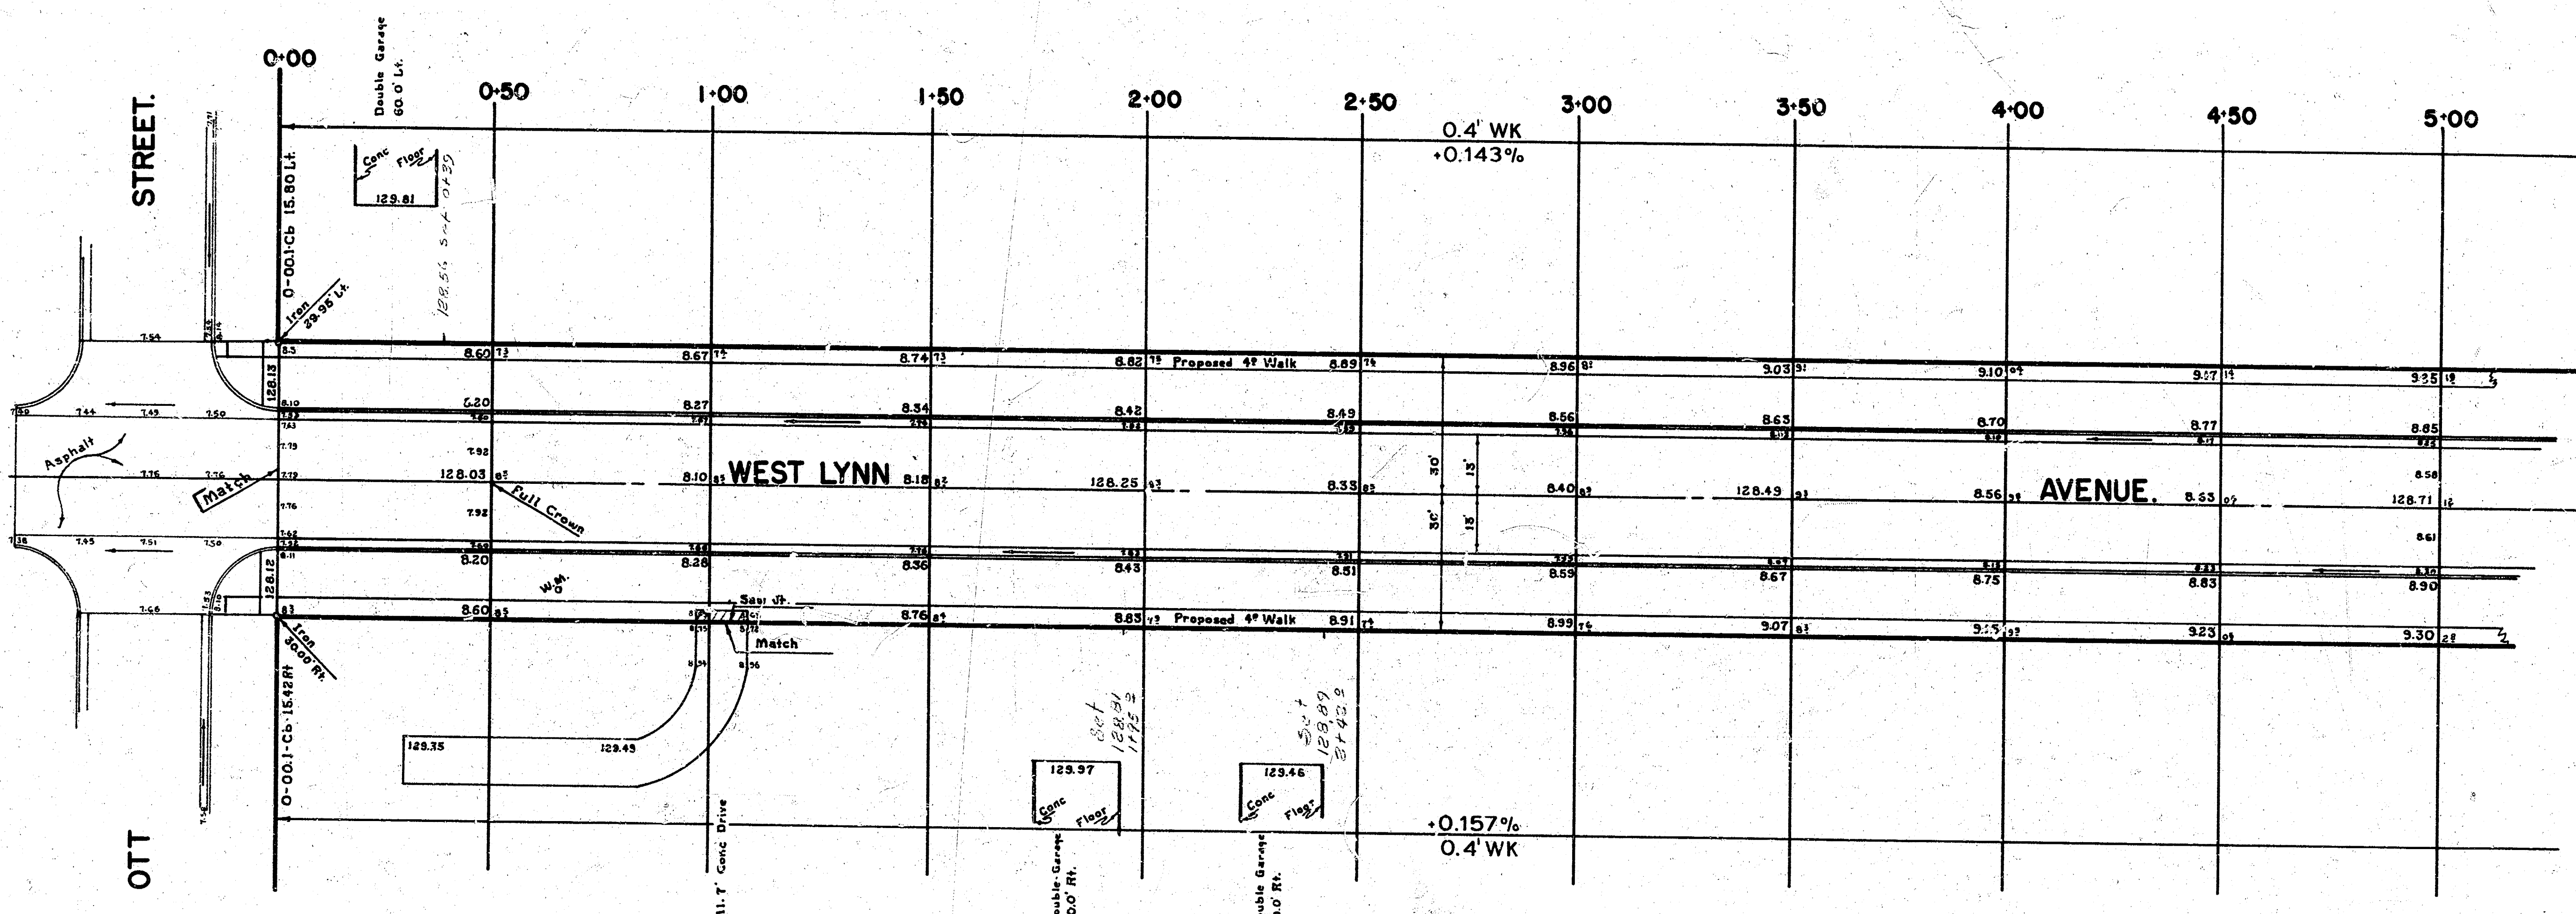

NOTE To Field Engineer and Contractor
 Grade parking for proposed sidewalk.
 Compact fill in sidewalk area.
 Sidewalk to be constructed by others.

PROPERTY	
EXCAVATION	COMP. FILL
1,539.6 Cu Yds	126.7 Cu Yds
+10% 169.3	+10% 13.9
TOTAL 2,023.6 Cu Yds	TOTAL 139.4 Cu Yds

WEST LYNN AVENUE
 N.L. OTT STREET TO S.L. 16TH STREET
26' - 2' - 30' ASPHALTIC-CONC
 City of Wichita, Kansas
 B.E. Smith City Engineer
 Date: 11/11/55 Proj No. C14-51

