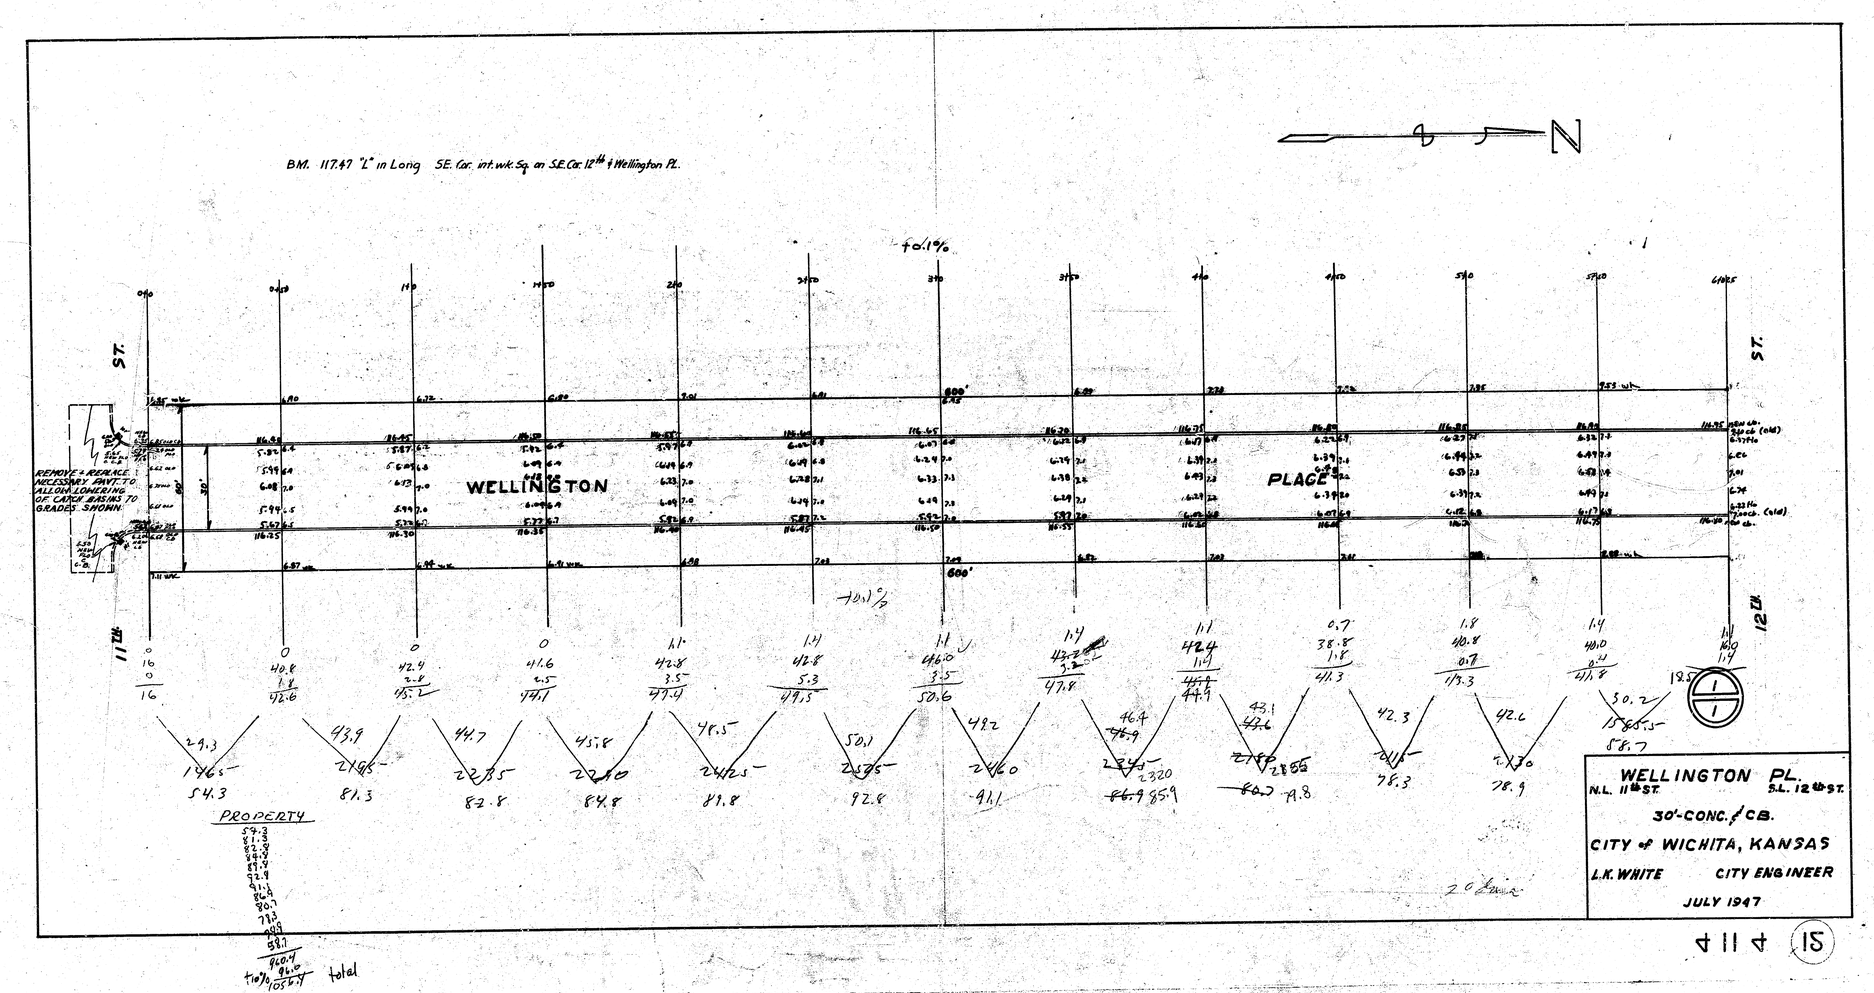
B.M. 117.47 "L" in Long SE. Cor. int. wk. Sq. on S.E. Cor. 12th & Wellington Pl.
N
+0.1%
S.T.
WELLINGTON
PLACE
11 St.
12 St.
REMOVE & REPLACE 3 NECESSARY FANT. TO ALLOW LOWERING OF CATCH BASINS TO GRADES SHOWN.
PROPERTY
total
WELLINGTON PL.
N.L. 11th ST.
S.L. 12th ST.
30'-CONC. & C.B.
CITY of WICHITA, KANSAS
L.K. WHITE CITY ENGINEER
JULY 1947

15