B.M. 124.35 "G" In Globe West Of Center Of We @ N.L. 23RD St On E We E.R.L. Wellington Place
B.M. 125.42 Step B.M. N. Face 18" Elm 5' So. & 15' East Of N.E. Pipe Iron Wellington Place & 24TH
B.M. 125.53 #60 Spike W. Face 12" Elm 23' N. Of N.E. Iron Wellington Place & 24TH
Stationing & Base Line @ Wellington Place

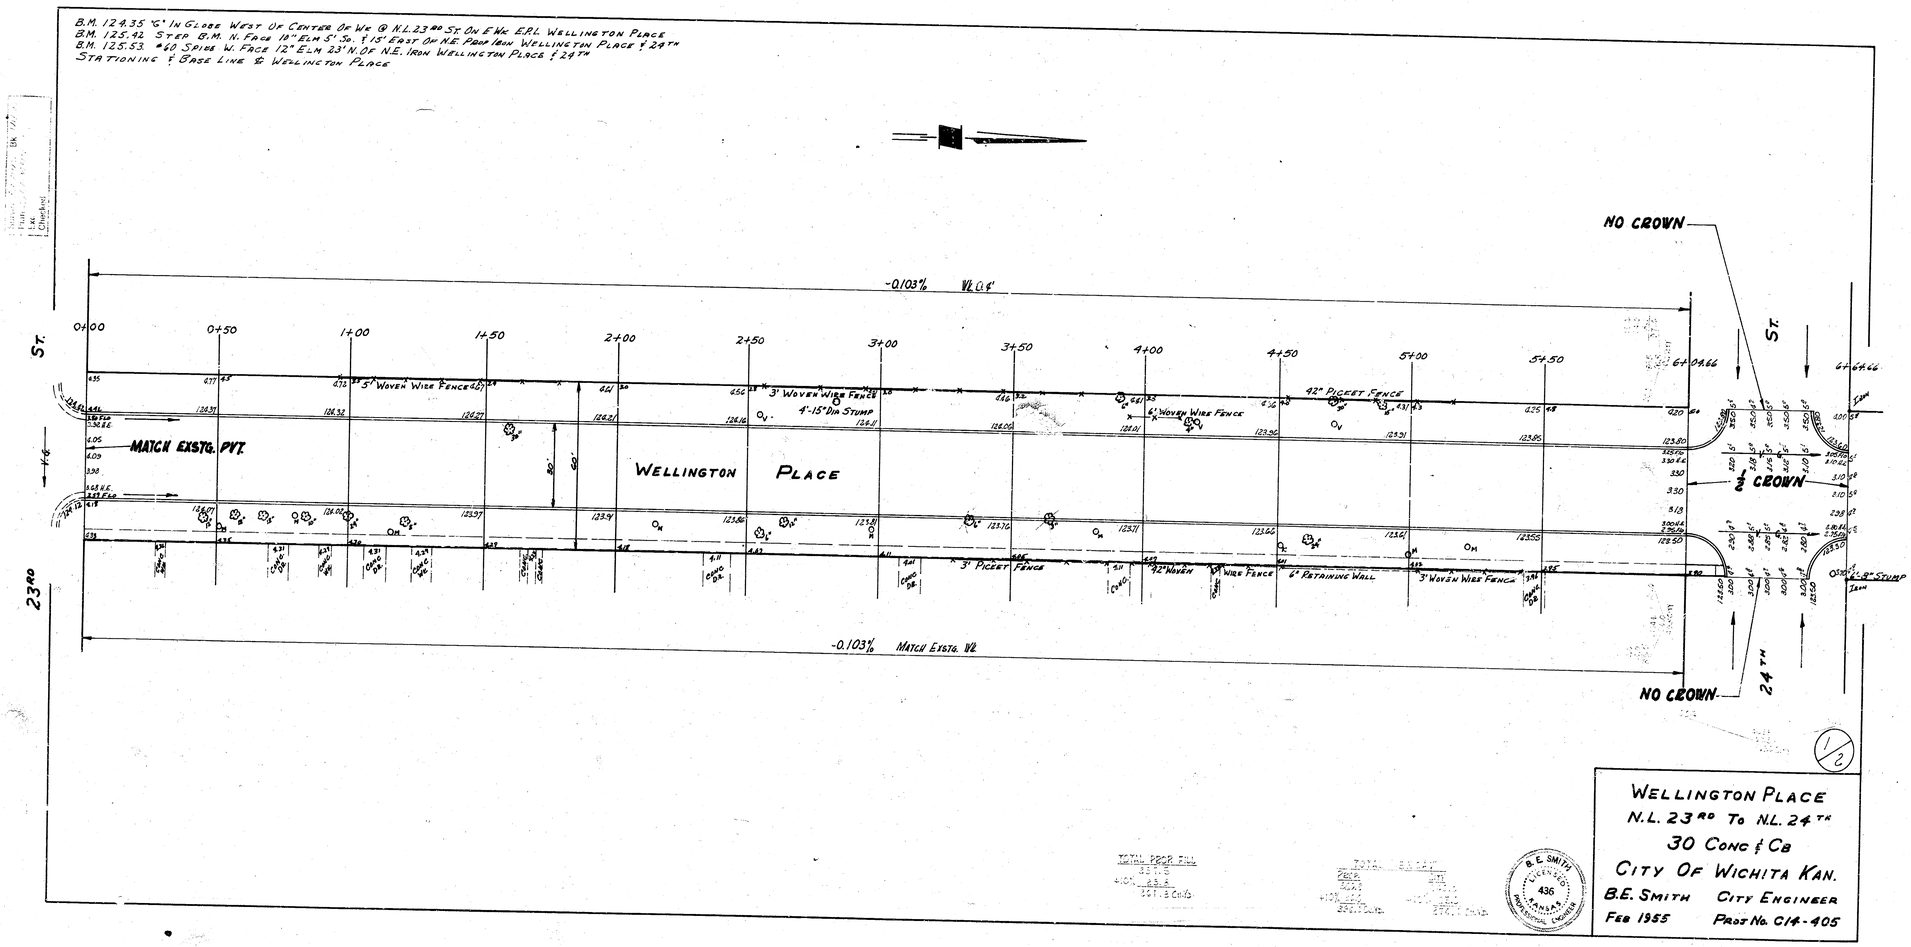

WELLINGTON PLACE
N.L. 23RD To N.L. 24TH
30 Conc & Cb
CITY OF WICHITA KAN.
B.E. SMITH CITY ENGINEER
FEB 1955 PROJ. No. C14-405