



**WESTLINK IMPROVEMENT DISTRICT
SANITARY SEWER EXTENIONS
WESTLINK VILLAGE FIFTH ADDITION**

SEDGWICK COUNTY, KANSAS

**KENNETH O. TAYLOR
CONSULTING ENGINEER
324 1/2 NORTH MARKET
WICHITA, KANSAS
NOVEMBER 1961**

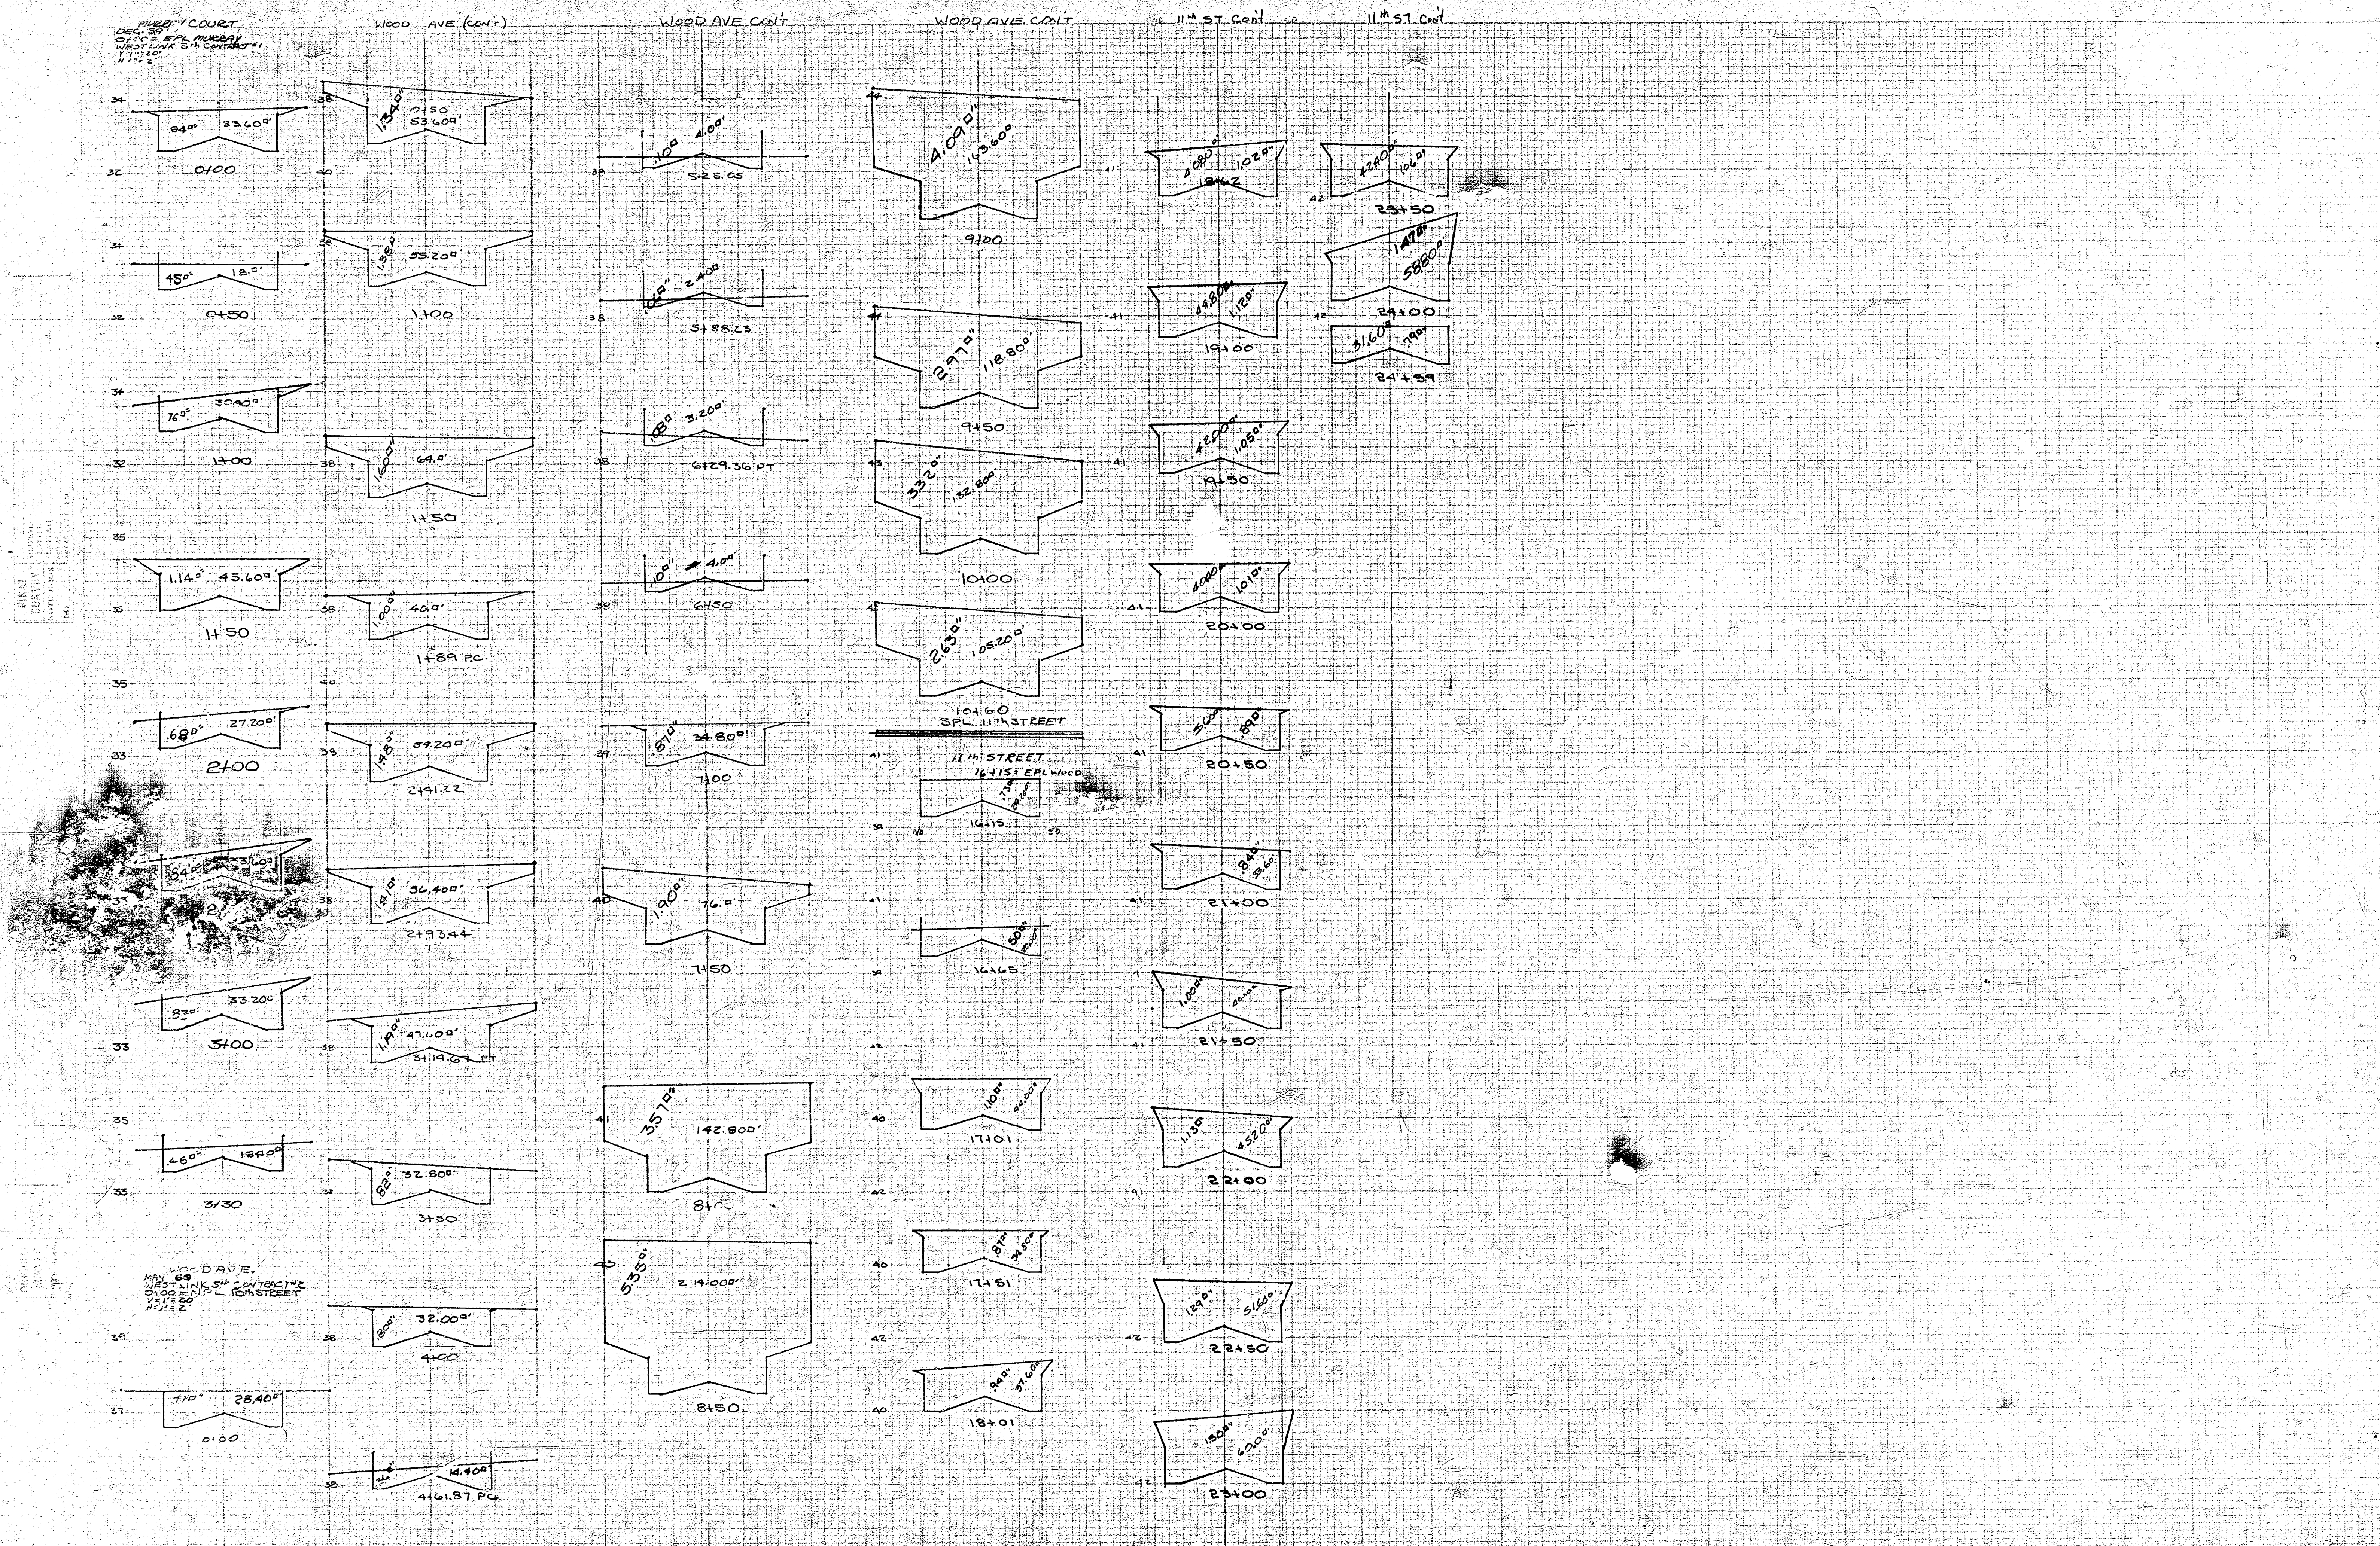

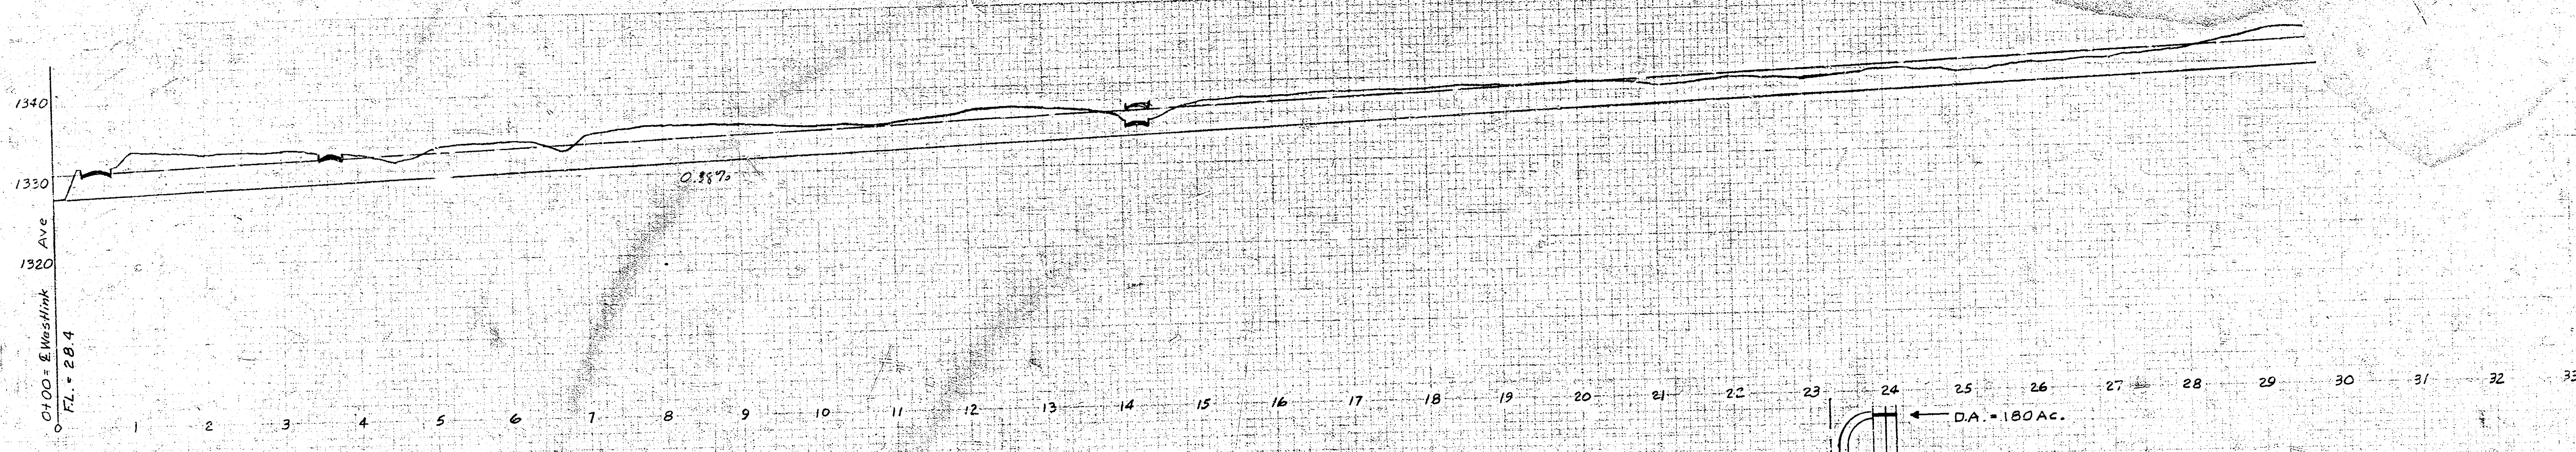

PROFILE - DRAINAGE CHANNEL

