

STREETS IN WESTLINK VILLAGE, 8th ADDITION.


CITY OF WICHITA.

B. E. SMITH, CITY ENGINEER

PROJECT NO. C18-II

26'-2'-30' ASPH-CONC.


CADDY LANE, N.L. 12th ST. to S.L. 13th ST.... SHEETS 2, 3, 7, 8 & 9.
TWELVTH STREET, W.L. LOT 4, BLOCK 9, WESTLINK VILLAGE, 8th ADDITION,
to E.L. WESTLINK VILLAGE, 8th ADDITION.... SHEETS 4, 10 & 11.
PETERSON AVENUE, N.L. 12th ST. to S.L. LOT 4, BLOCK 2, WESTLINK
VILLAGE, 8th ADDITION.... SHEETS 5, 6, 12 & 13.
BRIARWOOD AVENUE, E.L. CADDY LANE to S.L. LOT 4, BLOCK 2,
WESTLINK VILLAGE, 8th ADDITION.... 5 & 14.

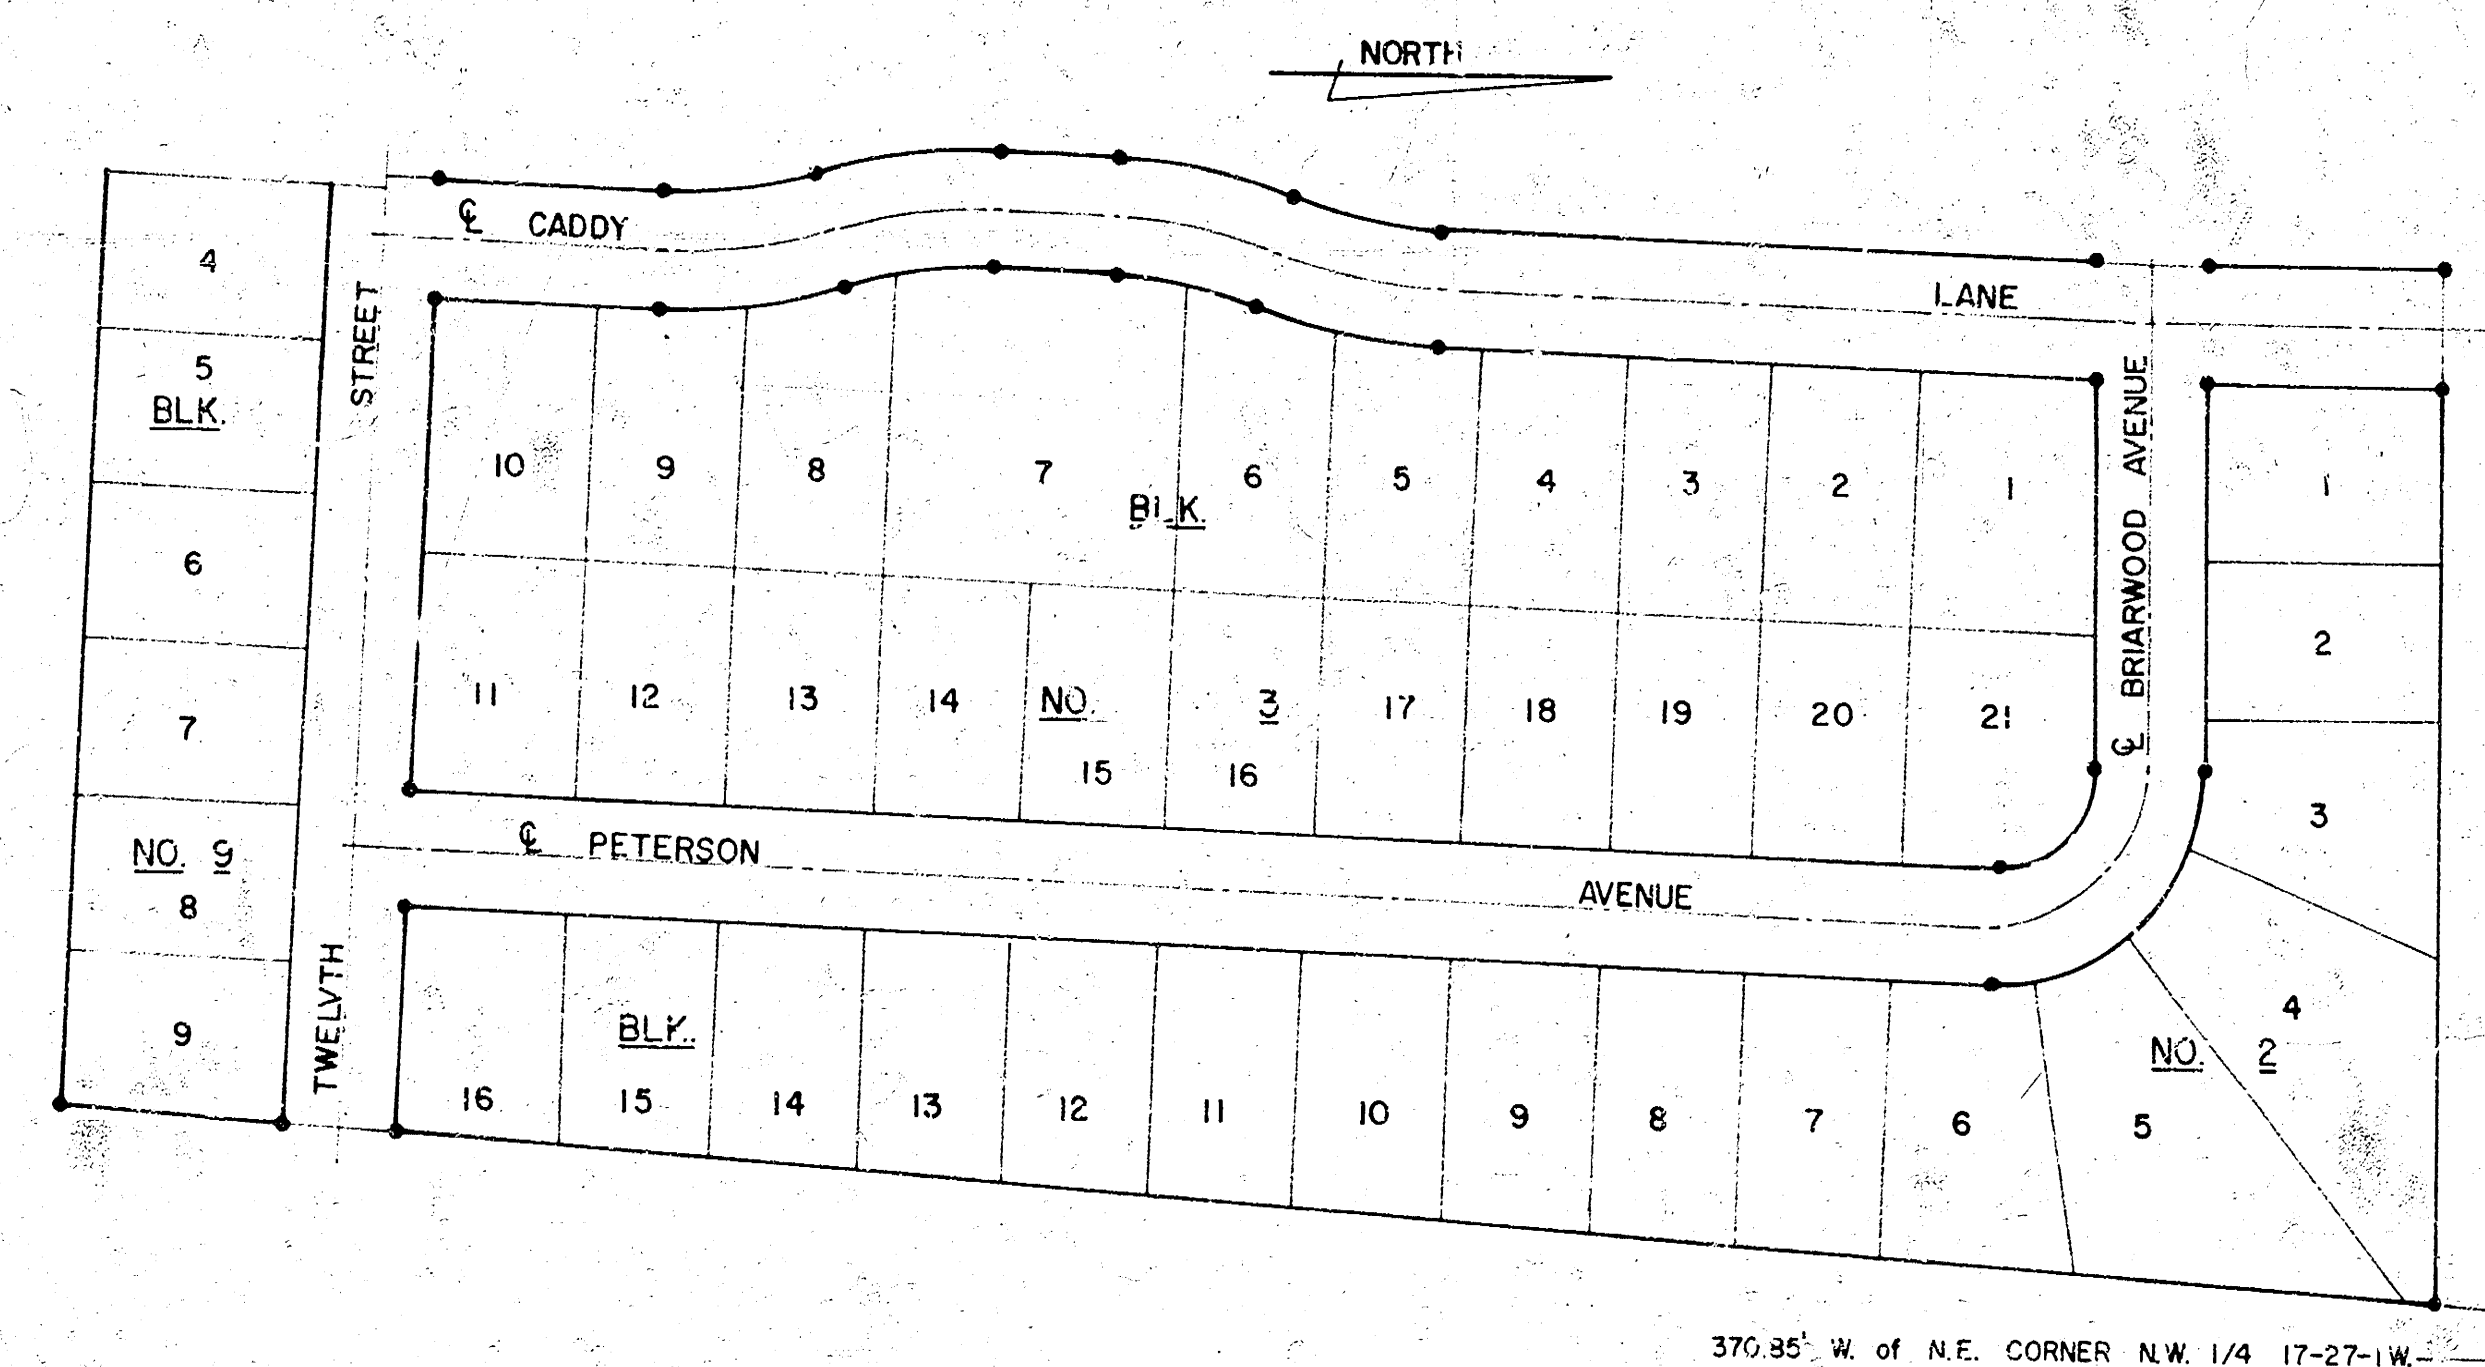

WESTLINK VILLAGE, EIGHTH ADDITION


SHEET NO. 1 OF 14

238-4
HOUNG
SCHMITT
5-0-00

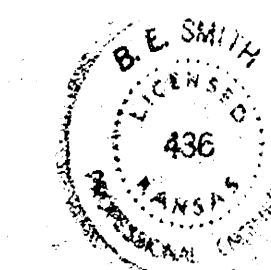

B.M. 16178 N.W. COR. CONC. PORCH, BRICK HOUSE 400' N. & 12TH ST, E.S. CADDY LANE.
 BASE LINE = E. R. CADDY LANE.

SCALE: 1"=20'

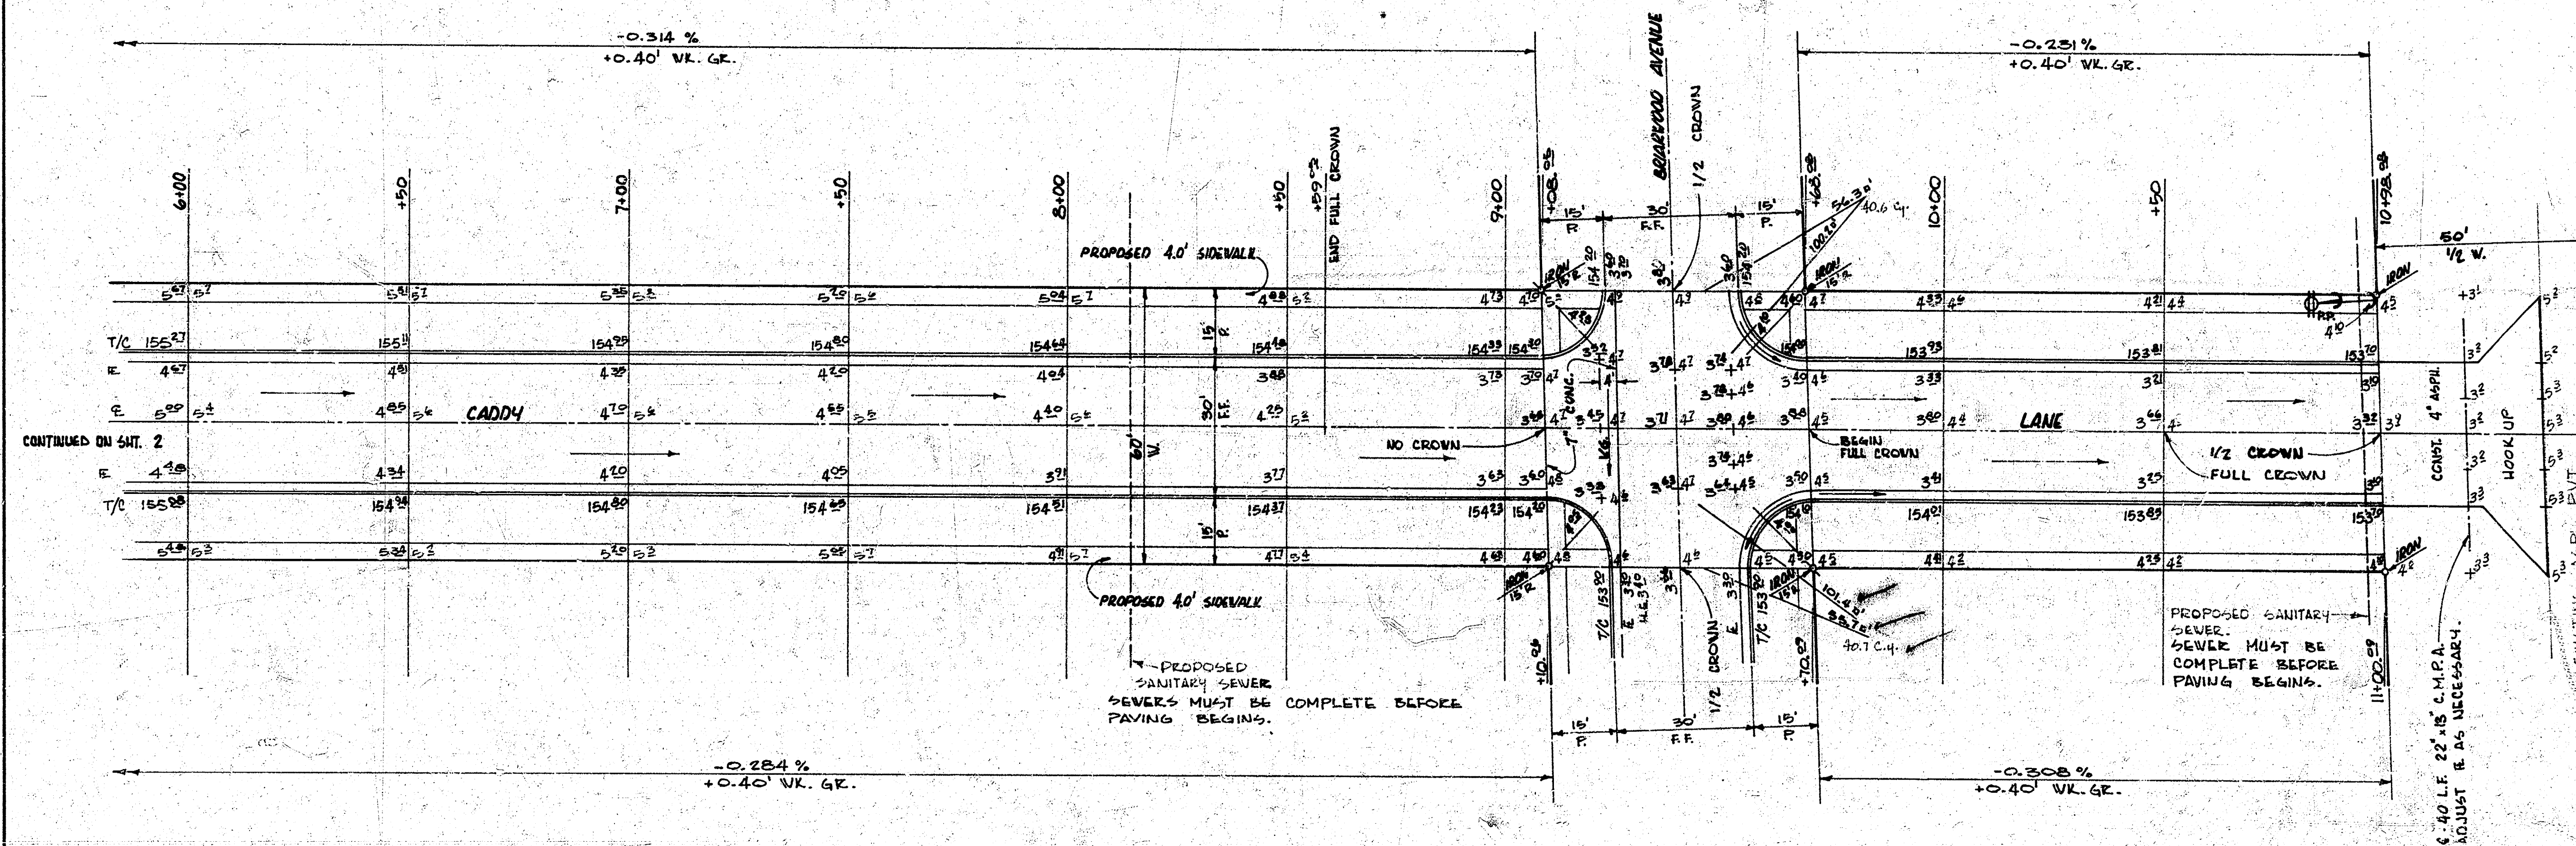

NOTE TO FIELD ENGINEER & CONTRACTOR:
 GRADE PARKING & CLEAR R.O.W. FOR PROPOSED
 SIDEWALK DOWNT. COMPACT FILL IN VALLEY AREA.
 SIDEWALK TO BE BUILT BY OTHERS.


EARTHWORK				
EXCAVATION		COMPACTED FILL		
PROPERTY	CITY	PROPERTY	CITY	
PLUS 10%	5,852.2	193.2	0	
TOTAL	6,437.2	531.2	213.2	0

CADDY LANE
 SHEET No. 3 of 14 PROJECT No. C18-11

BASE LINE = N. R. OF 12TH ST.

N

SCALE: 1" = 20'

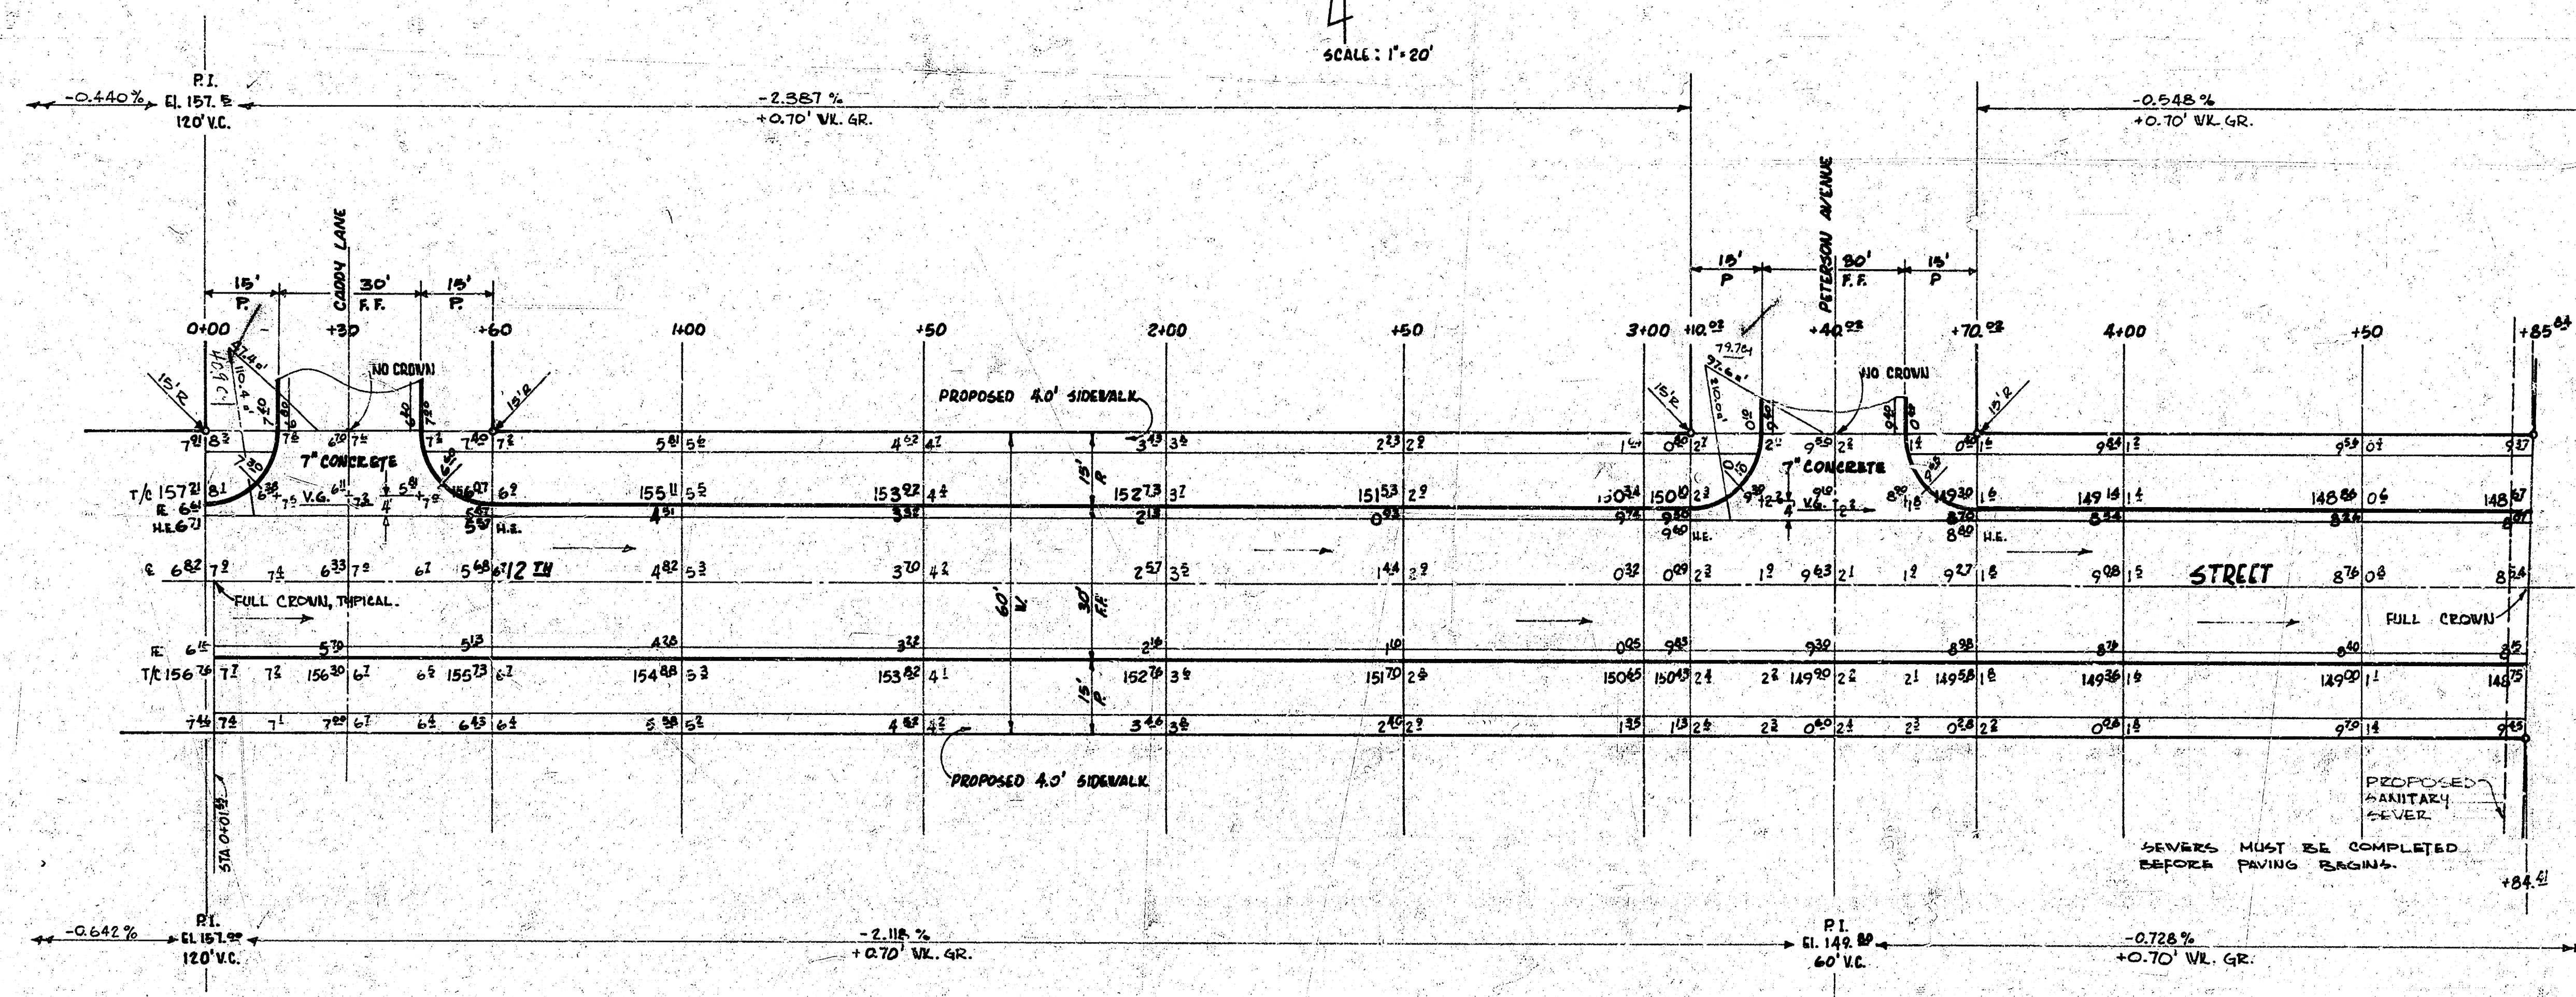

NOTE TO FIELD ENGINEER & CONTRACTOR:
GRADE PARKING & CLEAR R.O.W. FOR PROPOSED SIDEWALK
CONST. COMPACT FILL IN WALK AREA. SIDEWALK TO BE
BUILT BY OTHERS.


TWELVTH STREET SHEET 4 of 14 PROJECT NO. C 18-11

S.M. = 161.75' N.W. CORNER CONC. DORCH. BRICK HOUSE, 400'± N. OF 12TH ST. E. 1/2 CADDY LANE.

BASE LINE = E. PETERSON AVENUE.

SCALE: 1" = 20'

SHOWN FOR
CONV. ONLY

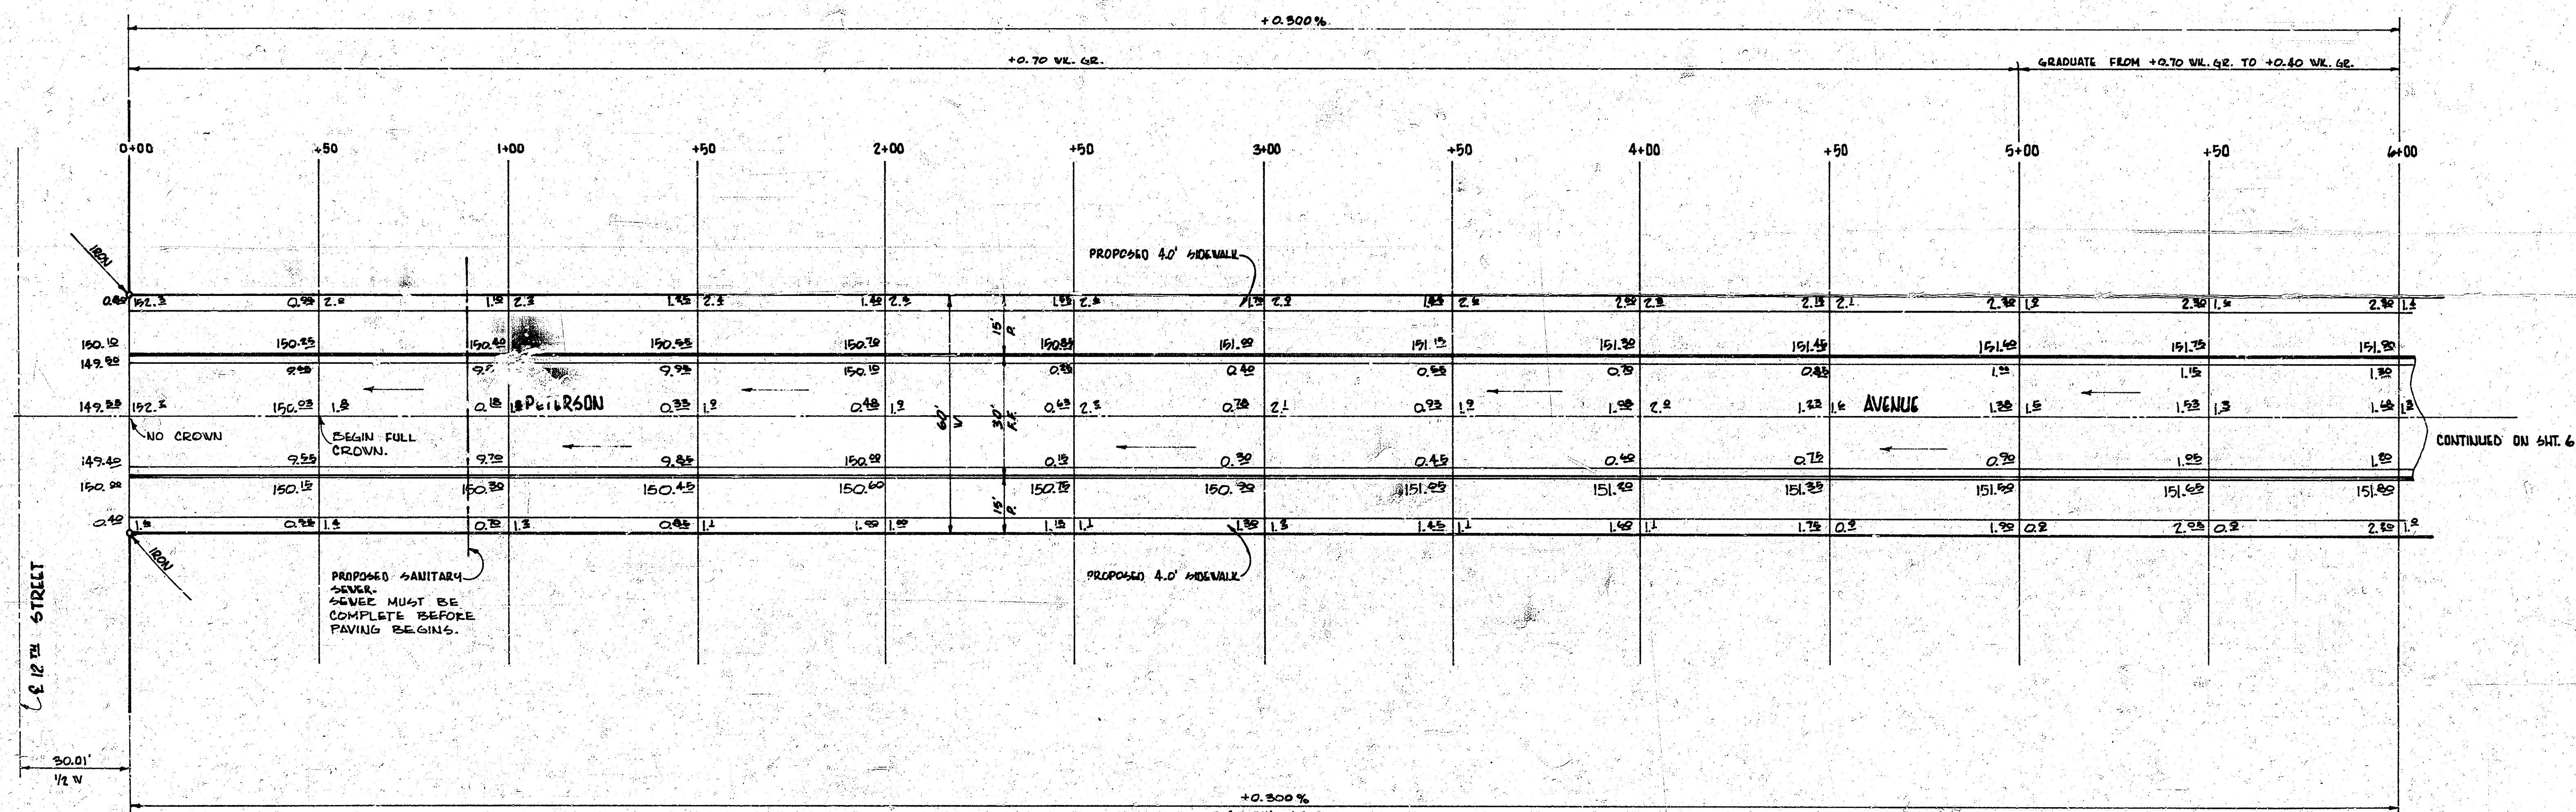

NOTE TO FIELD ENGINEER & CONTRACTOR:
GRADE PARKING & CLEAR R.O.W. FOR
PROPOSED SIDEWALK CONSP. CONTACT FULL IN
WALK AREA. SIDEWALK TO BE BUILT BY "OTHERS".

PETERSON AVENUE

Project No. C18-11 SHEET No. 5 of 14

NOTE TO FIELD ENGINEER & CONTRACTOR:
GRADE PARKING & CLEAR R.O.W. FOR PROPOSED SIDEWALK.
CONST. COMPACT FILL IN WALK AREA. SIDEWALK TO BE
BUILT BY OTHERS.

STA. 0+00.00 BEGIN CONST. OF BRIARWOOD AVENUE
FULL CROWN.

B.M. 161.78 N.W. COR. CONC. PORCH, BRICK HOUSE, 400' N.W. of 12th, E.S. CADDY LANE.
B.M. 154.42 10' 4" SPIKE STEP BENCH S.S. RR. N.S. 15th @ W.L. CADDY LANE S.S.
BASE LINE = E. R. of PETERSON AVENUE & N. R. of BRIARWOOD AVENUE.

+0.590% GR. - PETERSON AVENUE
+0.590% GR. - BRIARWOOD AVENUE
+0.40% V.L. GR. - BOTH STREETS

SCALE: 1" = 20'

CONTINUED ON SHEET 5

CURVE DATA IS BASED ON NORTH & EAST. R. RAD = 108.35'
A = 91° 55' MIN. FT. OF ARC = 19.84+08

STATION	ARC	CHORD OFF-SET IN. OF V.L. CL.	CHORD OFF-SET IN. OF V.L. CL.	DEFLECTION	TOTAL DEFLECTION
PC 8+14.40	—	—	—	—	0° 00' 00"
8+17.5	10.40	9.73	5.31	2° 44' 59"	2° 44' 59"
9+00	25.00	23.33	12.74	6° 36' 36"	9° 21' 35"
9+25	25.00	23.33	12.74	6° 36' 36"	15° 58' 11"
PETERSON BRIARWOOD	9+44.51 0+00.00	17.51 16.36	8.94	4° 37' 47"	20° 35' 58"
2+75	19.08	17.85	9.73	5° 02' 41"	25° 38' 39"
2+50	25.00	23.33	12.74	6° 36' 36"	32° 15' 15"
2+25	25.00	23.33	12.74	6° 36' 36"	38° 51' 51"
2+00	25.00	23.33	12.74	6° 36' 36"	45° 28' 27"
PR 1+38.17	1.83	1.71	0.94	0° 29' 05"	45° 57' 29"

PETERSON AVE. & BRIARWOOD AVE.

SHEET 6 of 14 PROJECT NO. C18-11

1098
48.5
234
942
2812