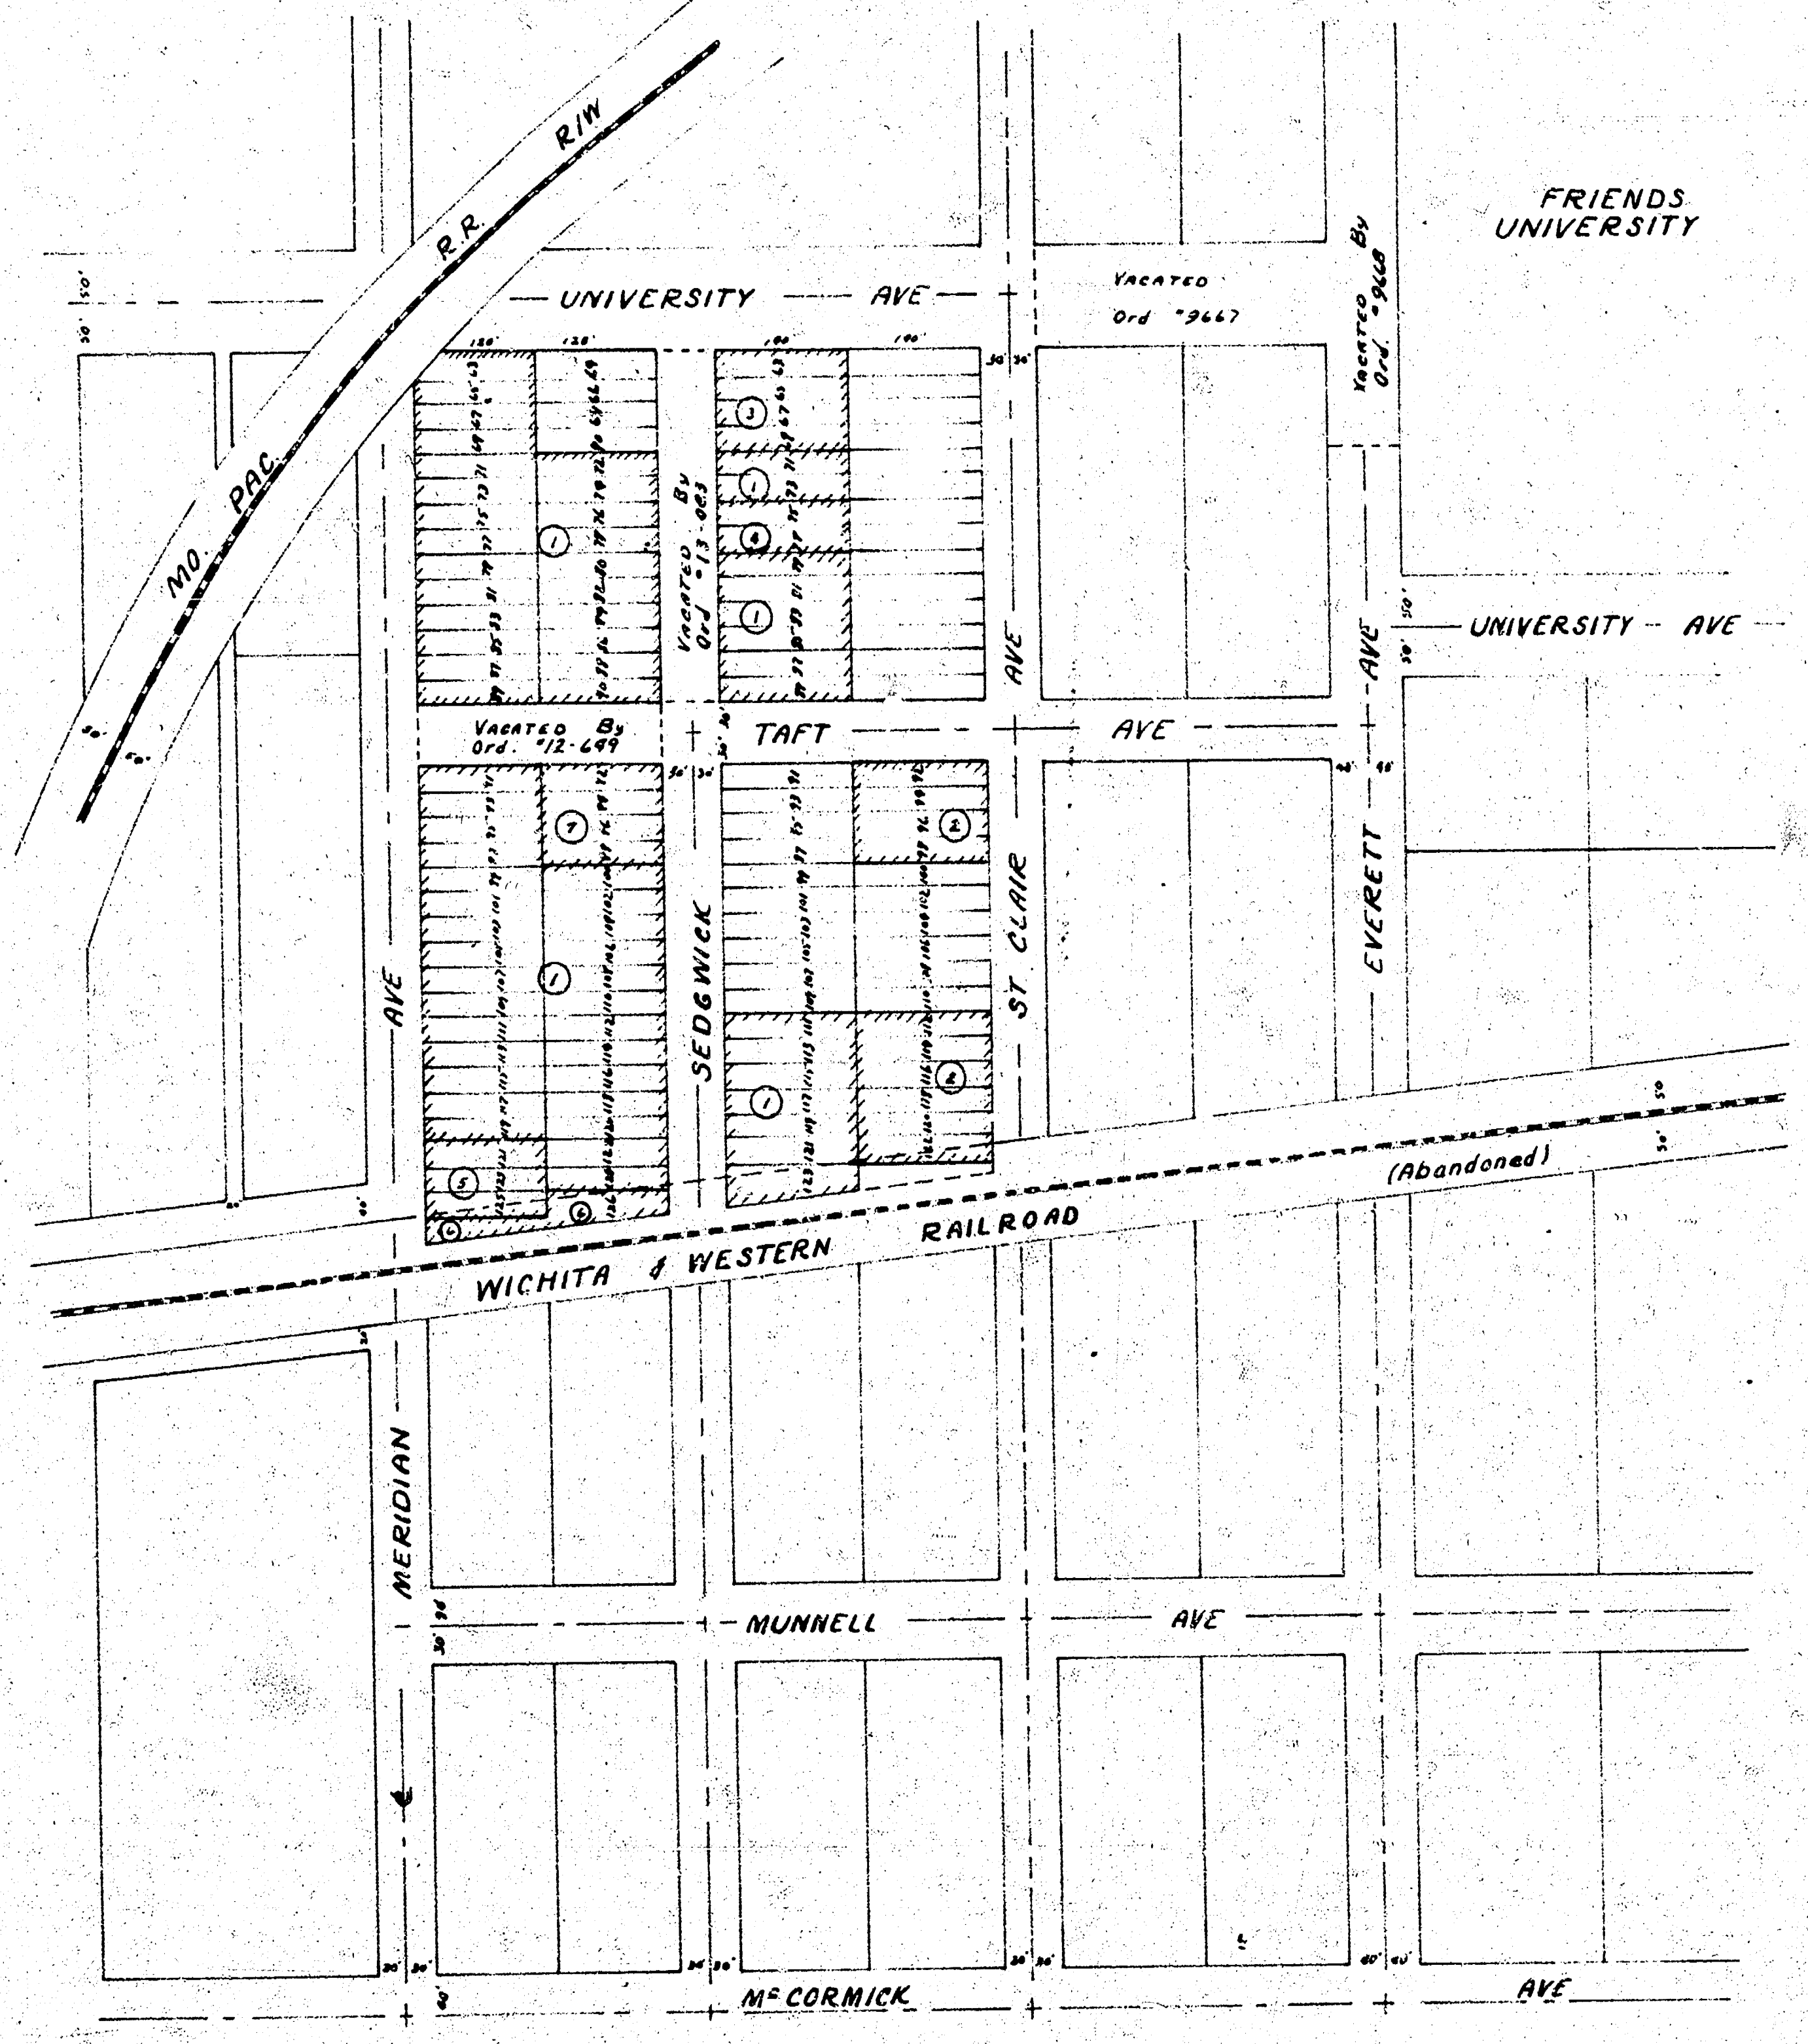
MO. PAC. R.R. R/W
UNIVERSITY AVE
VACATED Ord #9667
VACATED BY Ord #9668
FRIENDS UNIVERSITY
UNIVERSITY AVE
VACATED BY Ord #13-003
VACATED BY Ord #12-699
TAFT AVE
MERIDIAN AVE
SEDGWICK
ST CLAIR AVE
EVERETT AVE
WICHITA & WESTERN RAILROAD
(Abandoned)
MUNNELL AVE
McCORMICK AVE
1
2
3
4
5
6
7

①	Friends University	
②	Anna O. Adams et al	#1667
③	Sam F. Woolard	#1614
④	Victor Murdock	#1615
⑤	M.E. Friday	
⑥	Pauline Wendel	
⑦	Pearl M. Bennett	

FRIENDS PARK
Board of Park Commissioners
Wichita, Kansas
Nov. 14, 1946 CMA
Scale: 1" = 150'