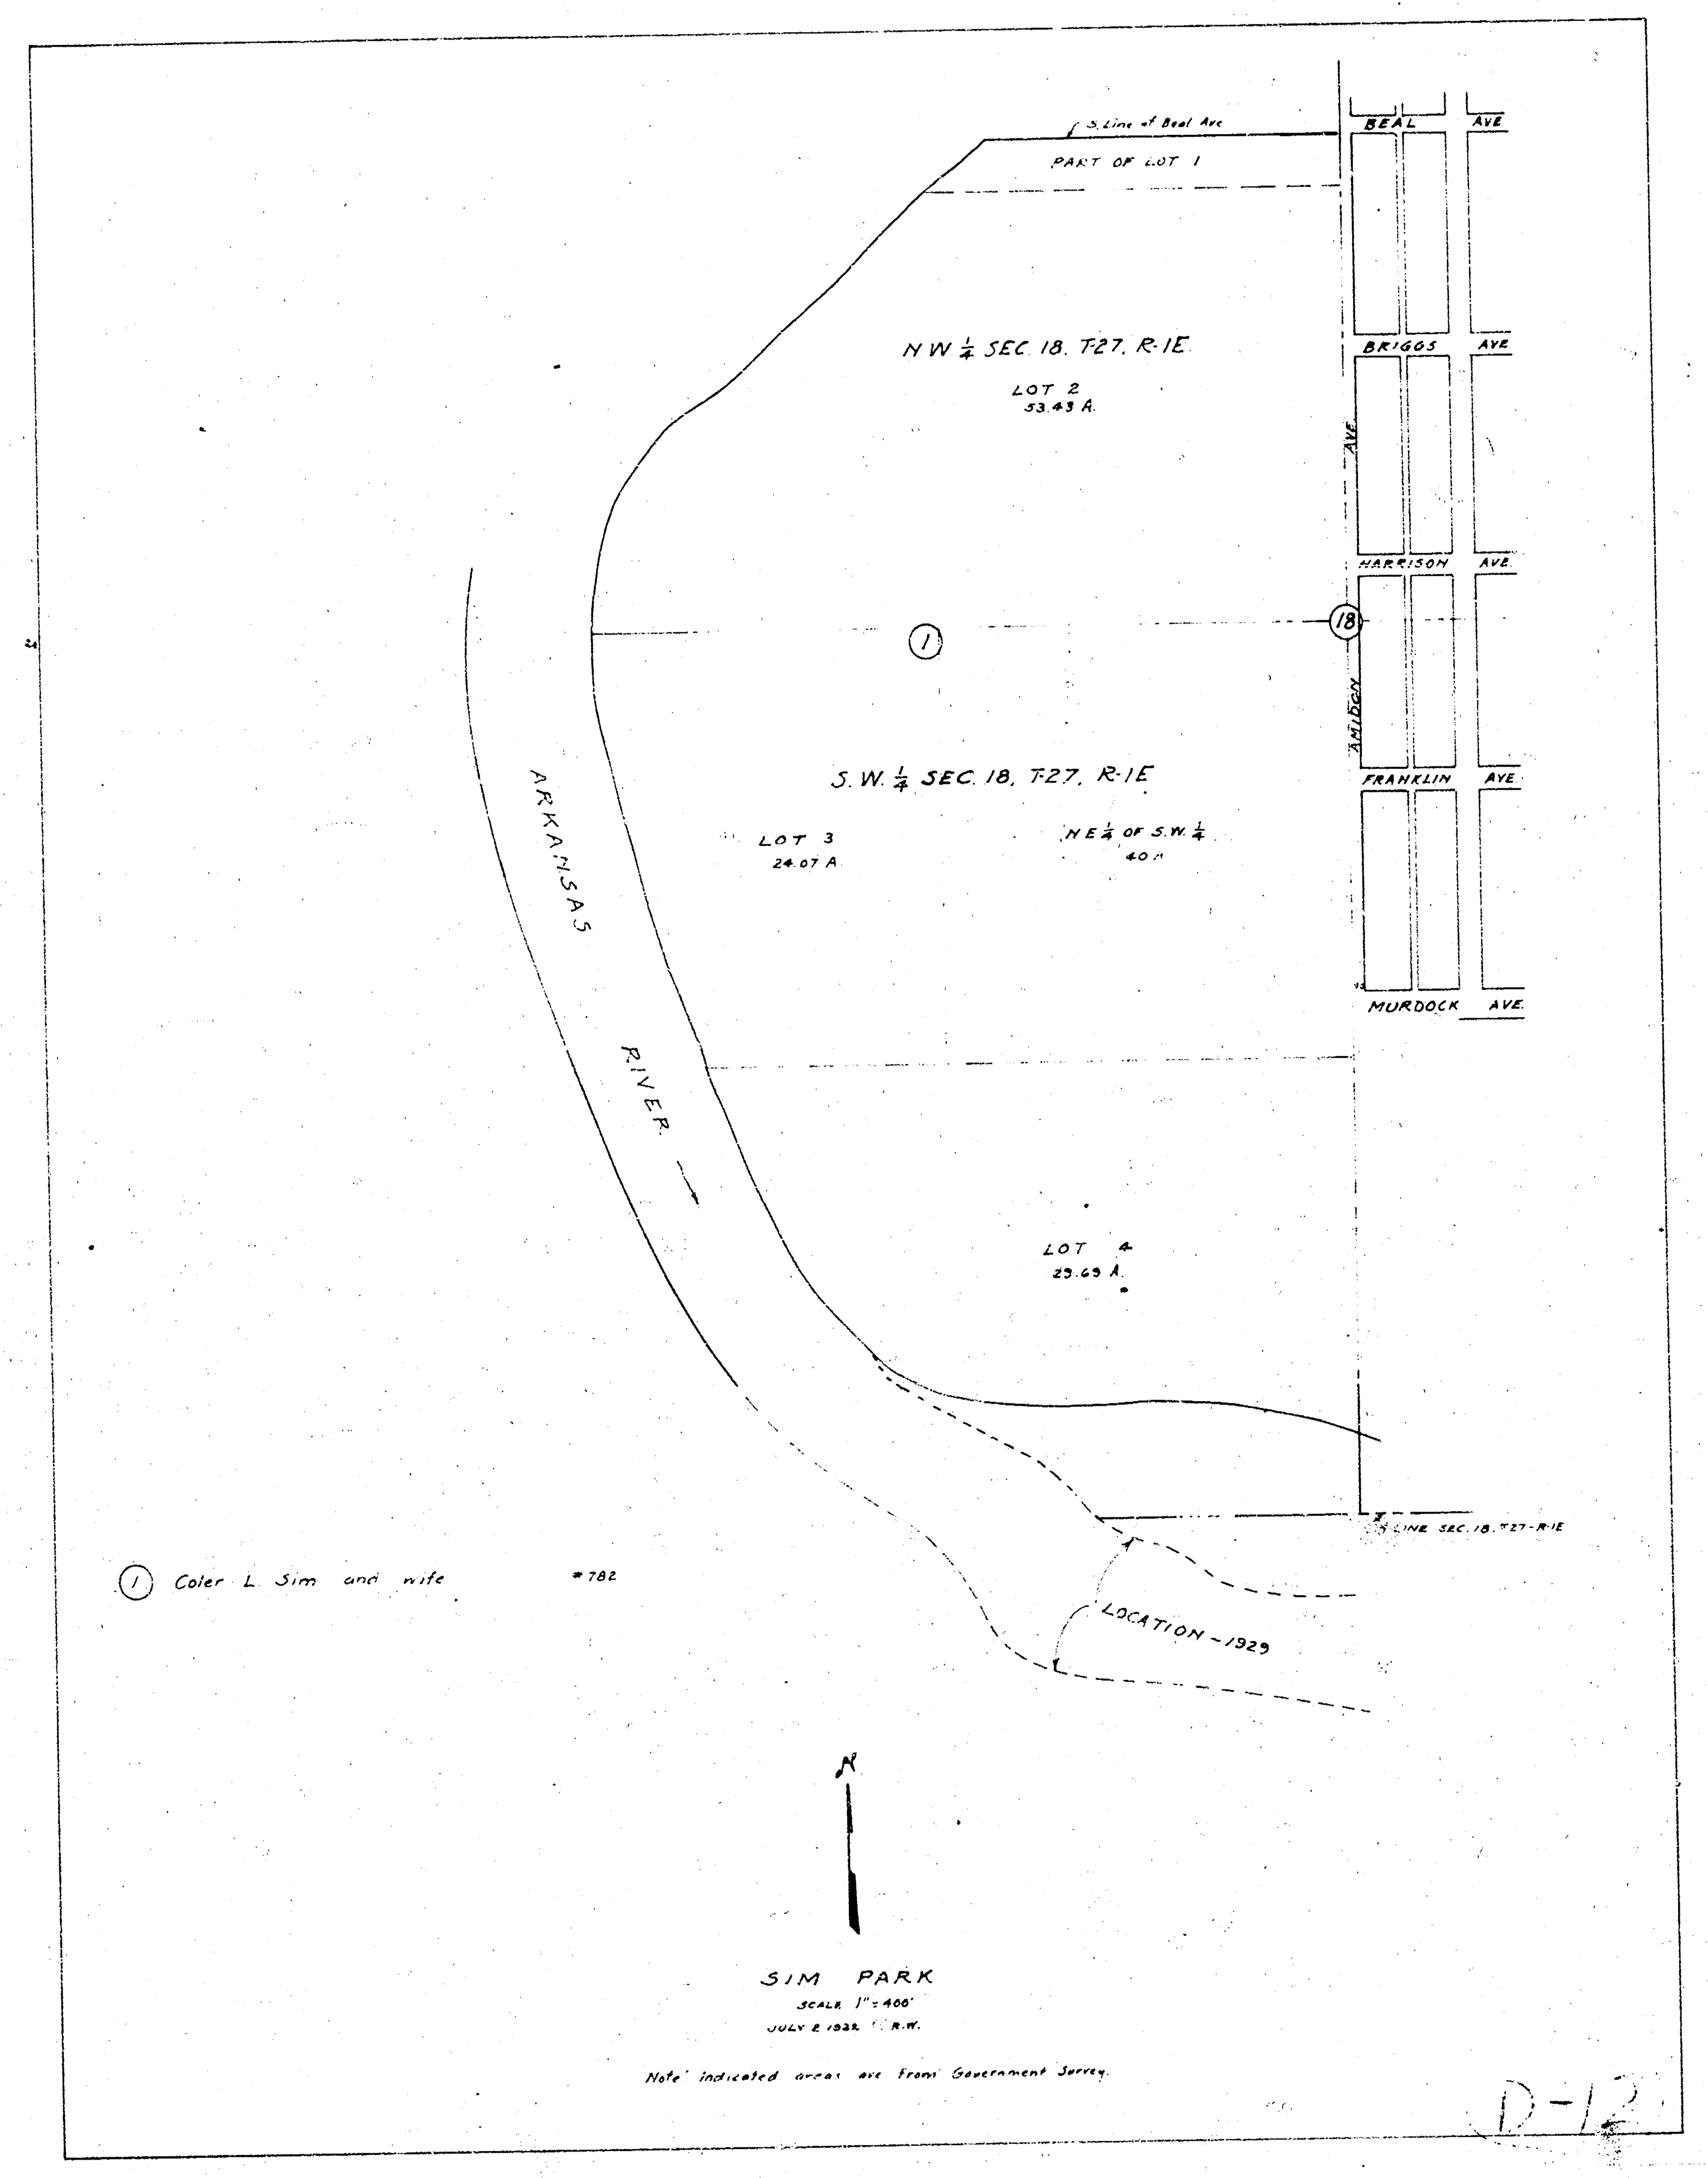


S. Line of Beal Ave
BEAL AVE
PART OF LOT 1
N.W. 1/4 SEC. 18. T-27. R-1E
LOT 2
53.43 A.
BRIGGS AVE
AMIDON AVE
HARRISON AVE
18
1
S.W. 1/4 SEC. 18. T-27. R-1E
LOT 3
24.07 A
NE 1/4 OF S.W. 1/4
40 A
FRANKLIN AVE
MURDOCK AVE
ARKANSAS RIVER
LOT 4
23.69 A.
S. LINE SEC. 18. T-27-R-1E
LOCATION - 1929
1 Coler L. Sim and wife
#782
N
SIM PARK
SCALE 1"=400'
JULY 2 1932 R.W.
Note: indicated areas are from Government Survey.
D-12