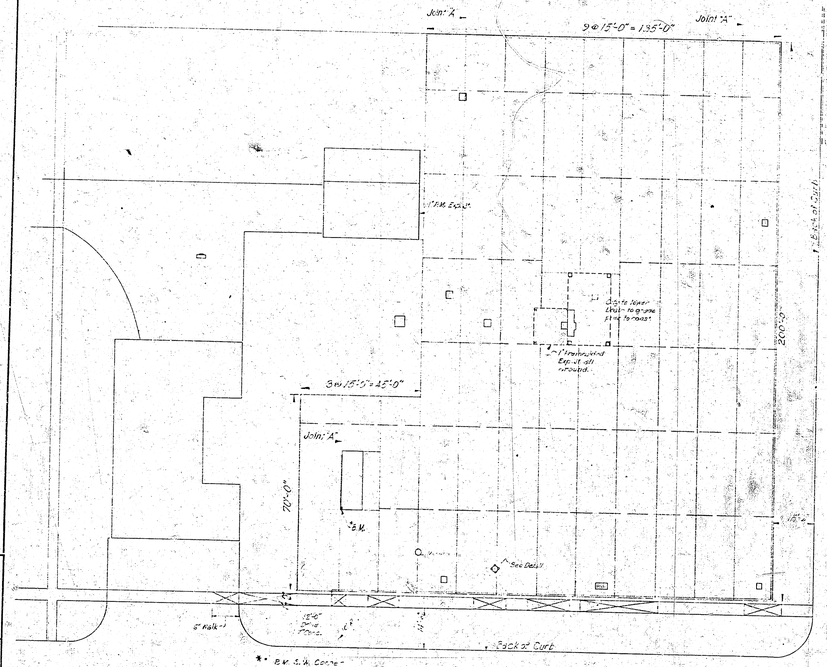

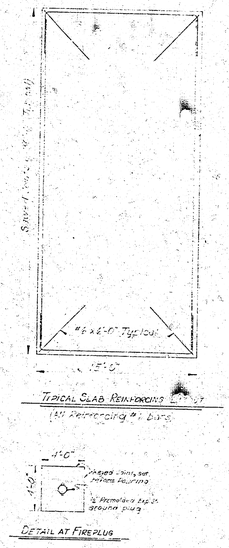

TYPICAL SLAB REINFORCING LAYOUT
(All Reinforcing #4 Bars)

DETAIL AT FIREPLUG

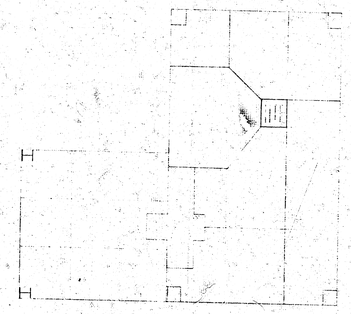

JOINT LAYOUT, SLAB IN TOWER BASE
(4" Slab)

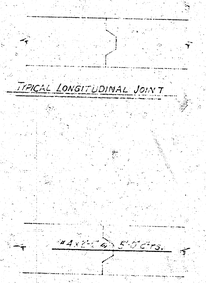

TYPICAL LONGITUDINAL JOINT

LONGITUDINAL JOINT "A"
Adjacent to Outside Slab

Longitudinal or Transverse Joint
Transverse Sawed Joint
Sidewalk to be replaced (4" except as noted)

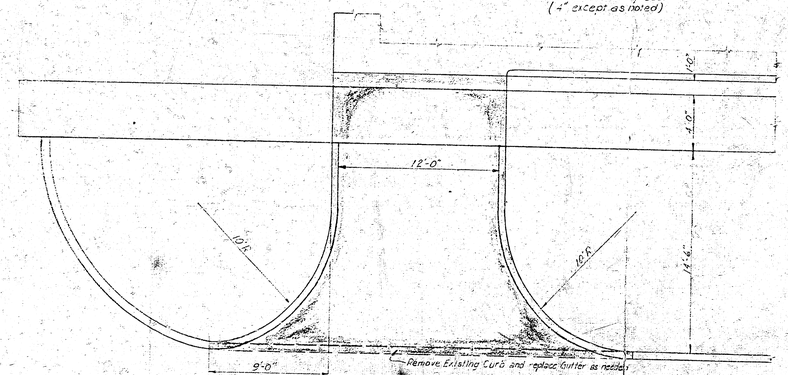

DETAIL OF 12' ENTRANCE DRIVE
Total Area Approx. 325 Sq. Ft.
Length of Curb Approx. 40 Lin. Ft.

SURV. | PLOT | DES. | DR. J.R.C. | TR. | CKD. | APP.

CITY OF WICHITA, KANSAS
REPAIRS, ALTERATIONS AND ADDITIONS TO FIREMEN'S TRAINING AREA

R. S. DELAMATER
CONSULTING ENGINEER
WICHITA, KANSAS

DATE August, 1956
SCALE
DWG. NO. 70-H-1