


BM. 181.14 "X" in Pilchis Top curb W.S. Armour, St. 10Rt.

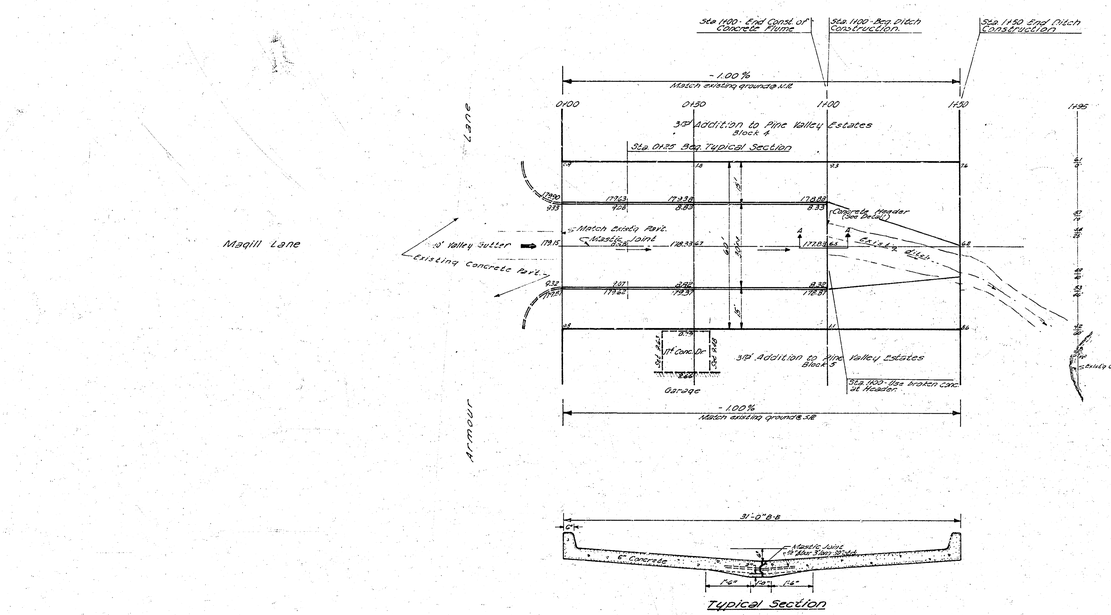

Typical Section

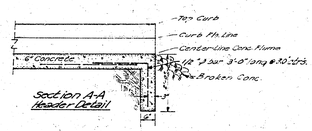

Section A-A
Header Detail

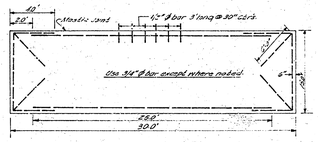

Typical Steel Pattern

Survey Ground
Plan
Est.
Checked

EXCAVATION
1100.6 cu. yds.

FILL
29.4 cu. yds.

DRAINAGE FLUME

Between Blks. 4 & 5 3rd Addition to Pine Valley Estates - Armour Ln. East

6" Concrete

City of Wichita, Kansas

B.E. Smith City Engineer

Date: Proj. No. C18-123

1/2