


PLOTTED: Friday, August 21, 2026 @ 12:17PM

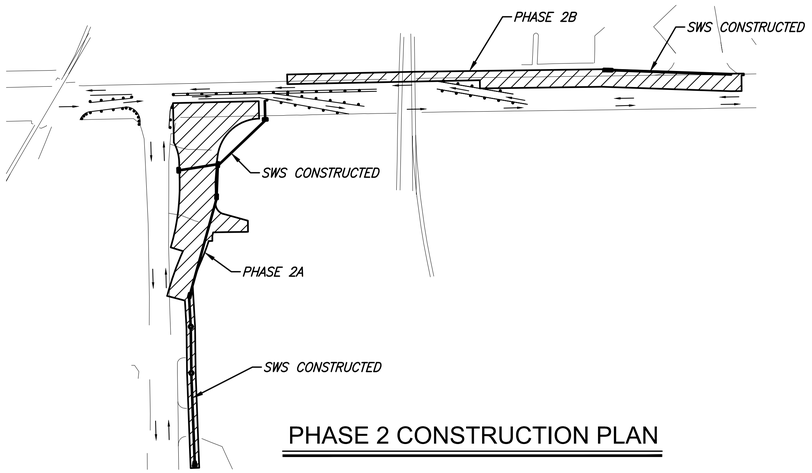


PHASE 2 CONSTRUCTION PLAN

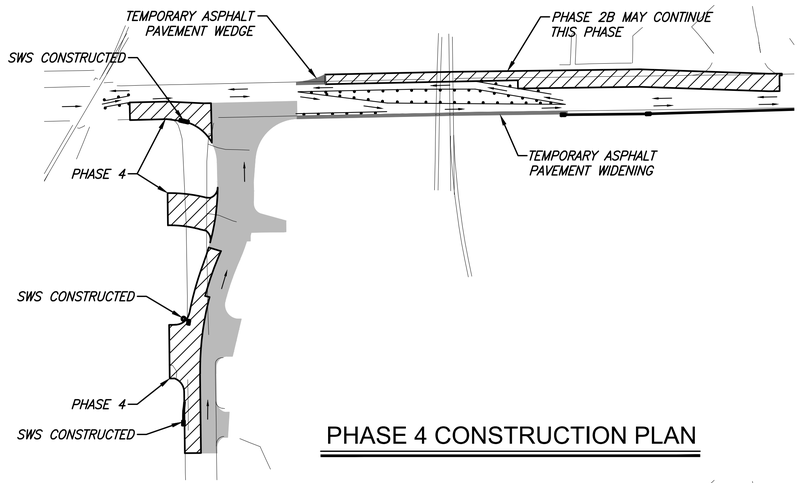


PHASE 4 CONSTRUCTION PLAN

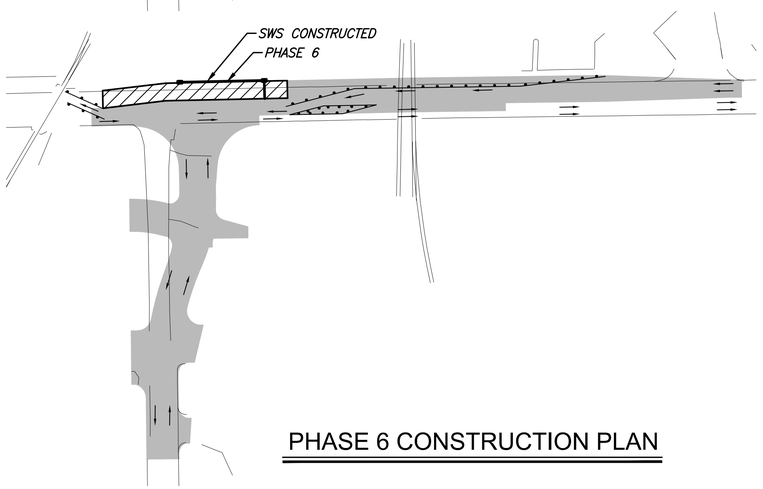


PHASE 6 CONSTRUCTION PLAN

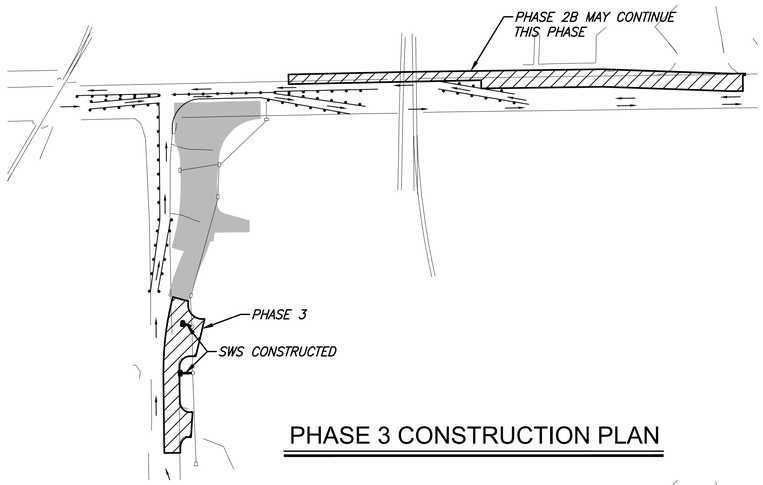

PHASE 3 CONSTRUCTION PLAN

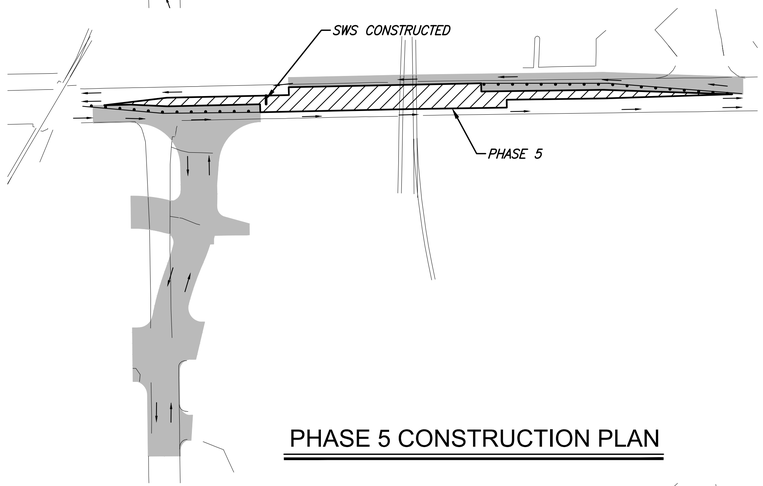

PHASE 5 CONSTRUCTION PLAN

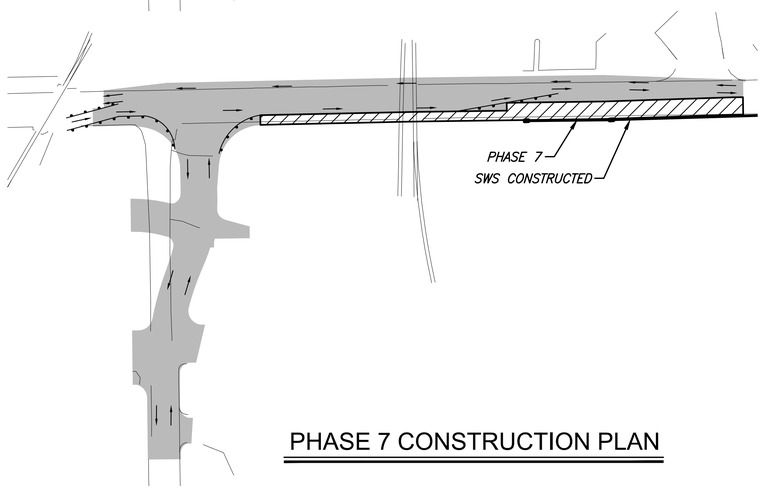

PHASE 7 CONSTRUCTION PLAN

N

LEGEND

- Under Construction This Phase
- Construction Completed
- Driving Direction This Phase

J:\PROJECTS\2021\21010\10455_COW_21ST STREET FROM MOSLEY TO I-135\90 210455 CAD\SHTS\05 CIVIL\PAV\PHASE 2\210455 CONSTRUCTION SEQUENCE PH2.DWG

MKEC
Wichita, KS • 316-684-9600

STREET IMPROVEMENTS FOR

21ST ST - MOSLEY TO I-135

PHASE 2

©2026
MKEC Engineering
All Rights Reserved
www.mkec.com
These drawings and their contents, including, but not limited to, all concepts, designs, & ideas are the exclusive property of MKEC Engineering (MKEC), and may not be used or reproduced in any way without the express consent of MKEC.

CONSTRUCTION SEQUENCE SUMMARY

PROJECT NO.	472-2022-085792
DATE	08-21-2026
SCALE	NTS

DESIGNED	DRAWN	CHECKED
JRA	RAM	SLF

NO.	REVISION	DATE

SHEET NO.

104 OF 135