

PLOTTED: Friday, August 21, 2026 @ 12:18PM

STATE	PROJECT NO.	YEAR	SHEET NO.	TOTAL SHEETS
KANSAS	472-2022-085792	2026	117	135


PERFORATED SQUARE STEEL TUBE (P.S.S.T.) POST SETUP

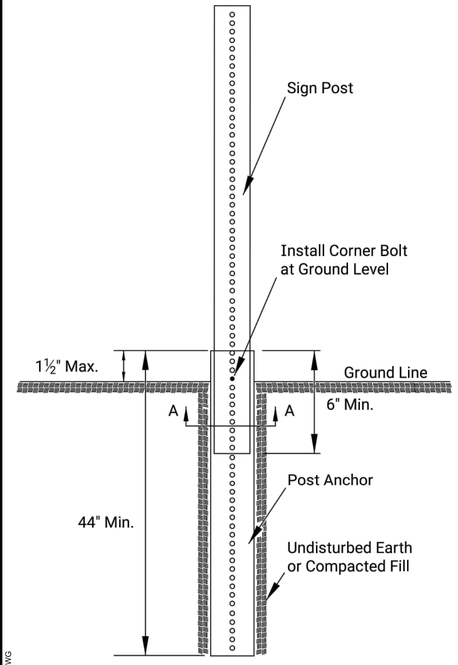


P.S.S.T. Detail

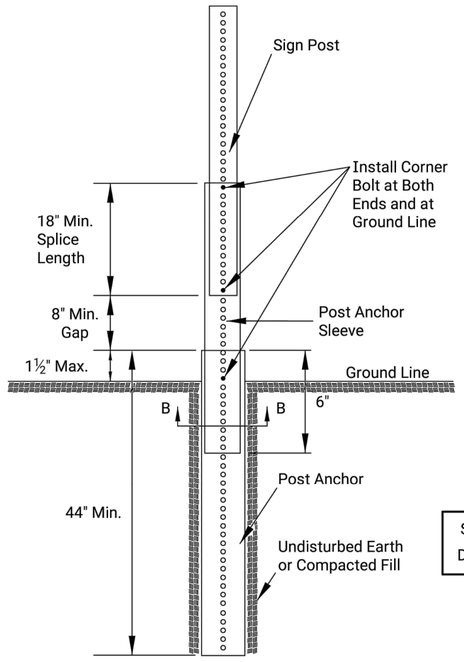

Telescoping P.S.S.T. Detail

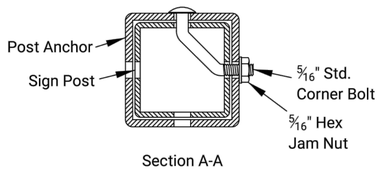

Section A-A

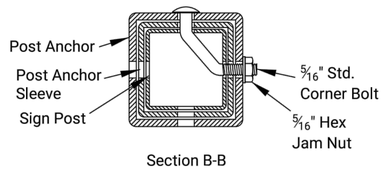


Section B-B


Details for 2", 2 ¼", or 2 ½" sign posts

Place bolts in the same corner along each sign post.


WOOD POST SETUP

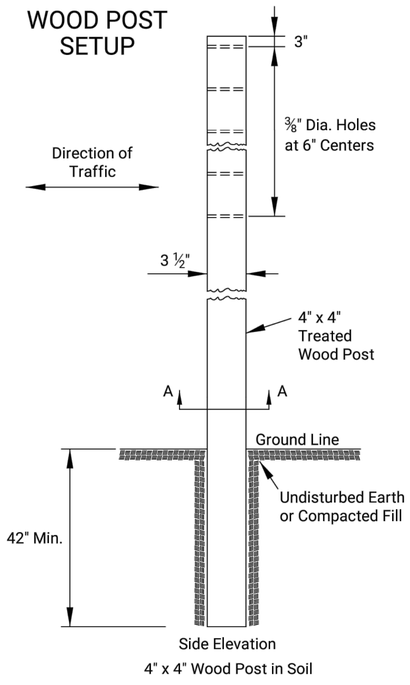


Side Elevation
4" x 4" Wood Post in Soil

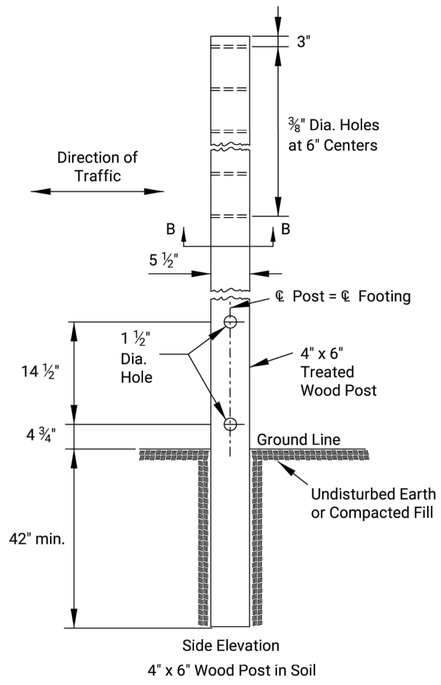


Side Elevation
4" x 6" Wood Post in Soil

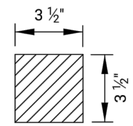

Section A-A

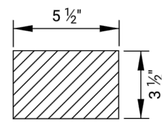


Section B-B

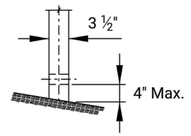

Front Elevation

See TE710 for Additional Details and Requirements


3 LB/F U-CHANNEL SETUP

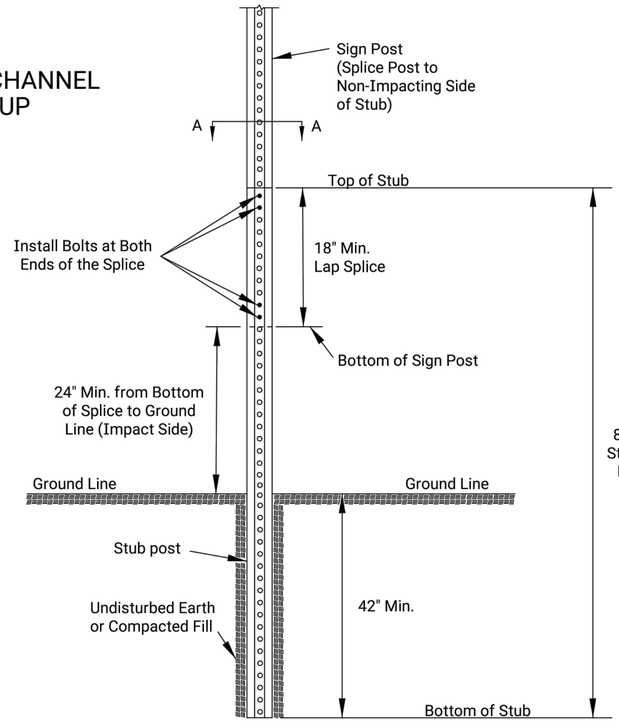

Notes:

Place two bolts at both ends of the splice through the holes nearest the ends of the splice.

Use manufacturer recommended spacers over the bolts between the spliced pieces of U-Channel.

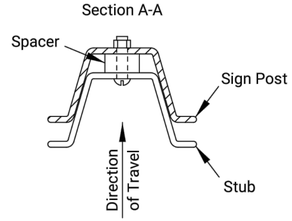

NO.	DATE	REVISIONS	BY	APP'D

KANSAS DEPARTMENT OF TRANSPORTATION

TRAFFIC CONTROL SIGN POSTS

TE712

FHWA APPROVAL			06-01-15	APP'D.	Kristina Ericksen		
DESIGNED	B.A.H.	DETAILED	R.W.B.	QUANTITIES		TRACED	
DESIGN CK.		DETAIL CK.		QUAN.CK.		TRACE CK.	

J:\PROJECTS\2021\2101910455_COW_21ST STREET FROM MOSLEY TO I-135\00 210455 CAD\SHT'S\VIS CIVIL\STD\PHASE 2 STANDARDS\TRAFFIC\KDOTTTE712.DWG