


X Sections for drainage ditch between
Builders 6th and Builders 8th Additions,
and Purcells 8th Addition.

SHEET NO. 1 of 3


Scale 1" = 5' Horiz.
1" = 5' Vert.

Note Book No. G6

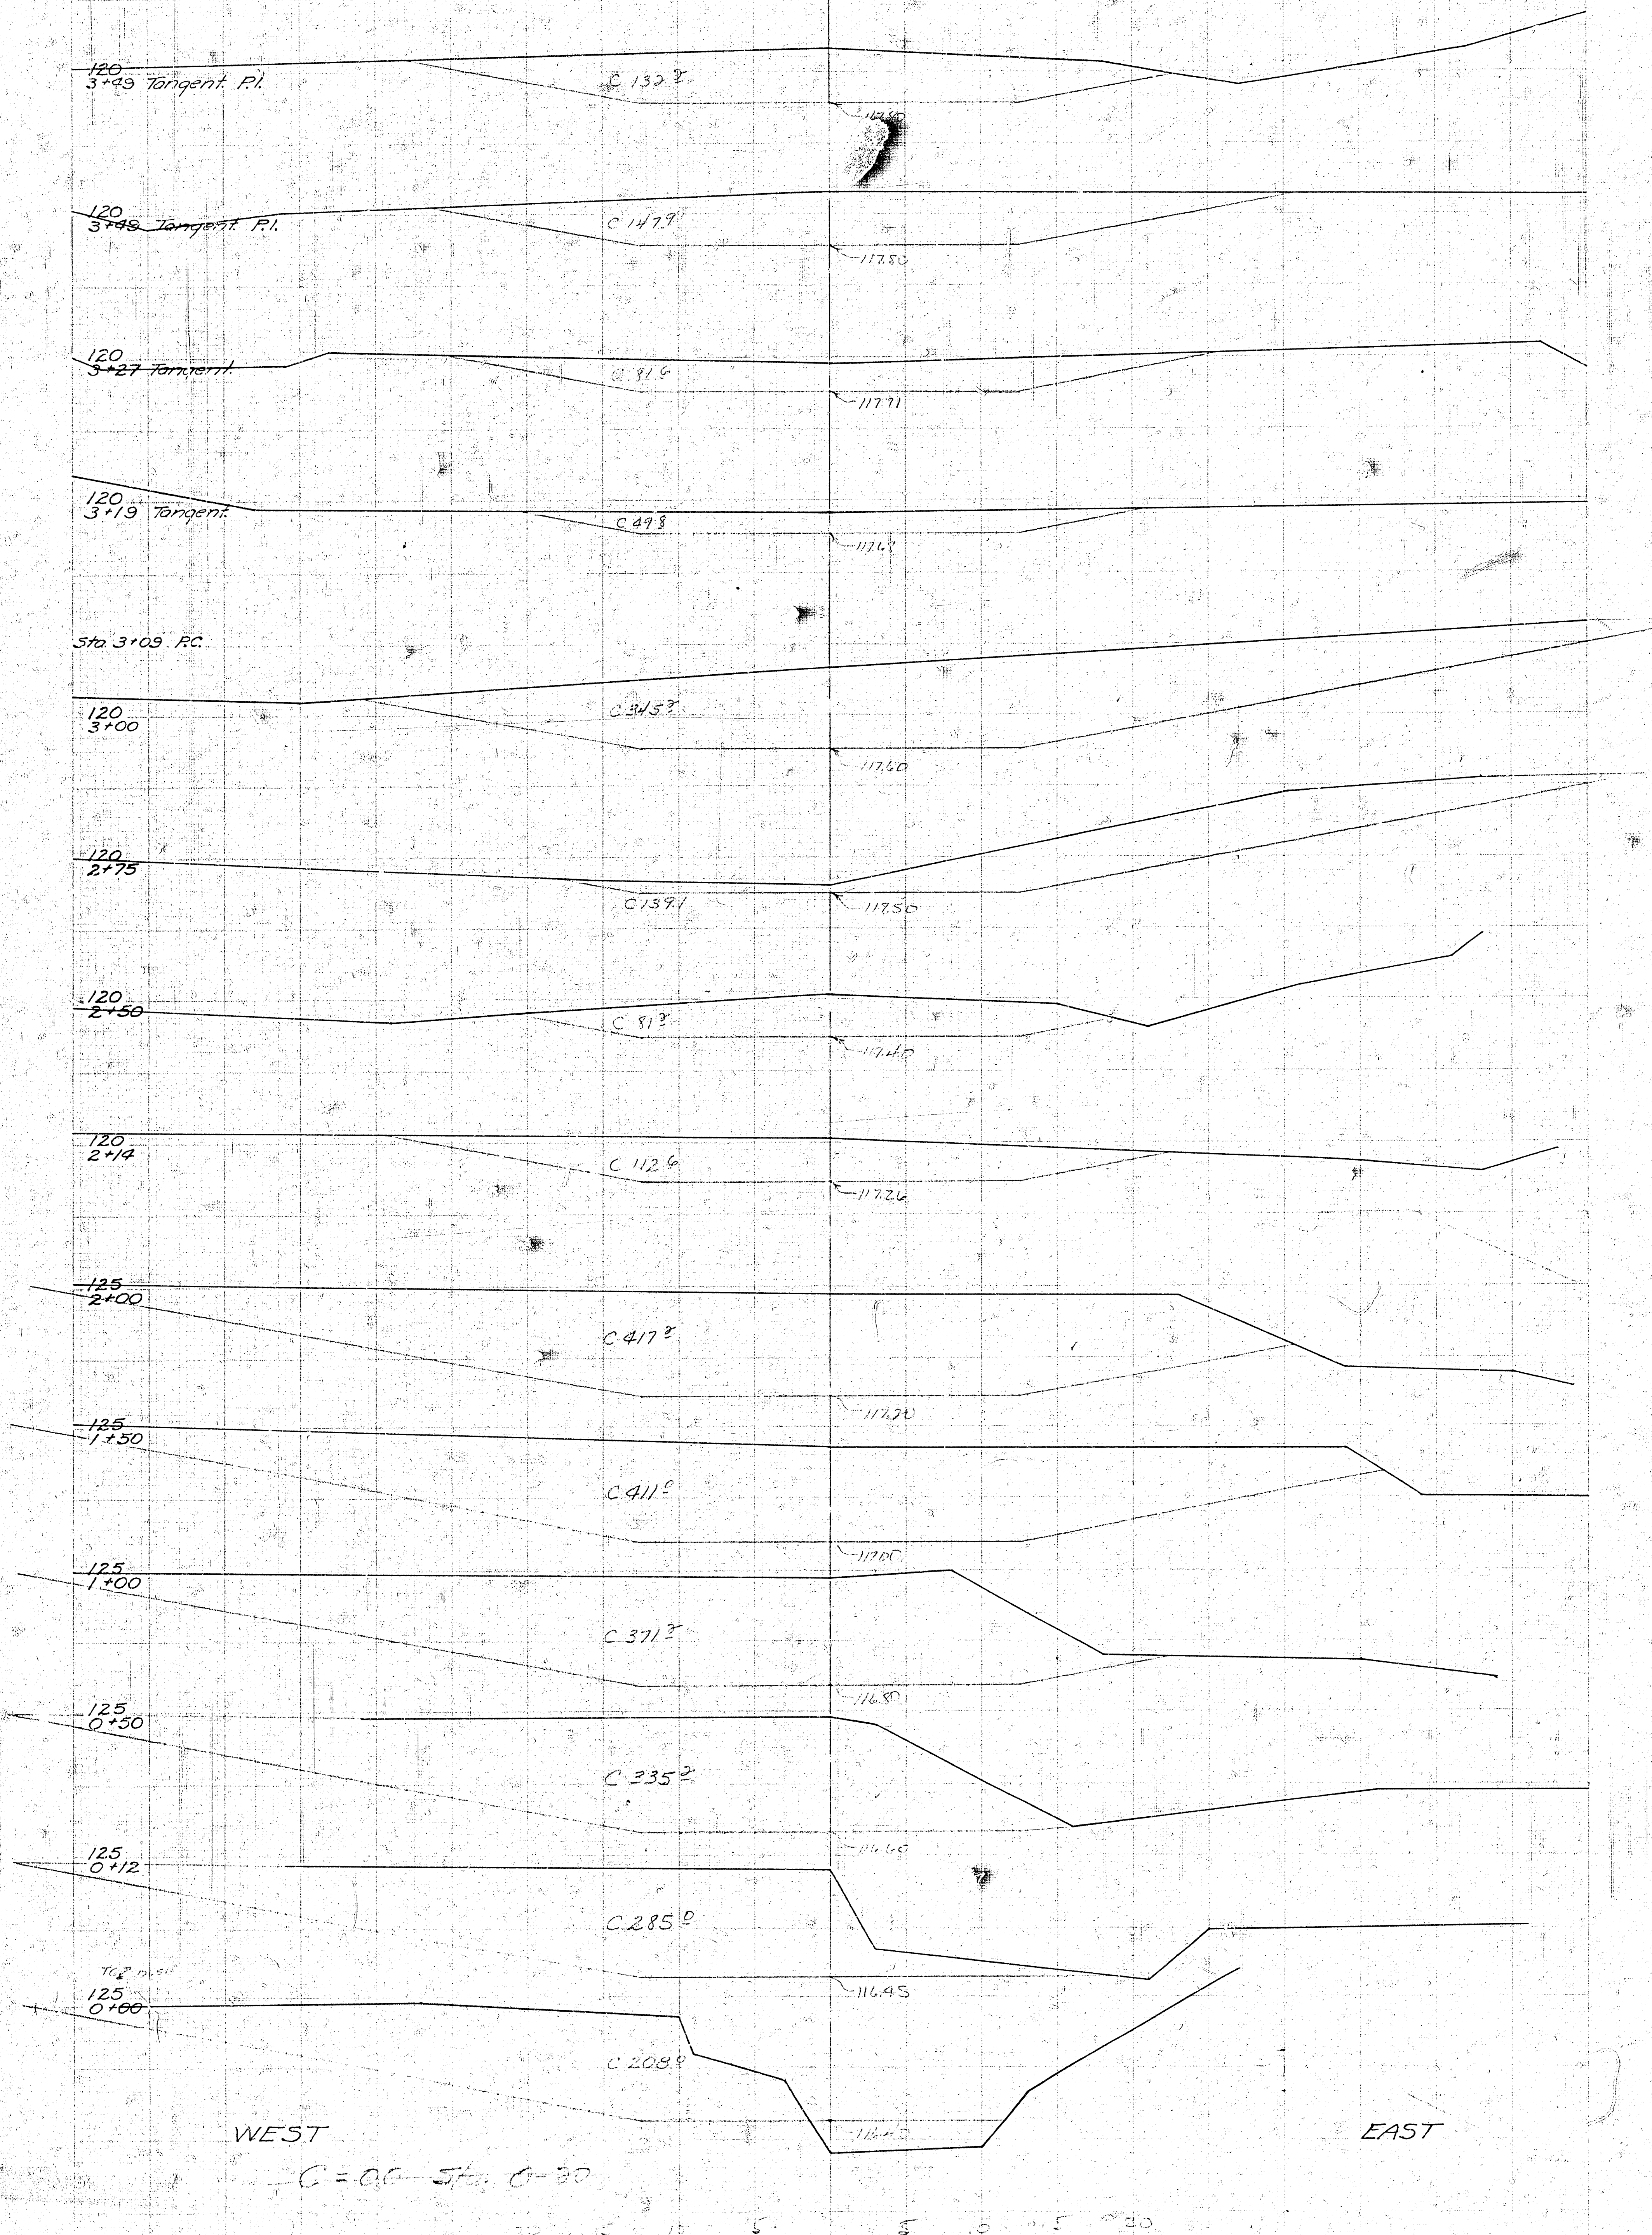

SHEET NO. 2 OF 3

Note Book No. 66

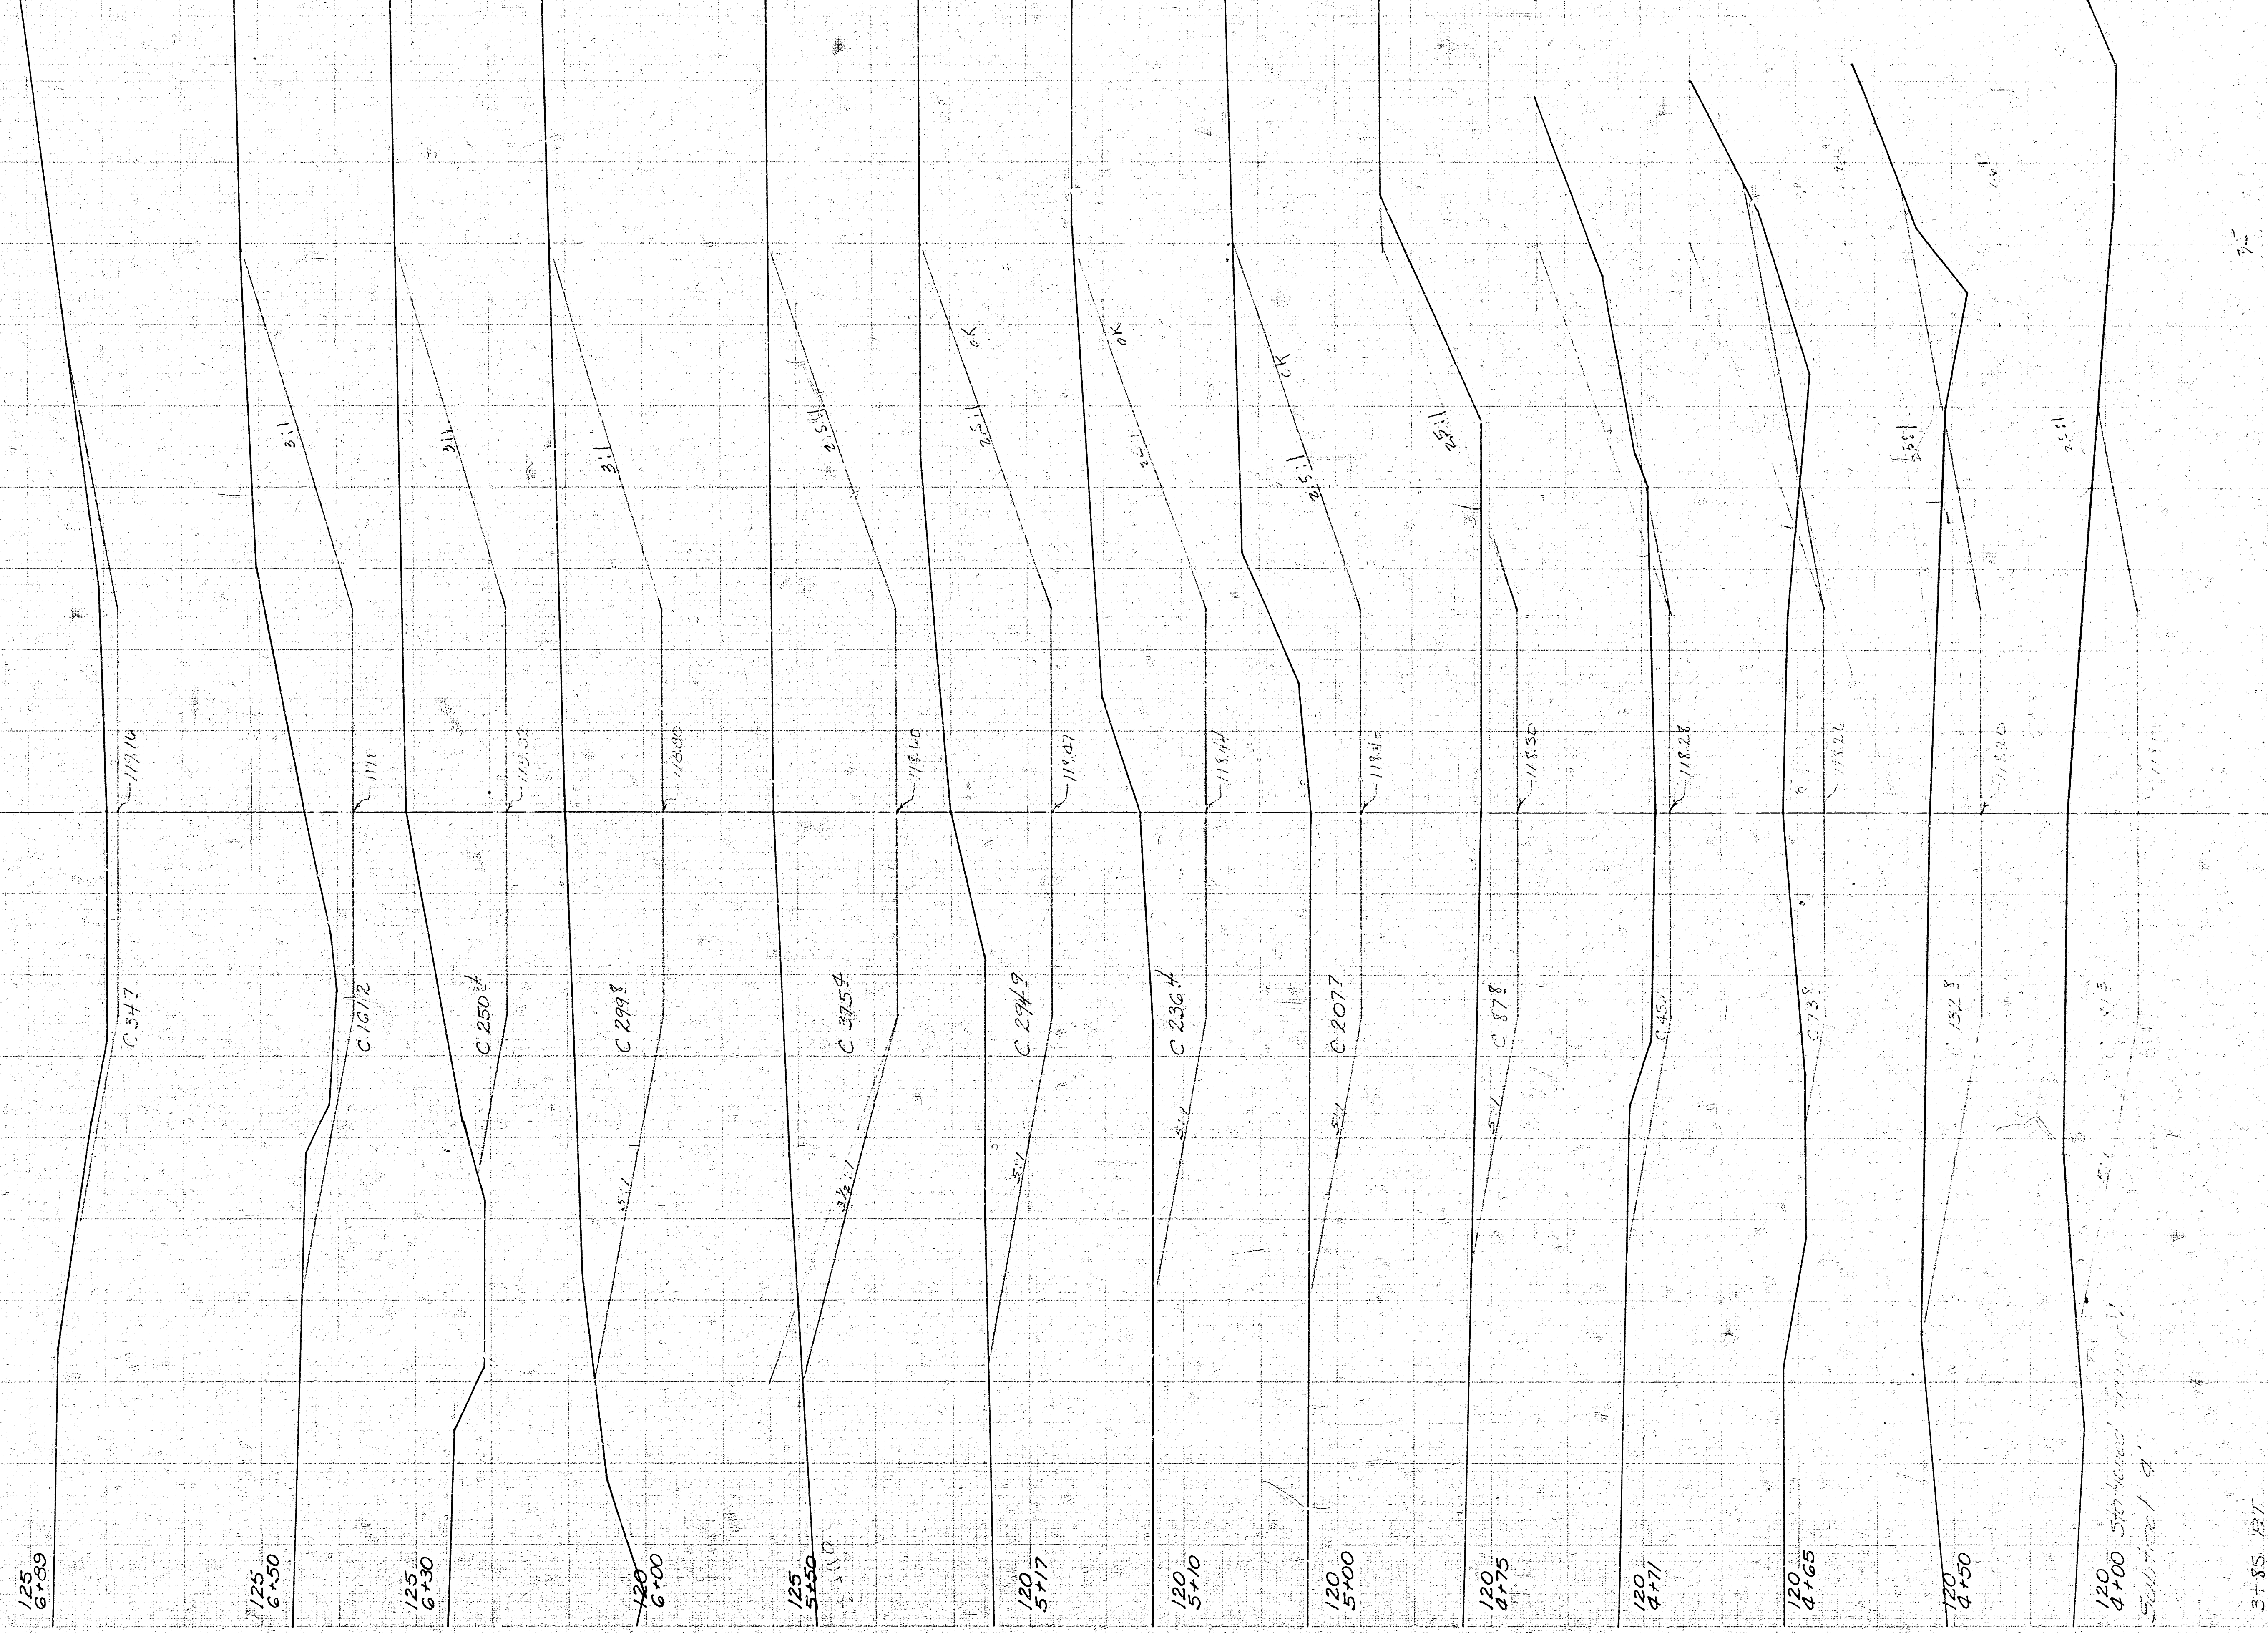

SHEET NO. 3 OF 3

-1+30 Creek F.L.E% 109.0

