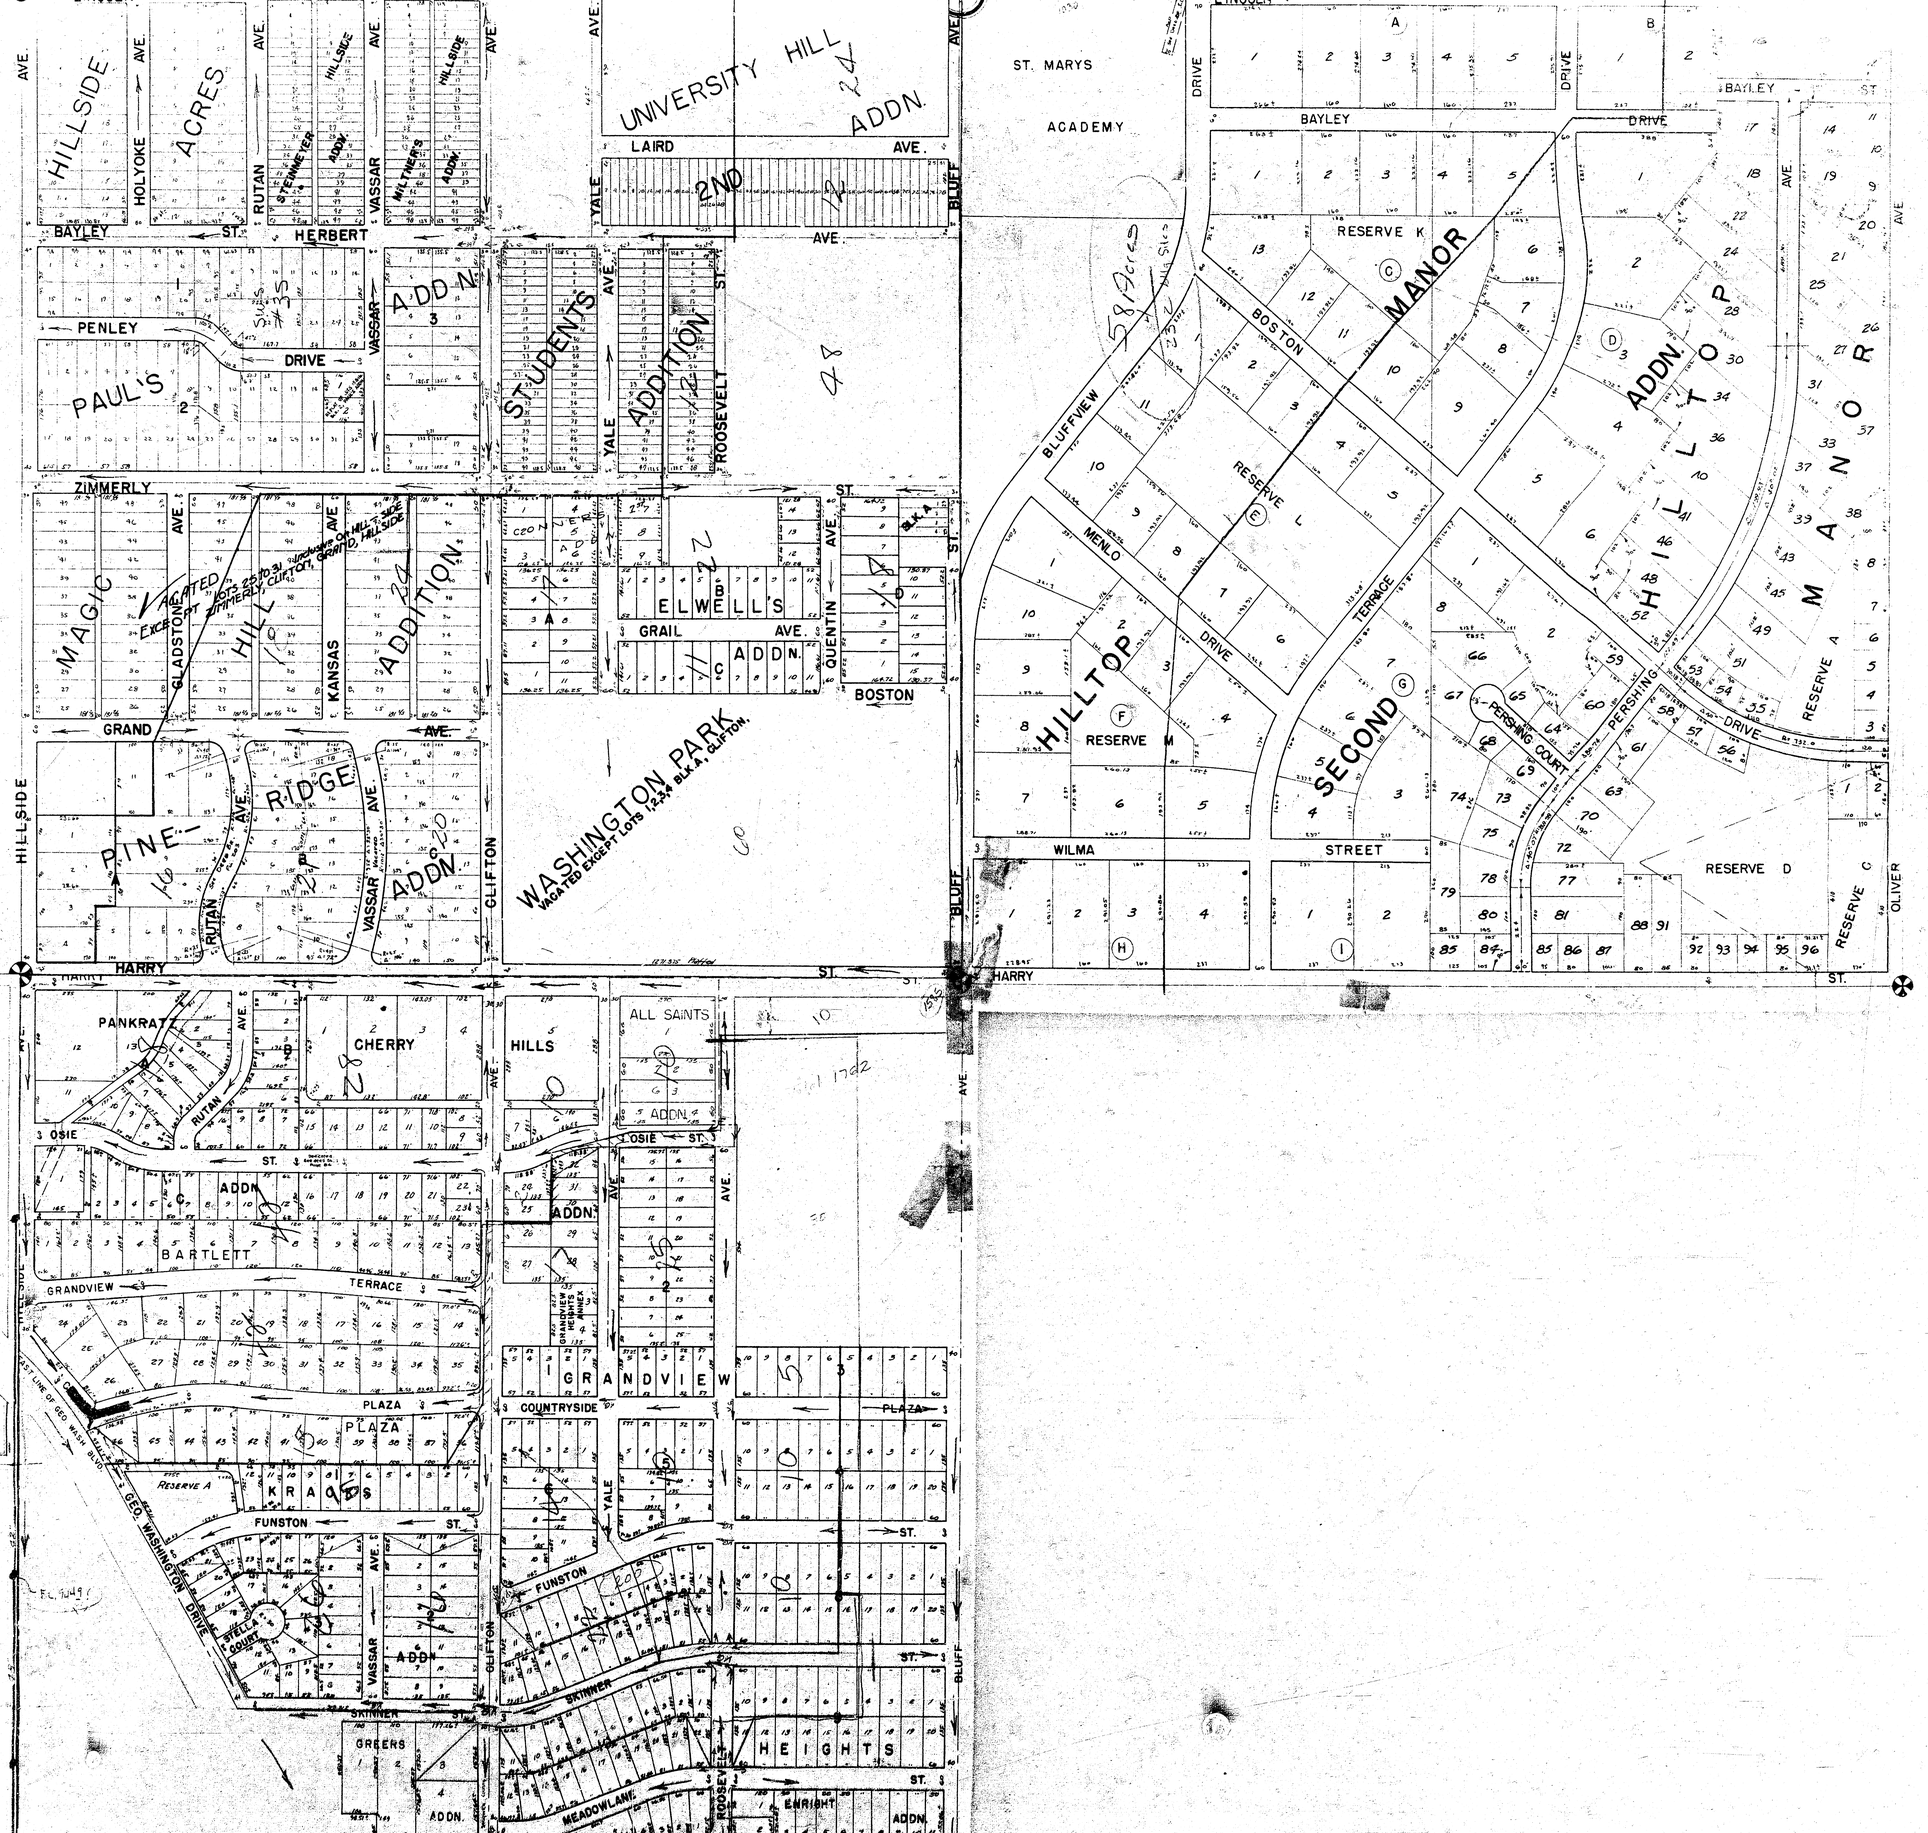

HILLSIDE ACRES
HOLYOKE
RUTAN
STEINMEYER ADDN.
VASSAR
MILTNER'S ADDN.
UNIVERSITY HILL ADDN.
LAIRD AVE.
YALE
BLUFF
BAYLEY ST.
HERBERT AVE.
PENLEY DRIVE
PAUL'S ADDN.
STUDENTS ADDITION
ROOSEVELT
ZIMMERLY ST.
MAGIC HILL ADDITION
GLADSTONE
KANSAS
GRAND AVE.
ELWELL'S ADDN.
GRAIL AVE.
QUENTIN
BOSTON
PINE RIDGE ADDN.
CLIFTON
WASHINGTON PARK
VACATED EXCEPT LOTS 1,2,3,4 BLK. A, CLIFTON.
HARRY ST.
PANKRATZ
CHERRY HILLS
ALL SAINTS ADDN.
OSIE ST.
BARTLETT
GRANDVIEW TERRACE
GRANDVIEW HEIGHTS ANNEX
GRANDVIEW
COUNTRYSIDE
PLAZA
KRAGS
FUNSTON ST.
STELLA COURT
GEO. WASHINGTON DRIVE
SKINNER ST.
GREERS ADDN.
MEADOWLANE
HEIGHTS
ENRIGHT ADDN.
ST. MARYS ACADEMY
BAYLEY DRIVE
RESERVE K
MANOR
BOSTON
BLUFFVIEW
RESERVE L
MENLO DRIVE
TERRACE
HILLTOP ADDN.
HILLTOP MANOR
RESERVE M
SECOND
PERSHING COURT
PERSHING DRIVE
RESERVE A
WILMA STREET
RESERVE D
RESERVE C
OLIVER

N.W. ¼ SEC. 26 T

N.E. 1/4 SEC. 23 TWP. 27S. R.1E.

CENTRAL AVE.
SMALL'S ADDN
2ND ADDN
REPLAT
CENTRAL AVE.
SUB. OF PROSPECT PLACE
EAST LAWN PLACE
2ND ADDN
THIRD ST.
SMALL'S ADDN
HAGNY'S ADDN
COLLEGE HILL
PLAZA ADDN
SECOND ST.
COLLEGE HILL ADDN
CREST ADDN
MANOR ADDN
PERSHING TERRACE ADDN
EAST LAWN ADDN
FIRST ST.
ROGER'S HIGHLAND TERRACE
ROGER'S 2ND ADDN
FOUNTAIN AVE.
BROADVIEW TERRACE
HILL CREST
BELMONT
SARGENT'S ADDN
CRESTWAY
MARSH ADDN
TERRACE
PERSHING 2ND ADDN
PERSHING
DELLROSE
MANOR
OLIVER

MERRIMAN PARK
BLOCK A
OAKLAND AVE.
BLOCK B MERRIMAN PARK
DESIRABLE ADDN
ROBERTSON'S ADDN
CIRCLE DRIVE
SARGENT TERRACE ADDITION
MERRIMAN PARK RESERVE 'B'
PLACE
WILLOW ST.
SECOND ST.
HIGHLANDS ADDITION
ENGLISH ST.
MERRIMAN PARK TERRACE
O.A. WINTLE ADDITION
HARTFORD CLUB
PARK AVE.
WATERMAN ST.
LOT 1 BLOCK F MERRIMAN PARK
LOT 4 BLOCK E MERRIMAN PARK
Note: COLLEGE HILL PARK IS COMPOSED OF AREAS OUTLINED IN GREEN.
PART OF RES 'C' MERRIMAN PARK
HAMMOND DR.
PART OF RES 'C' MERRIMAN PARK
WATERMAN
MERRIMAN PARK
FOURTH PLACE
H.G. WEAR'S ADDITION
PART OF BLOCK 8 MERRIMAN PARK
CIRCLE DRIVE
LEWIS ST.
FREDERICK'S ADDITION
BLOCK 6
MERRIMAN PARK
Reserve AVE.
PART OF BLOCK A HIGHLAND PARK
OAKLAND
ENGLISH
WATERMAN
LEWIS ST.
ADDN
HEIGHTS