


CONCRETE SLABS FOR DRIVER TRAINING AT FIRE TRAINING GROUNDS, 31ST ST S. & OLIVER

CITY OF WICHITA, KANSAS
R. W. LINN - CITY ENGINEER
PROJ. NO. DHHA 506430
DATE:

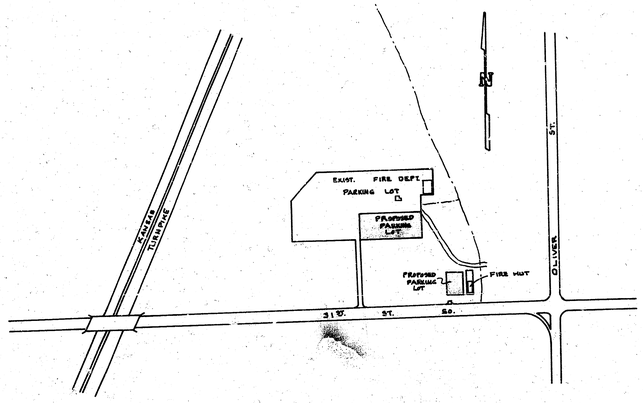


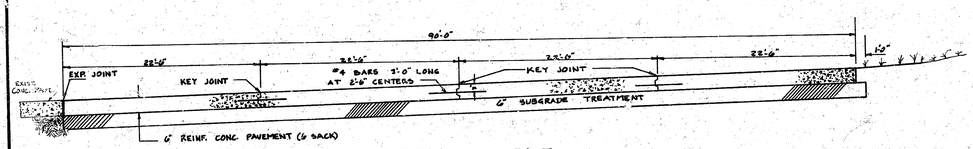


N.-S. SECTION LOOKING EAST

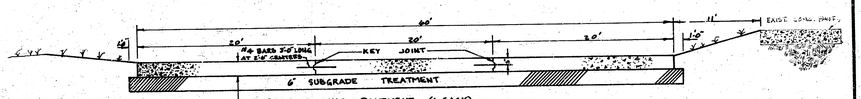

E.-W. SECTION LOOKING NORTH

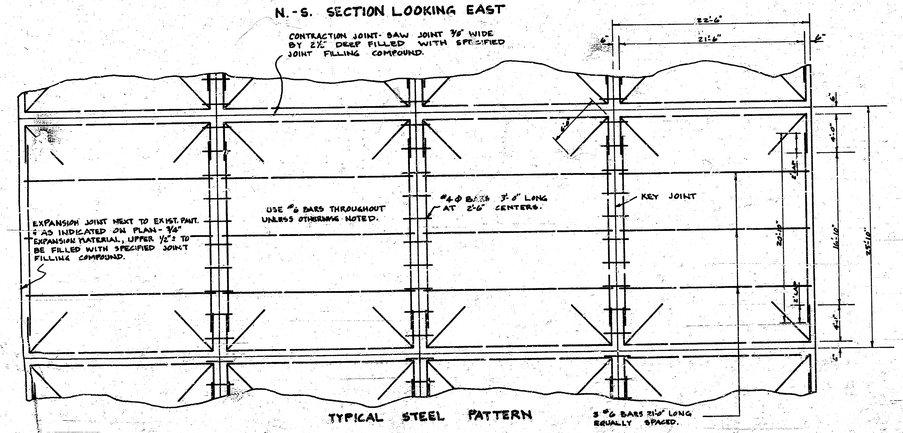

TYPICAL STEEL PATTERN
NORTH PARKING LOT

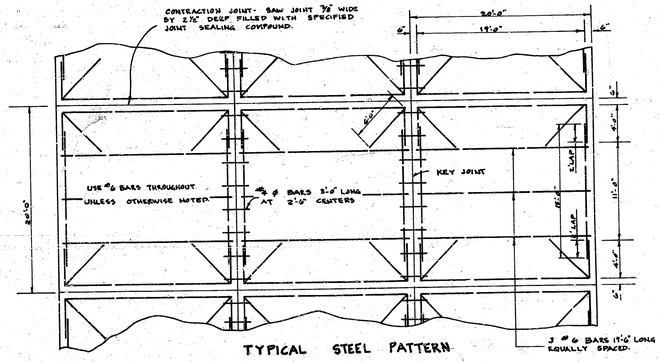

TYPICAL STEEL PATTERN
SOUTH PARKING LOT

R. W. LINN CITY ENGINEER 3284

FILMED FROM THE BEST AVAILABLE COPY ····

Surveyed: M.A.T. Bk No. 9
Plotted: H.B.H. 6-69
Traced: E.W.K. 6-69
Checked:

B.M. = 164.17 ~ CITY OF WICHITA DISC. 32.2 FT. N. & 40 FT. W. OF E'S OLIVER & 31ST. ST. So.
B.M. = 160.96 ~ S.E. COR. OF CONC. WALK AROUND CONC. BLK. FIRE HUT.
B.M. = 154.43 ~ TOP OF S.W. BOLT IN S.W. COR. OF PRATICE TOWER.

N

SCALE: 1" = 20'

Metal Bldg.

Tower

B.M. = 154.43

Fire hydrant to be removed by "others".

Match existing pavement.

Fire hydrant to be removed by "others".

Match existing pavement.

Key Joint

Cont. Joint

Approx Limits of earthwork

232.30'

Grass

Note: Extend limits of earthwork as necessary to prevent ponding of water south of parking lot.

Ripe tent frame in R.C.B. conc. base

Fire Pit

Fire Pit

Road

Limits of earthwork

Remove conc. slab without disturbing fire hydrant

Conc. Drive

Asph. Drive

10" water line

Conc. Blk. Fire Hut

B.M. = 160.96

SUB-GRADE

TYPE OF SUB-GRADE TREATMENT SHALL BE DETERMINED BY THE FIELD ENGINEER. SUB-GRADE TREATMENT MAY CONSIST OF LIME TREATMENT, CEMENT TREATMENT, SUB-GRADE MODIFICATION, OR ANY COMBINATION OF THESE.

EARTHWORK

EXCAVATION = 368.8 C.Y.
105 = 34.9 C.Y.
TOTAL = 403.7 C.Y.

MANIPULATION = 2,923.8 S.Y.

CONCRETE SLABS FOR DRIVER TRAINING AT FIRE TRAINING GROUND, 31ST ST. S. & OLIVER

DHHA 506430

2/3

2/3

FILMED FROM THE BEST AVAILABLE COPY

155
150
155
150
155
150
155
150
155
150
155
150
155
150
155
150

E. LIMITS EARTHWORK

1' E. OF E. EDGE NEW PAVT.

8TH JOINT

6TH JOINT

4TH JOINT

2ND JOINT

EDGE EXIST. PAVT.

NORTH PARKING LOT EXC.= 213.1 C.Y.

W. EDGE NEW PAVT.

45 40 35 30 25 20 15 10 5 0 E'BAVT. W-E 5 10 15 20 25 30 35 40 45 50 55 60 65

160
155
160
155
160
155
160
155
160
155

N. LIMIT EARTHWORK

1' N. OF N. EDGE PAVT.

3RD JOINT

1ST JOINT

1' S. OF S. EDGE PAVT.

SOUTH PARKING LOT EXC.= 155.7 C.Y.

S. LIMIT EARTHWORK

Edge Exist. Conc. Slab

50 45 40 35 30 25 20 15 10 5 0 E'BAVT. S-N. 5 10 15 20 25 30 35 40 45 50

TOTAL EXC. = 368.8

CONCRETE SLABS FOR DRIVER TRAINING
AT FIRE TRAINING GROUNDS, 31ST ST. & OLIVER
OKLAHOMA CITY, OKLA.

10 4 5 12

3/3