



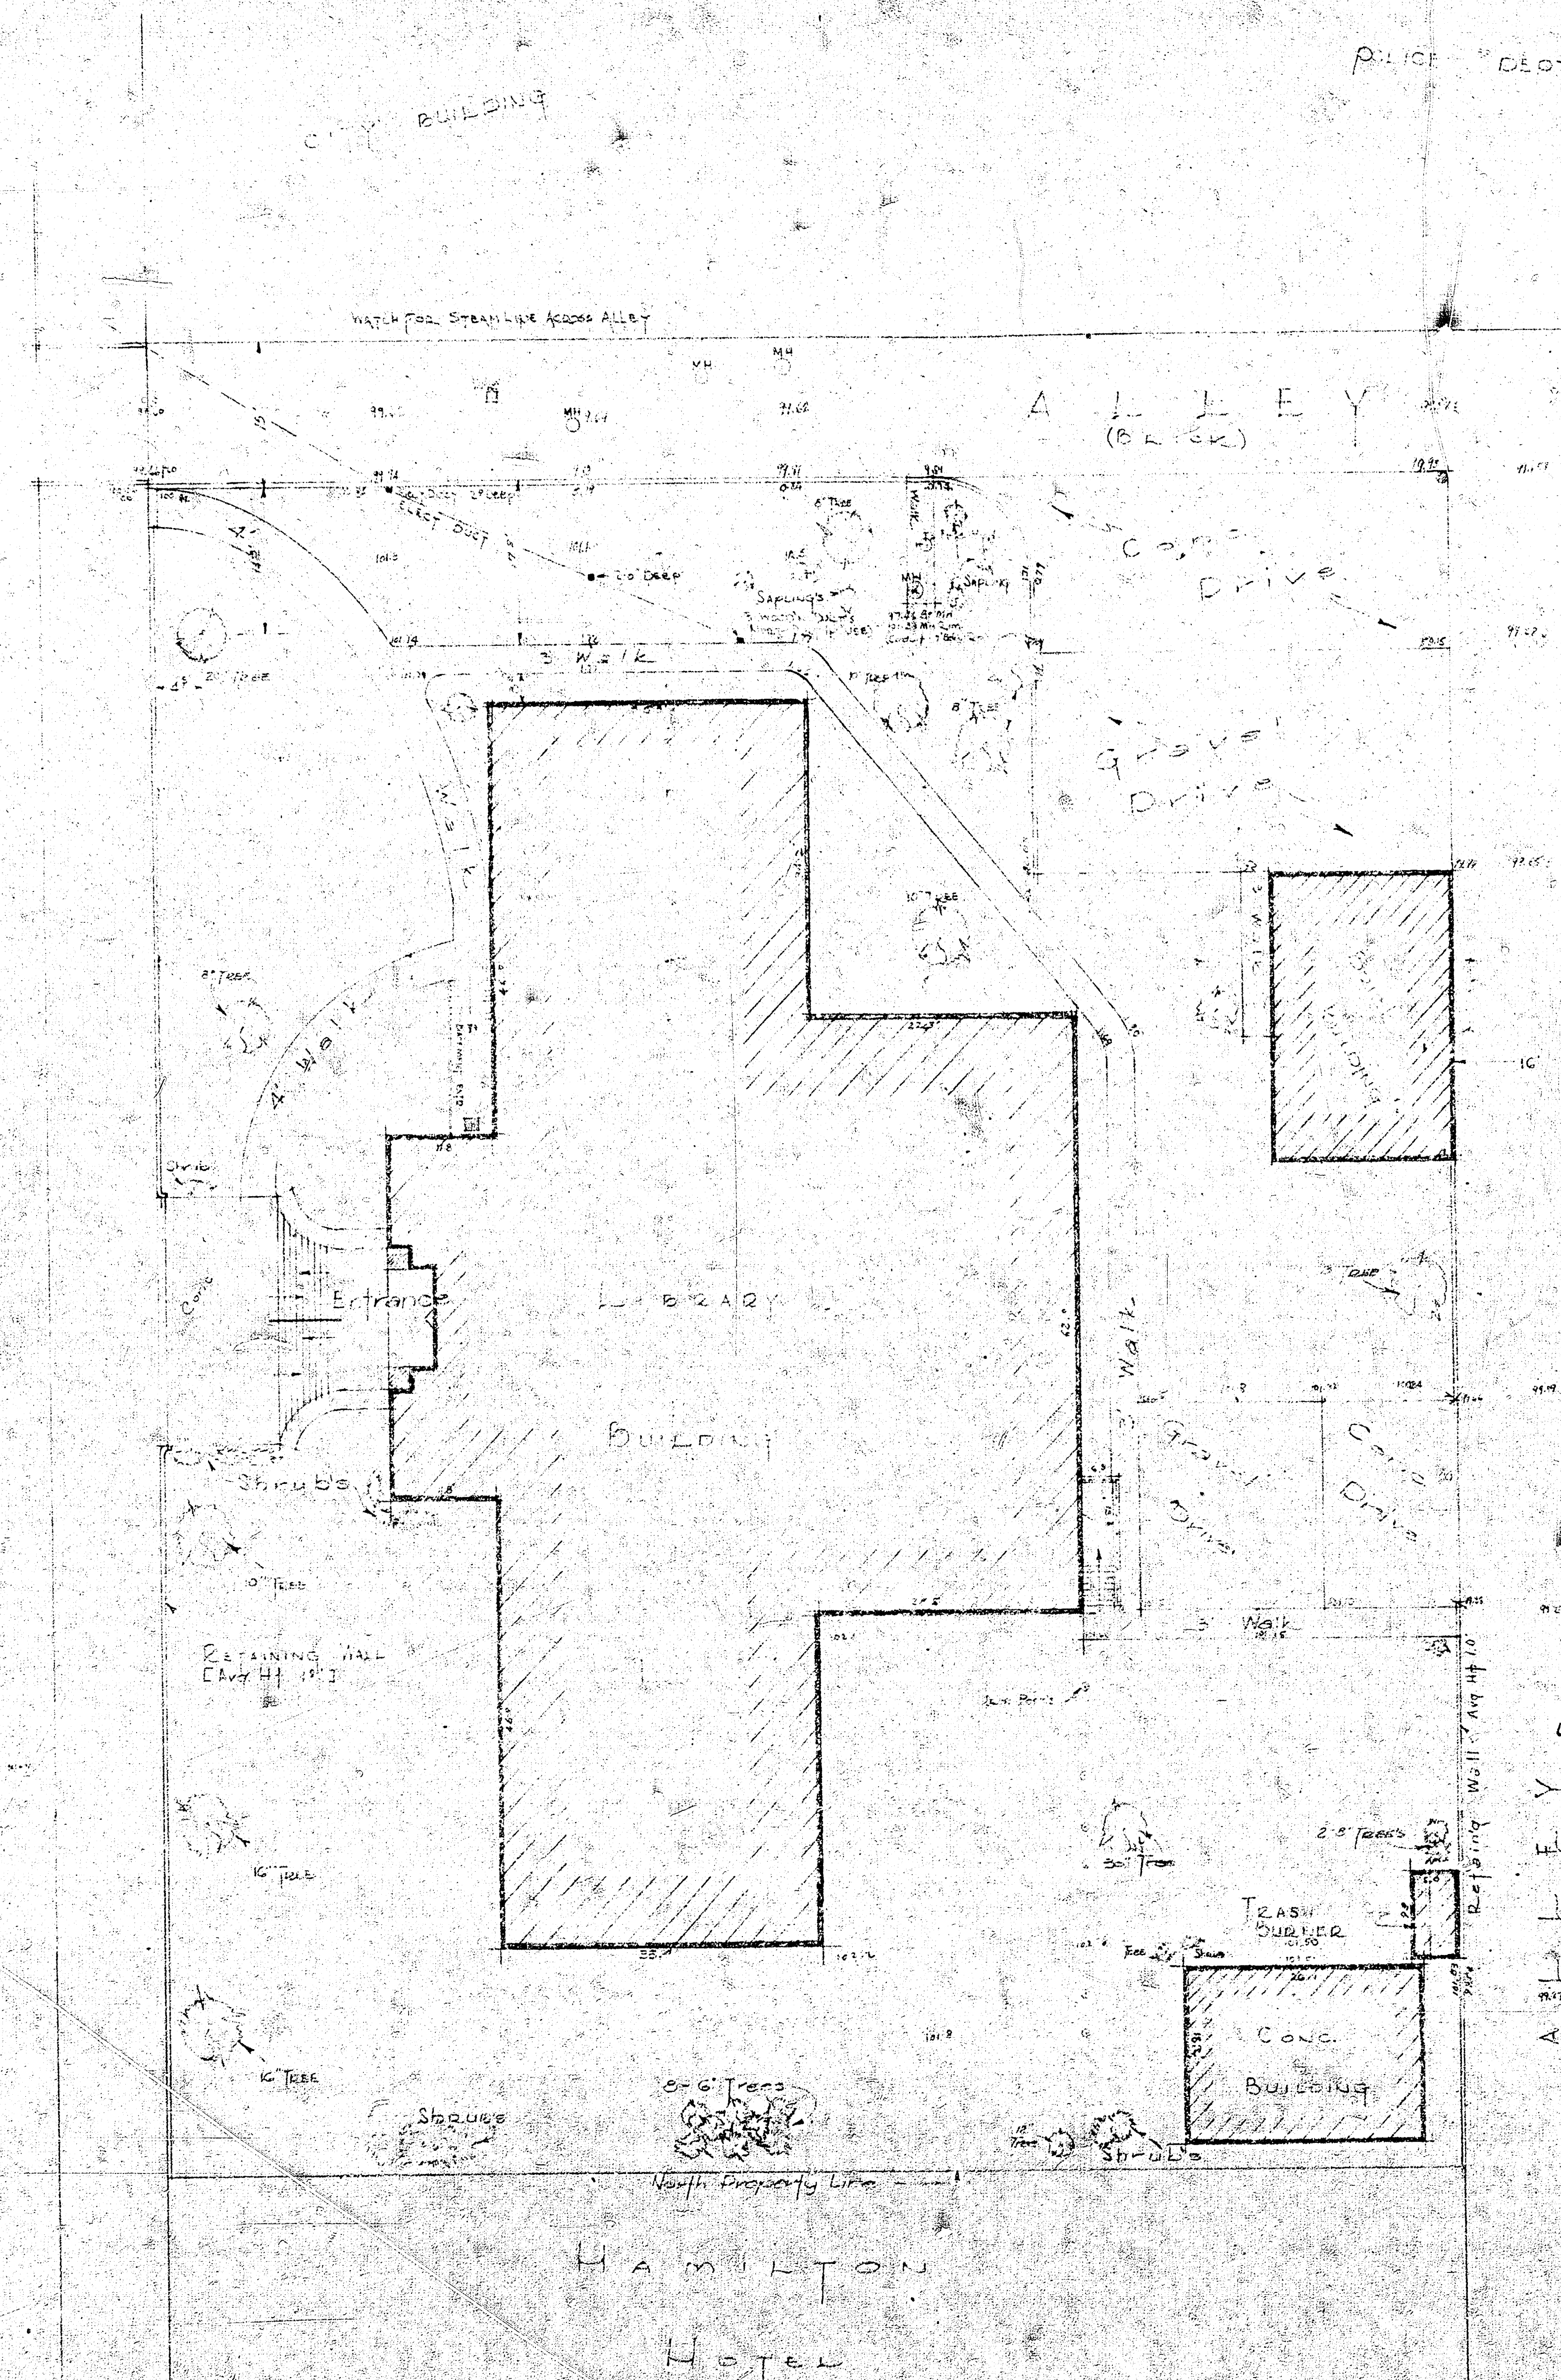

PROPOSED PARKING AREA
FOR CITY LIBRARY
L.K. WHITE CITY ENGINEER
DOWNBY-SQ SEAL
1349

NOTE: WATCH FOR OIL TANK NO. 1 LIBRARY
1.5' WATCH FOR WATER CISTERN IN EXIST.
CONC. DRIVE

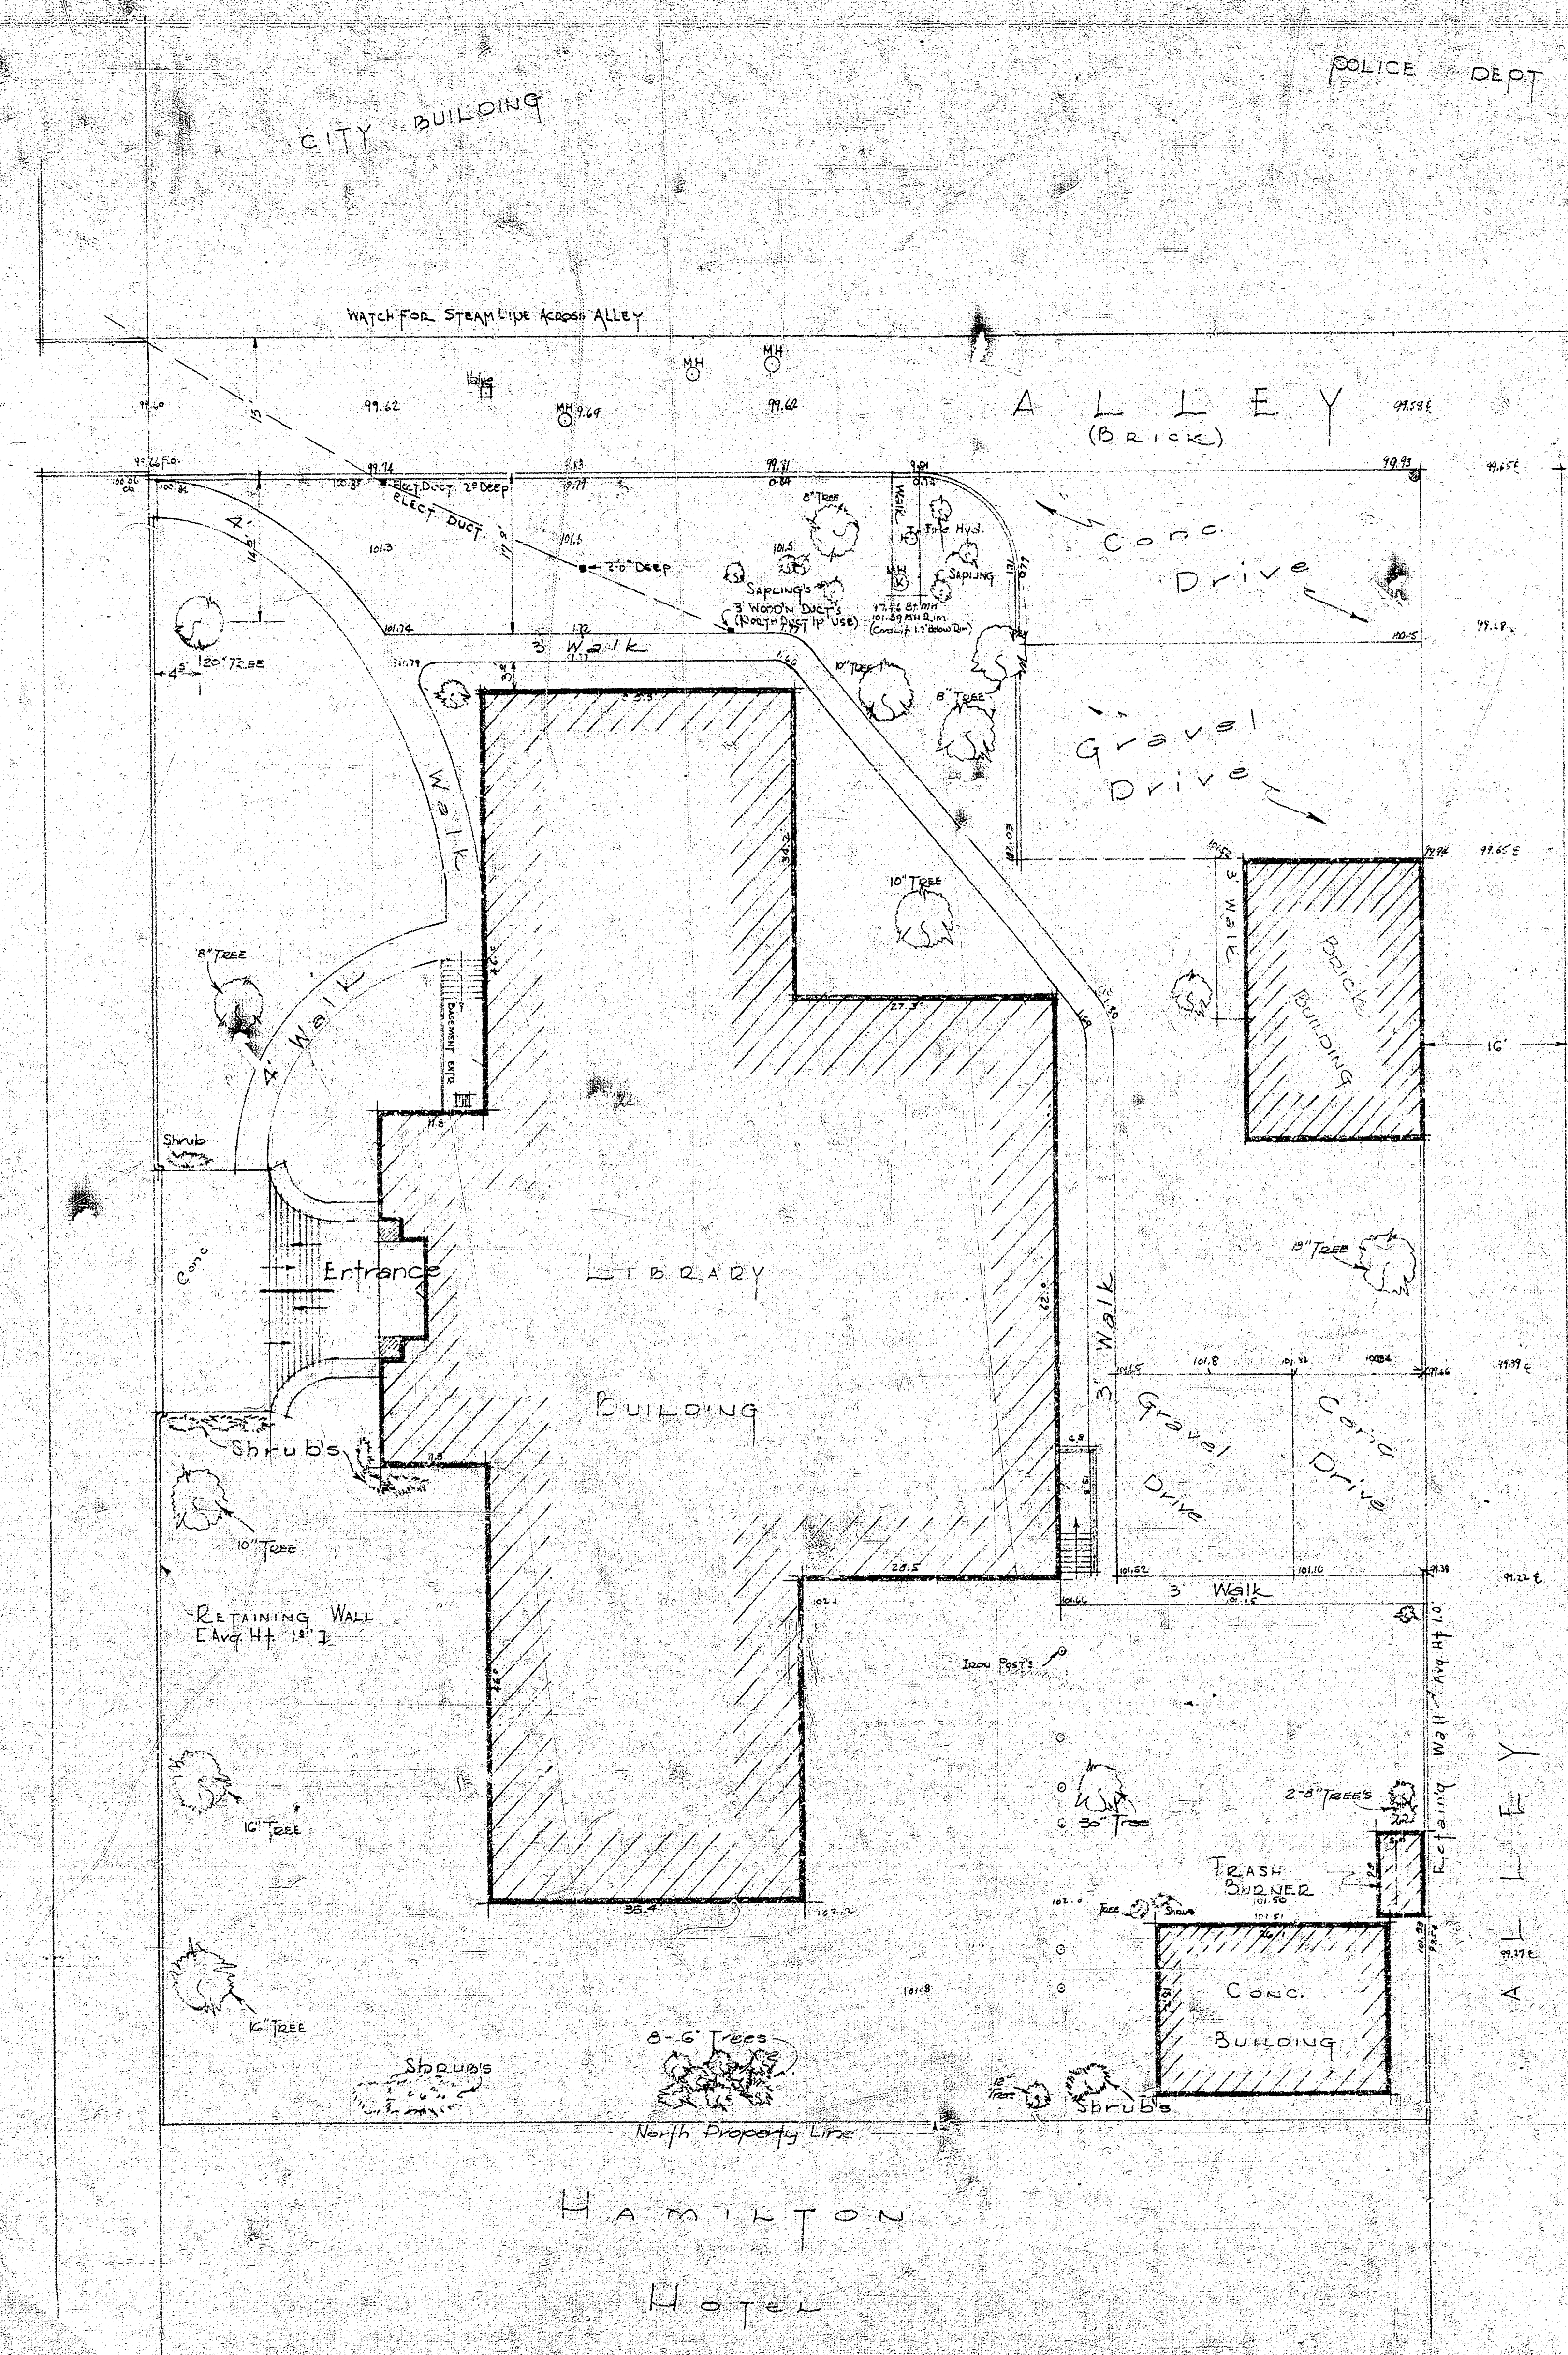

PROPOSED PARKING AREA
FOR CITY LIBRARY
L.K. WHITE CITY ENGINEER
DOWNBY-SQ. SEAL
1949