


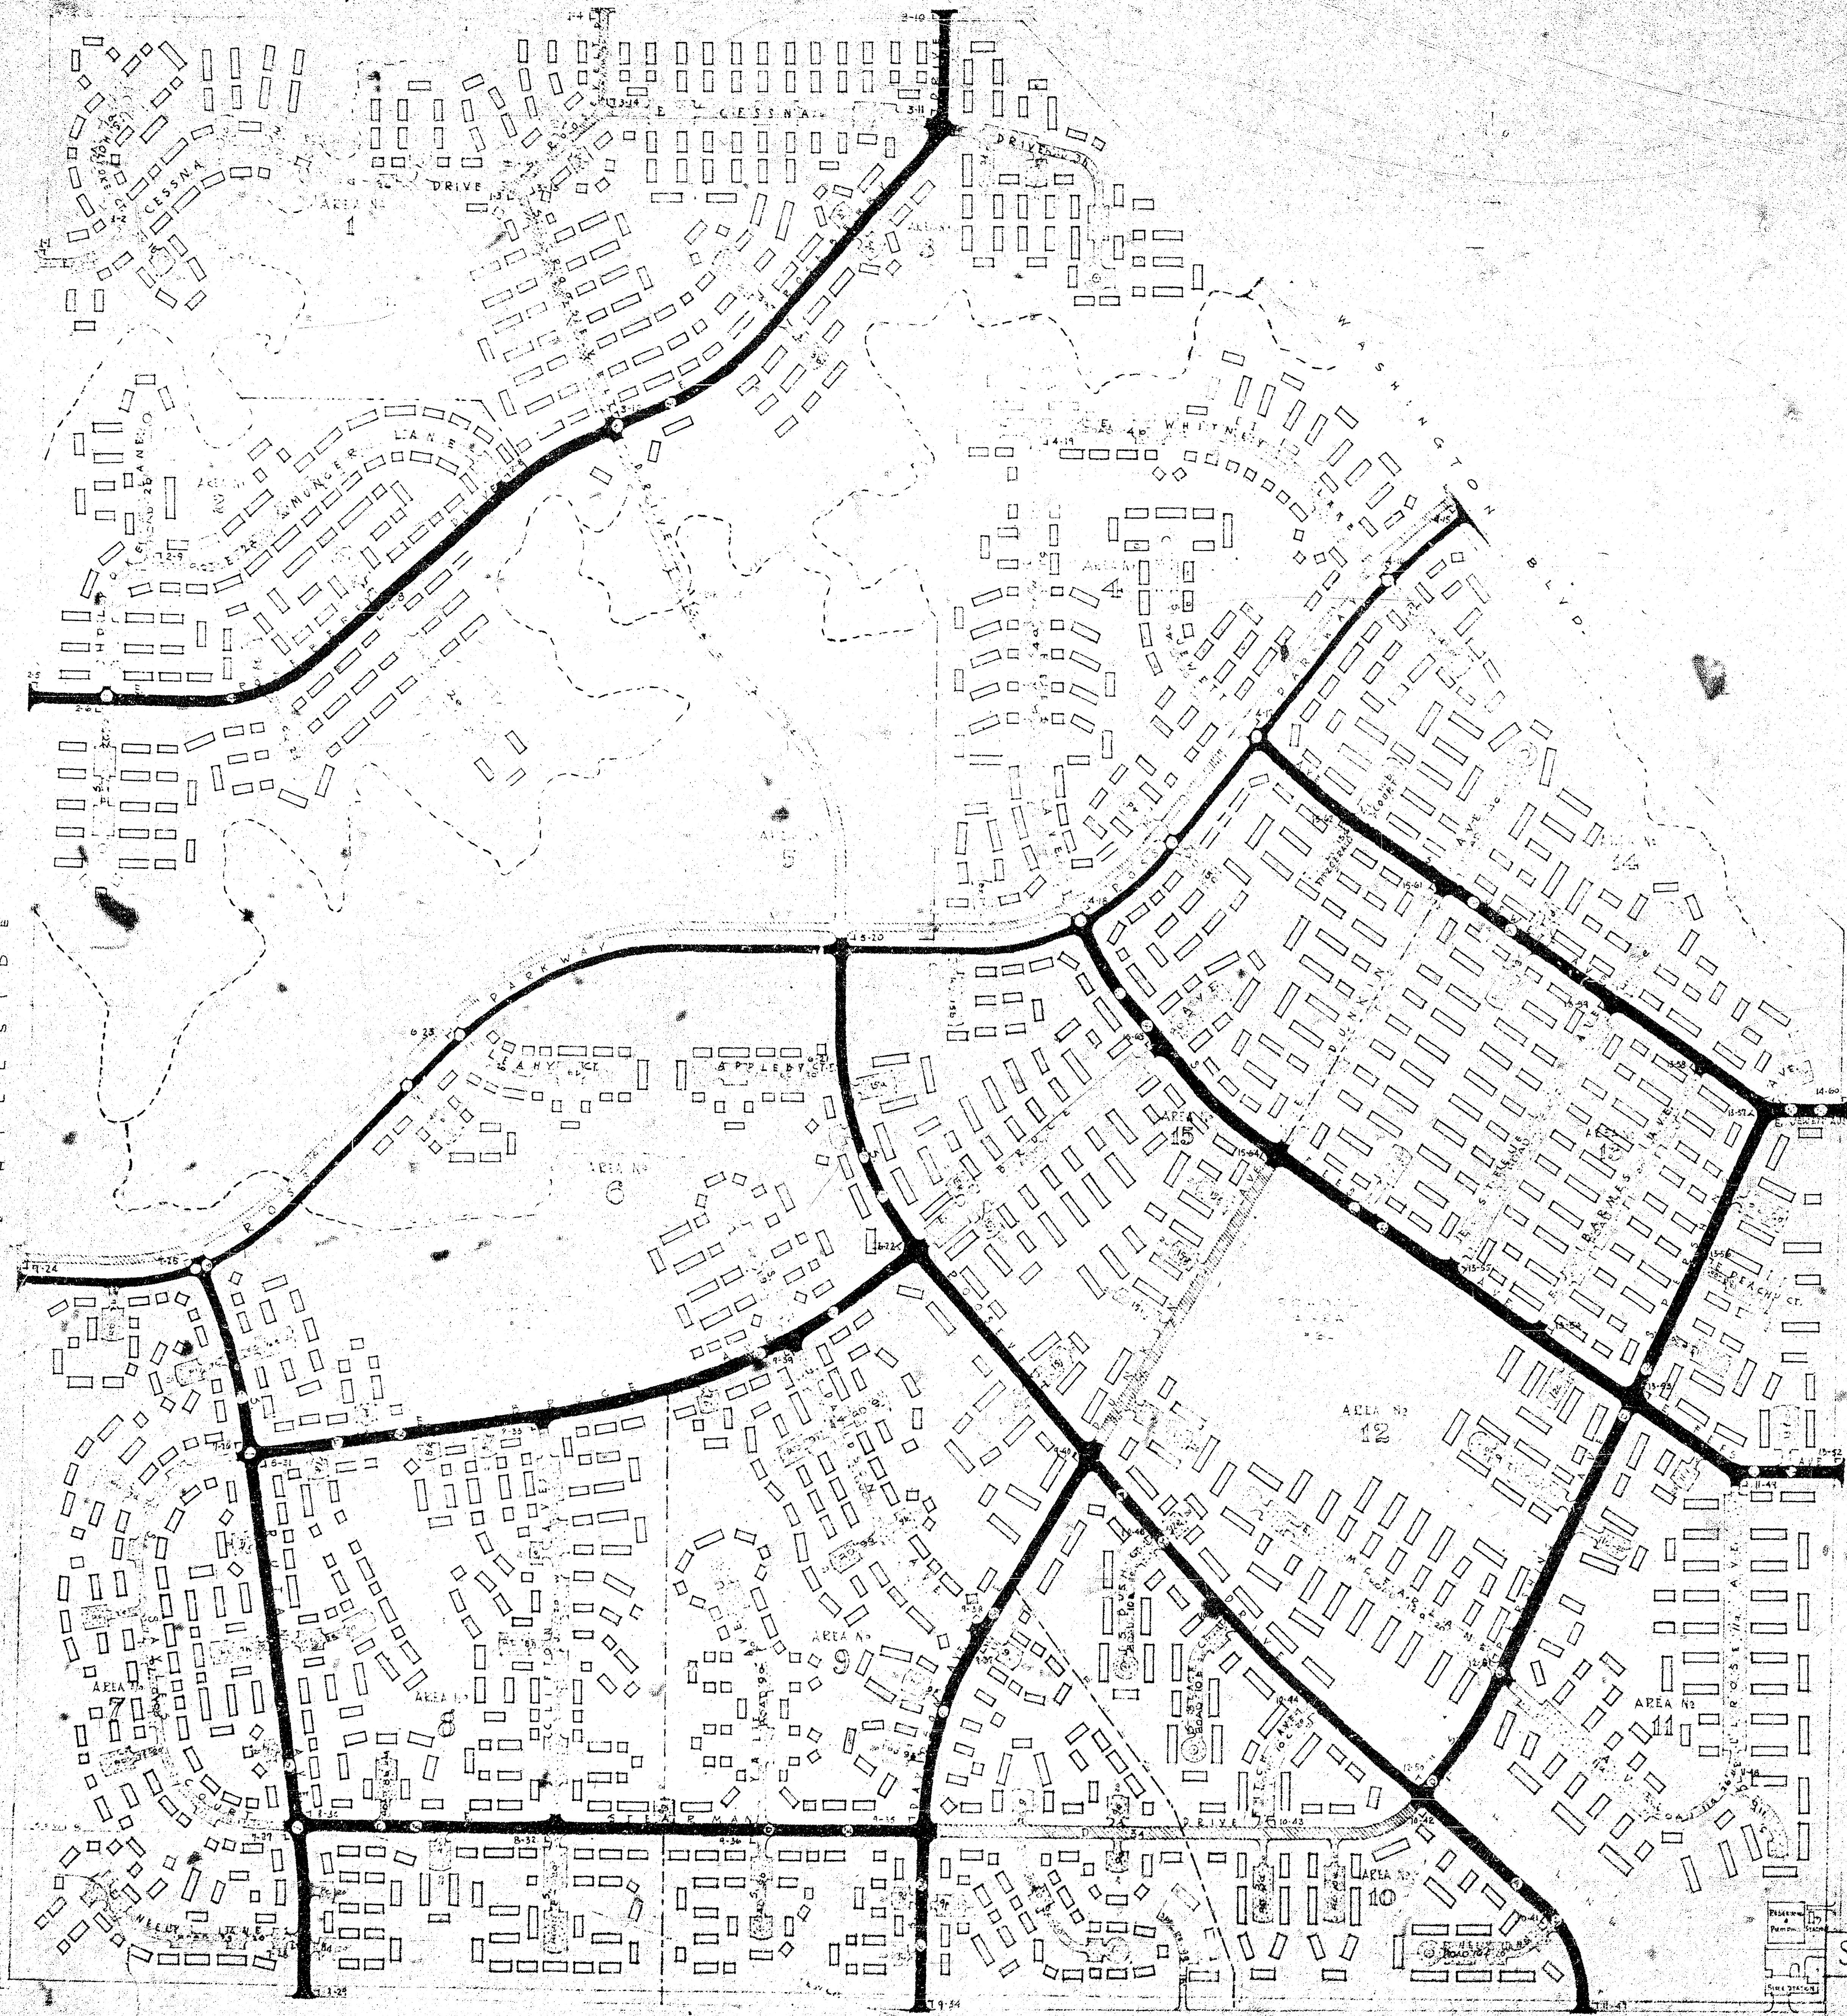

LEGEND SHOWING TYPES OF ROAD CONSTRUCTION

- MAJOR ROAD (ACCESS)
1" SHEET ASPHALT
75' 9" 2" BLACK BASE
6" BINDER SOIL BASE
- MINOR ROADS (ACCESS)
3" (3APPL) BITUMINOUS & COVER MATERIAL
75' 9" 2" AGG. BINDER BASE
6" BINDER SOIL BASE
- MAJOR ROADS (NOT ACCESS)
4" 5" 1" SHEET ASPHALT
4" BLACK BASE
- MINOR ROADS (NOT ACCESS) & PARKING AREAS
56' 6" 3" (3APPL) BITUMINOUS & COVER MATERIAL
6" AGGREGATE BINDER BASE
- BOUNDARY OF AREA

SITE PLAN PLANEVIEW STREET NAMES: SIGNS

WAR HOUSING PROJECT
PROJECT NO. KAN. 14023-24
NATIONAL HOUSING AGENCY
JOHN B. BLANDY, CHIEF OF ADMINISTRATION
FEDERAL PUBLIC HOUSING AUTHORITY

Revised Oct 8, 1942
Plotted Nov 17, 1942
Revised Jan 18, 1943

SCALE: 1" = 200'



