


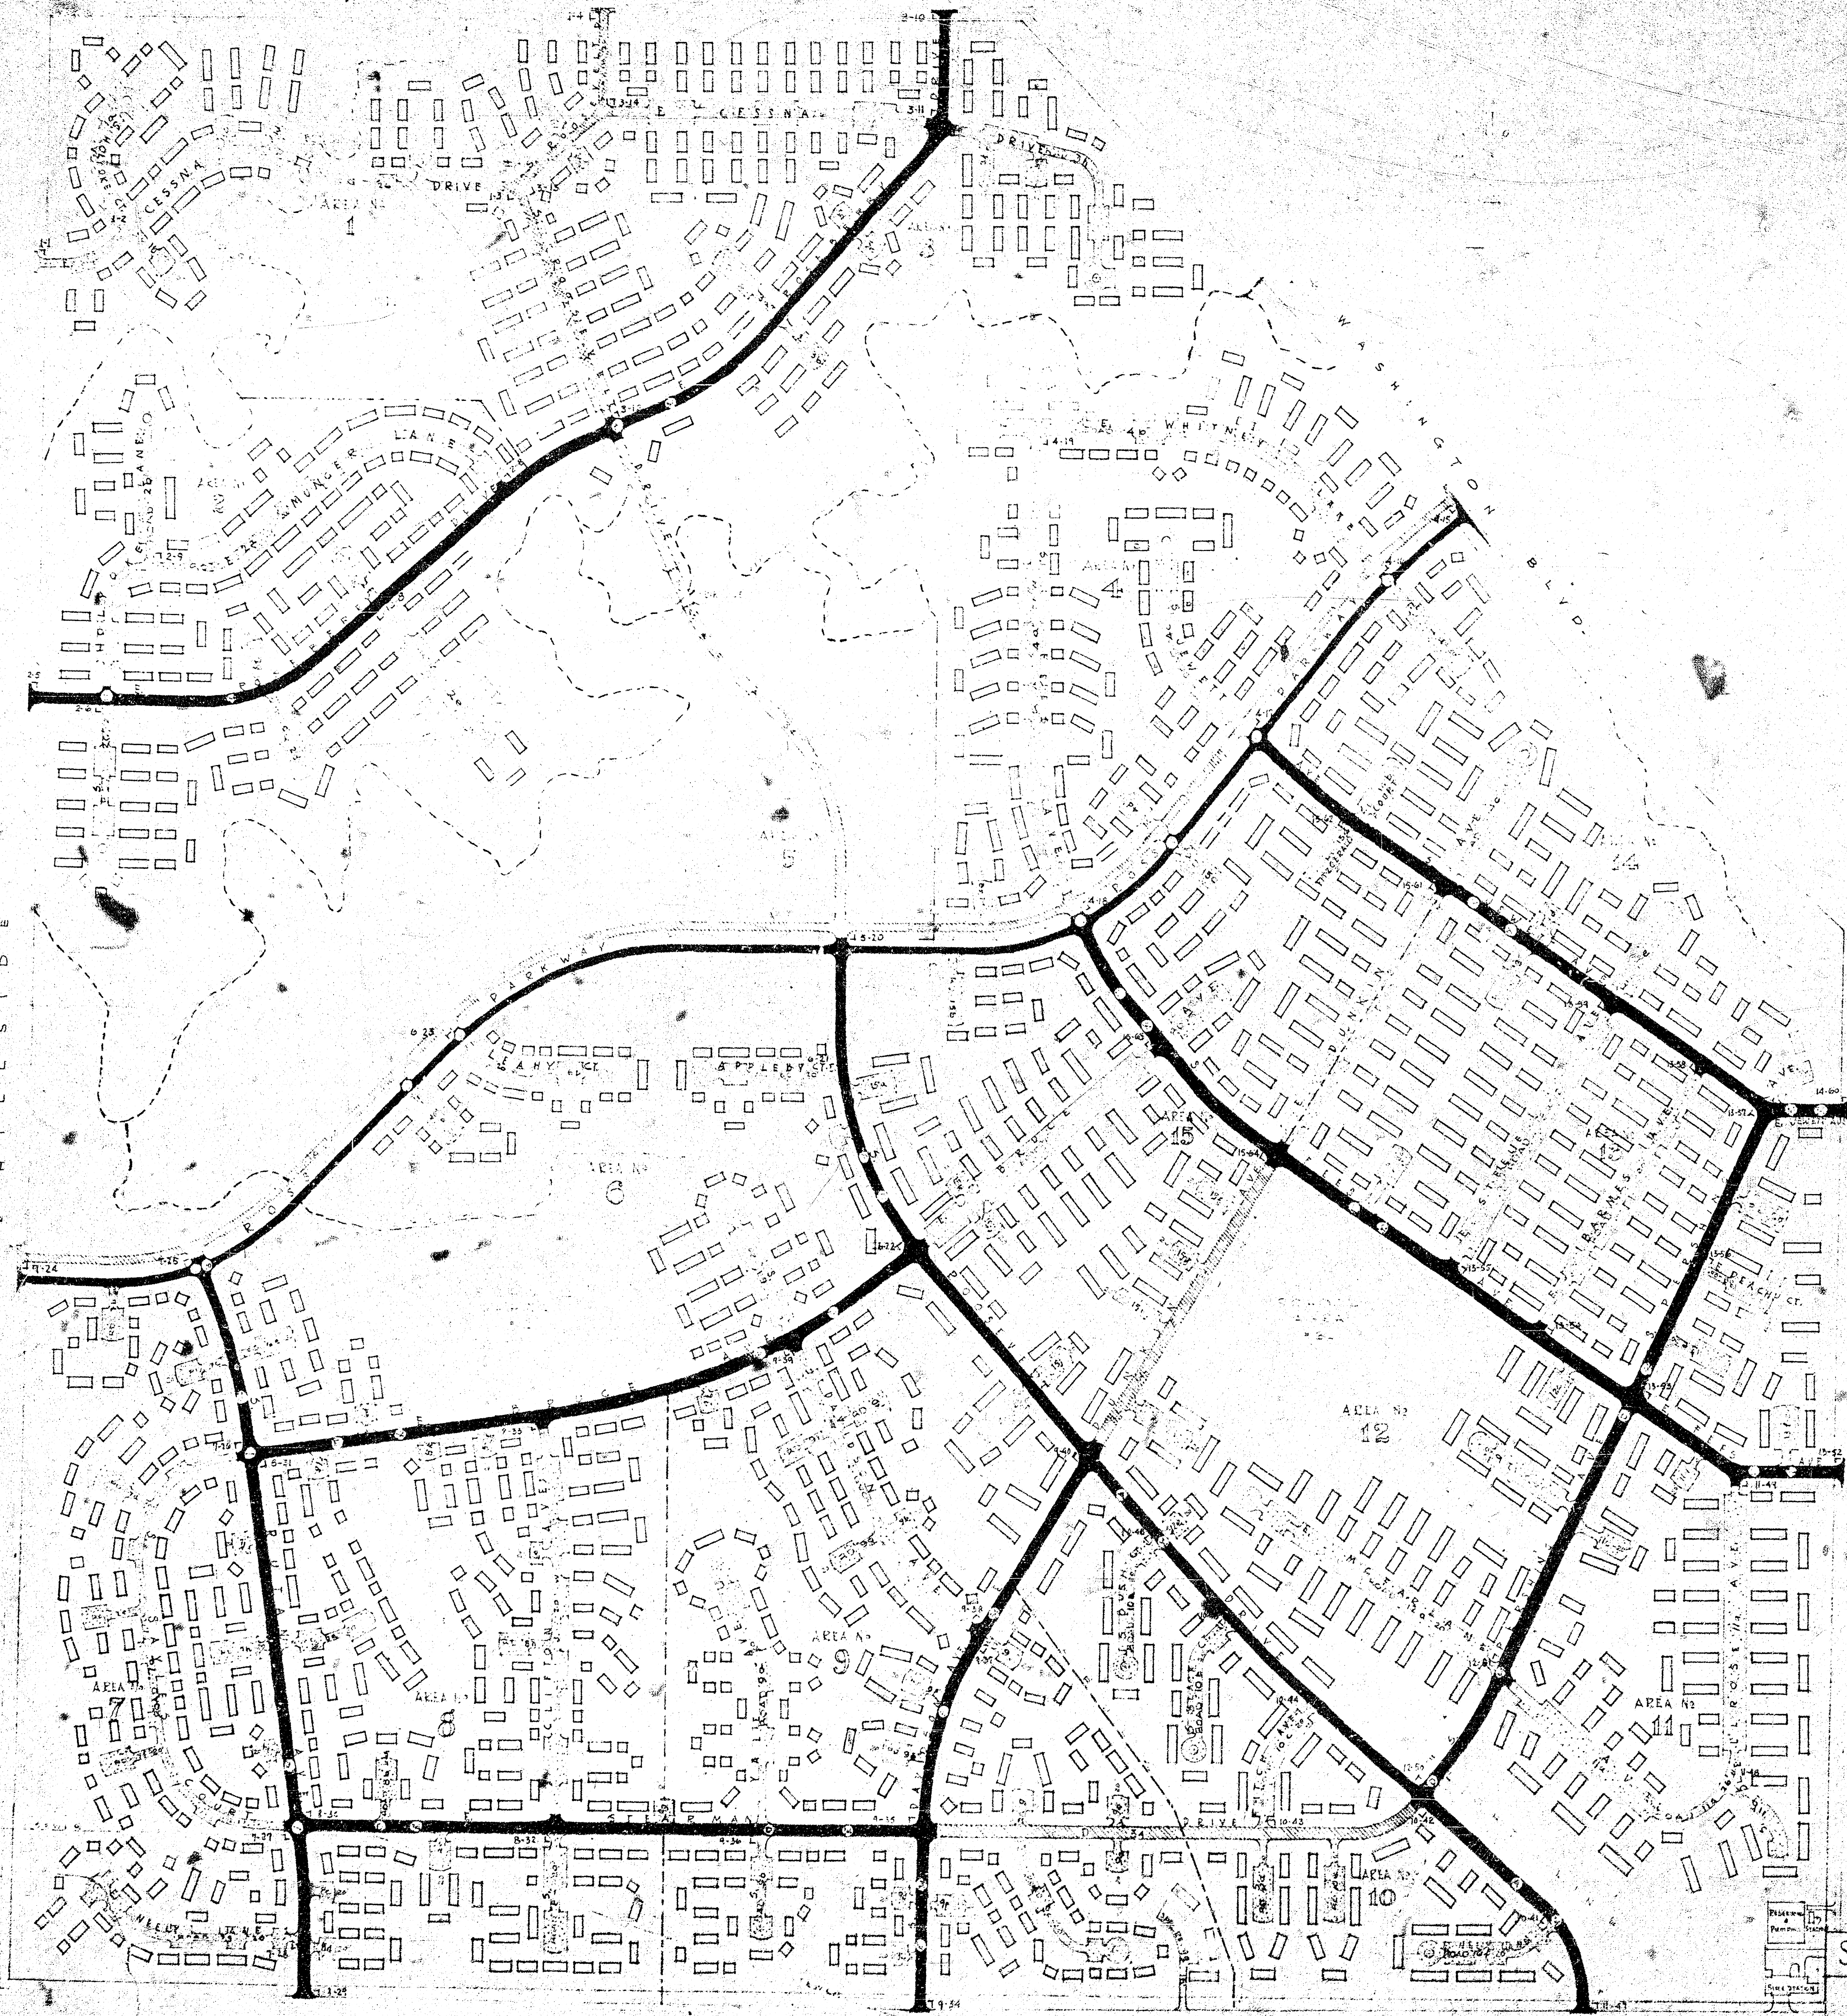

LEGEND SHOWING TYPES OF ROAD CONSTRUCTION

- MAJOR ROAD (ACCESS)
1" SHEET ASPHALT
75' 9" 2" BLACK BASE
6" BINDER SOIL BASE
- MINOR ROADS (ACCESS)
1" SHEET ASPHALT
75' 9" 2" AGG. BINDER BASE
6" BINDER SOIL BASE
- MAJOR ROADS (NOT ACCESS)
46' 5" 1" SHEET ASPHALT
4" BLACK BASE
- MINOR ROADS (NOT ACCESS) & PARKING AREAS
56' 6" 3" (3" APPL.) BITUMINOUS & COVER MATERIAL
6" AGGREGATE BINDER BASE
- BOUNDARY OF AREA

SITE PLAN PLANEVIEW STREET NAMES: SIGNS


WAR HOUSING PROJECT
PROJECT NO. KAN. 14023-24
NATIONAL HOUSING AGENCY
JOHN B. BLANDY, CHIEF OF ADMINISTRATION
FEDERAL PUBLIC HOUSING AUTHORITY

Revised Oct 8, 1942
Plotted Nov 17, 1942
Revised Jan 18, 1943

SCALE: 1" = 200'

NORTH PORTION		SOUTH PORTION		TOTAL	
AREA NO.	NO.	AREA NO.	NO.	AREA NO.	NO.
N#1	1	N#1	1	N#1	1
N#2	2	N#2	2	N#2	2
N#3	3	N#3	3	N#3	3
N#4	4	N#4	4	N#4	4
N#5	5	N#5	5	N#5	5
N#6	6	N#6	6	N#6	6
N#7	7	N#7	7	N#7	7
N#8	8	N#8	8	N#8	8
N#9	9	N#9	9	N#9	9
N#10	10	N#10	10	N#10	10
N#11	11	N#11	11	N#11	11
N#12	12	N#12	12	N#12	12
N#13	13	N#13	13	N#13	13
N#14	14	N#14	14	N#14	14
N#15	15	N#15	15	N#15	15
TOTAL		TOTAL		TOTAL	
63		63		63	
76		76		76	
153		153		153	
330		330		330	
424		424		424	
72		72		72	
4		4		4	

BLDG TYPE	UNIT COMBINATION	NO.	NO.	NO.	NO.
h	1	2	50	13	5
h	2	2	60	12	7
l	3	3	38	7	4
l	4	3	40	28	9
q	5	1	82	71	15
b	6	2	157	173	330
c	7	3	107	105	212
d	8	2	16	54	70
e	9	2	29	64	93
f	10	0	0	0	0
GRAND TOTAL		15	581	153	330

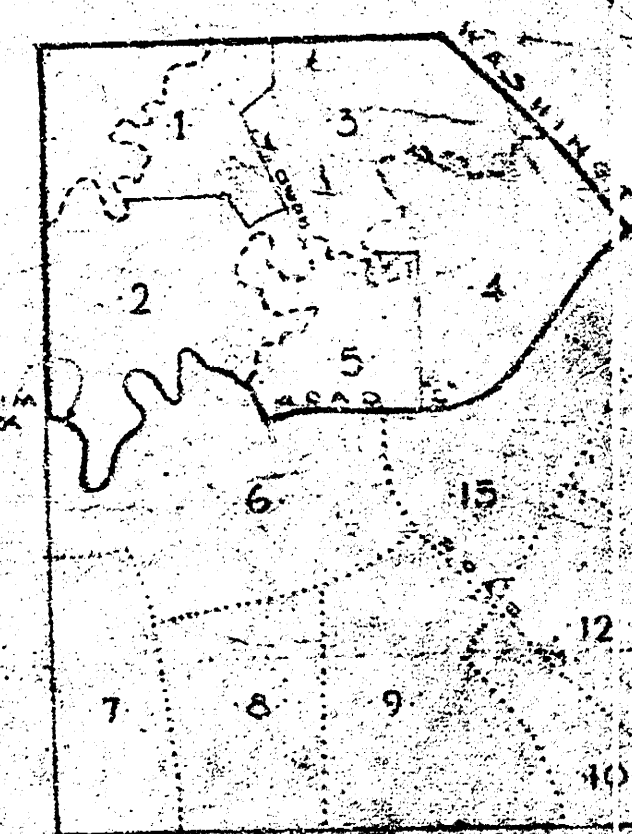






KAN. 14023 BUILDING TYPES (SOUTHERN MILLS, CO.)

PORTION	BUILDING TYPES										NO. OF UNITS	SQ. FT.
	h	r	l	a	b	c	d	e	f	g		
AREA 155												
N96	9	9	12	11	10	20	13	3	5	0	92	151
N97	12	18	6	6	20	31	23	9	5	0	126	220
N95	13	12	7	6	18	43	47	6	11	0	165	309
N99	16	21	13	17	34	61	24	4	8	0	196	341
SOUTH PORTION TOTAL	50	60	36	40	82	157	107	16	25	0	581	1021
NORTH PORTION TOTAL	13	16	36	28	71	173	105	54	64	4	564	1161
GRAND TOTAL	63	76	74	68	153	330	212	72	89	4	1145	2182

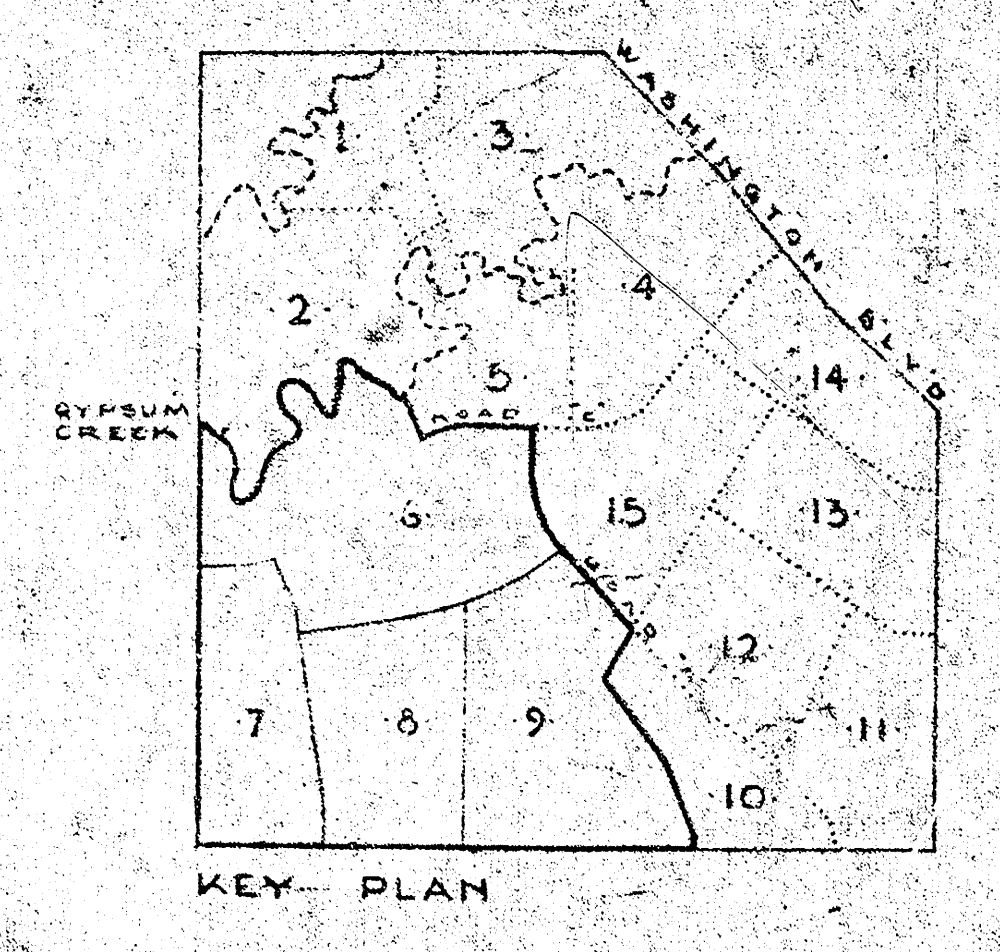

SITE PLAN

APPROVED: *[Signature]* POSTMASTER

2182 UNIT PROJECT SOUTH-HALF

WAR HOUSING PROJECT

PROJECT NO. KAN. 14023

NATIONAL HOUSING AGENCY

JOHN B. BLANDFORD, JR. ADMINISTRATOR

FEDERAL PUBLIC HOUSING AUTHORITY

HERBERT EMERICH - COMMISSIONER

DESIGNED BY: **EAST & MILLS & JOHN NOYES**

ASSOCIATED ARCHITECTS-ENGINEERS, ST. LOUIS, MO.

ASSOCIATES IN CHARGE:

FRANK L. LEE, JR. ROBERT L. LEE, JR. LOUISIANA

EDWIN A. ANDERSON, CHAS. E. L. PUGH, JR. MISSOURI

OVERSEER & INSPECTOR: **HERBERT EMERICH**

DATE: **10-1-41**

SP 743