PROPOSED 36" WEST SIDE SEWER

54"

54"

24"

60"

60"

10"

24"

42"

42"

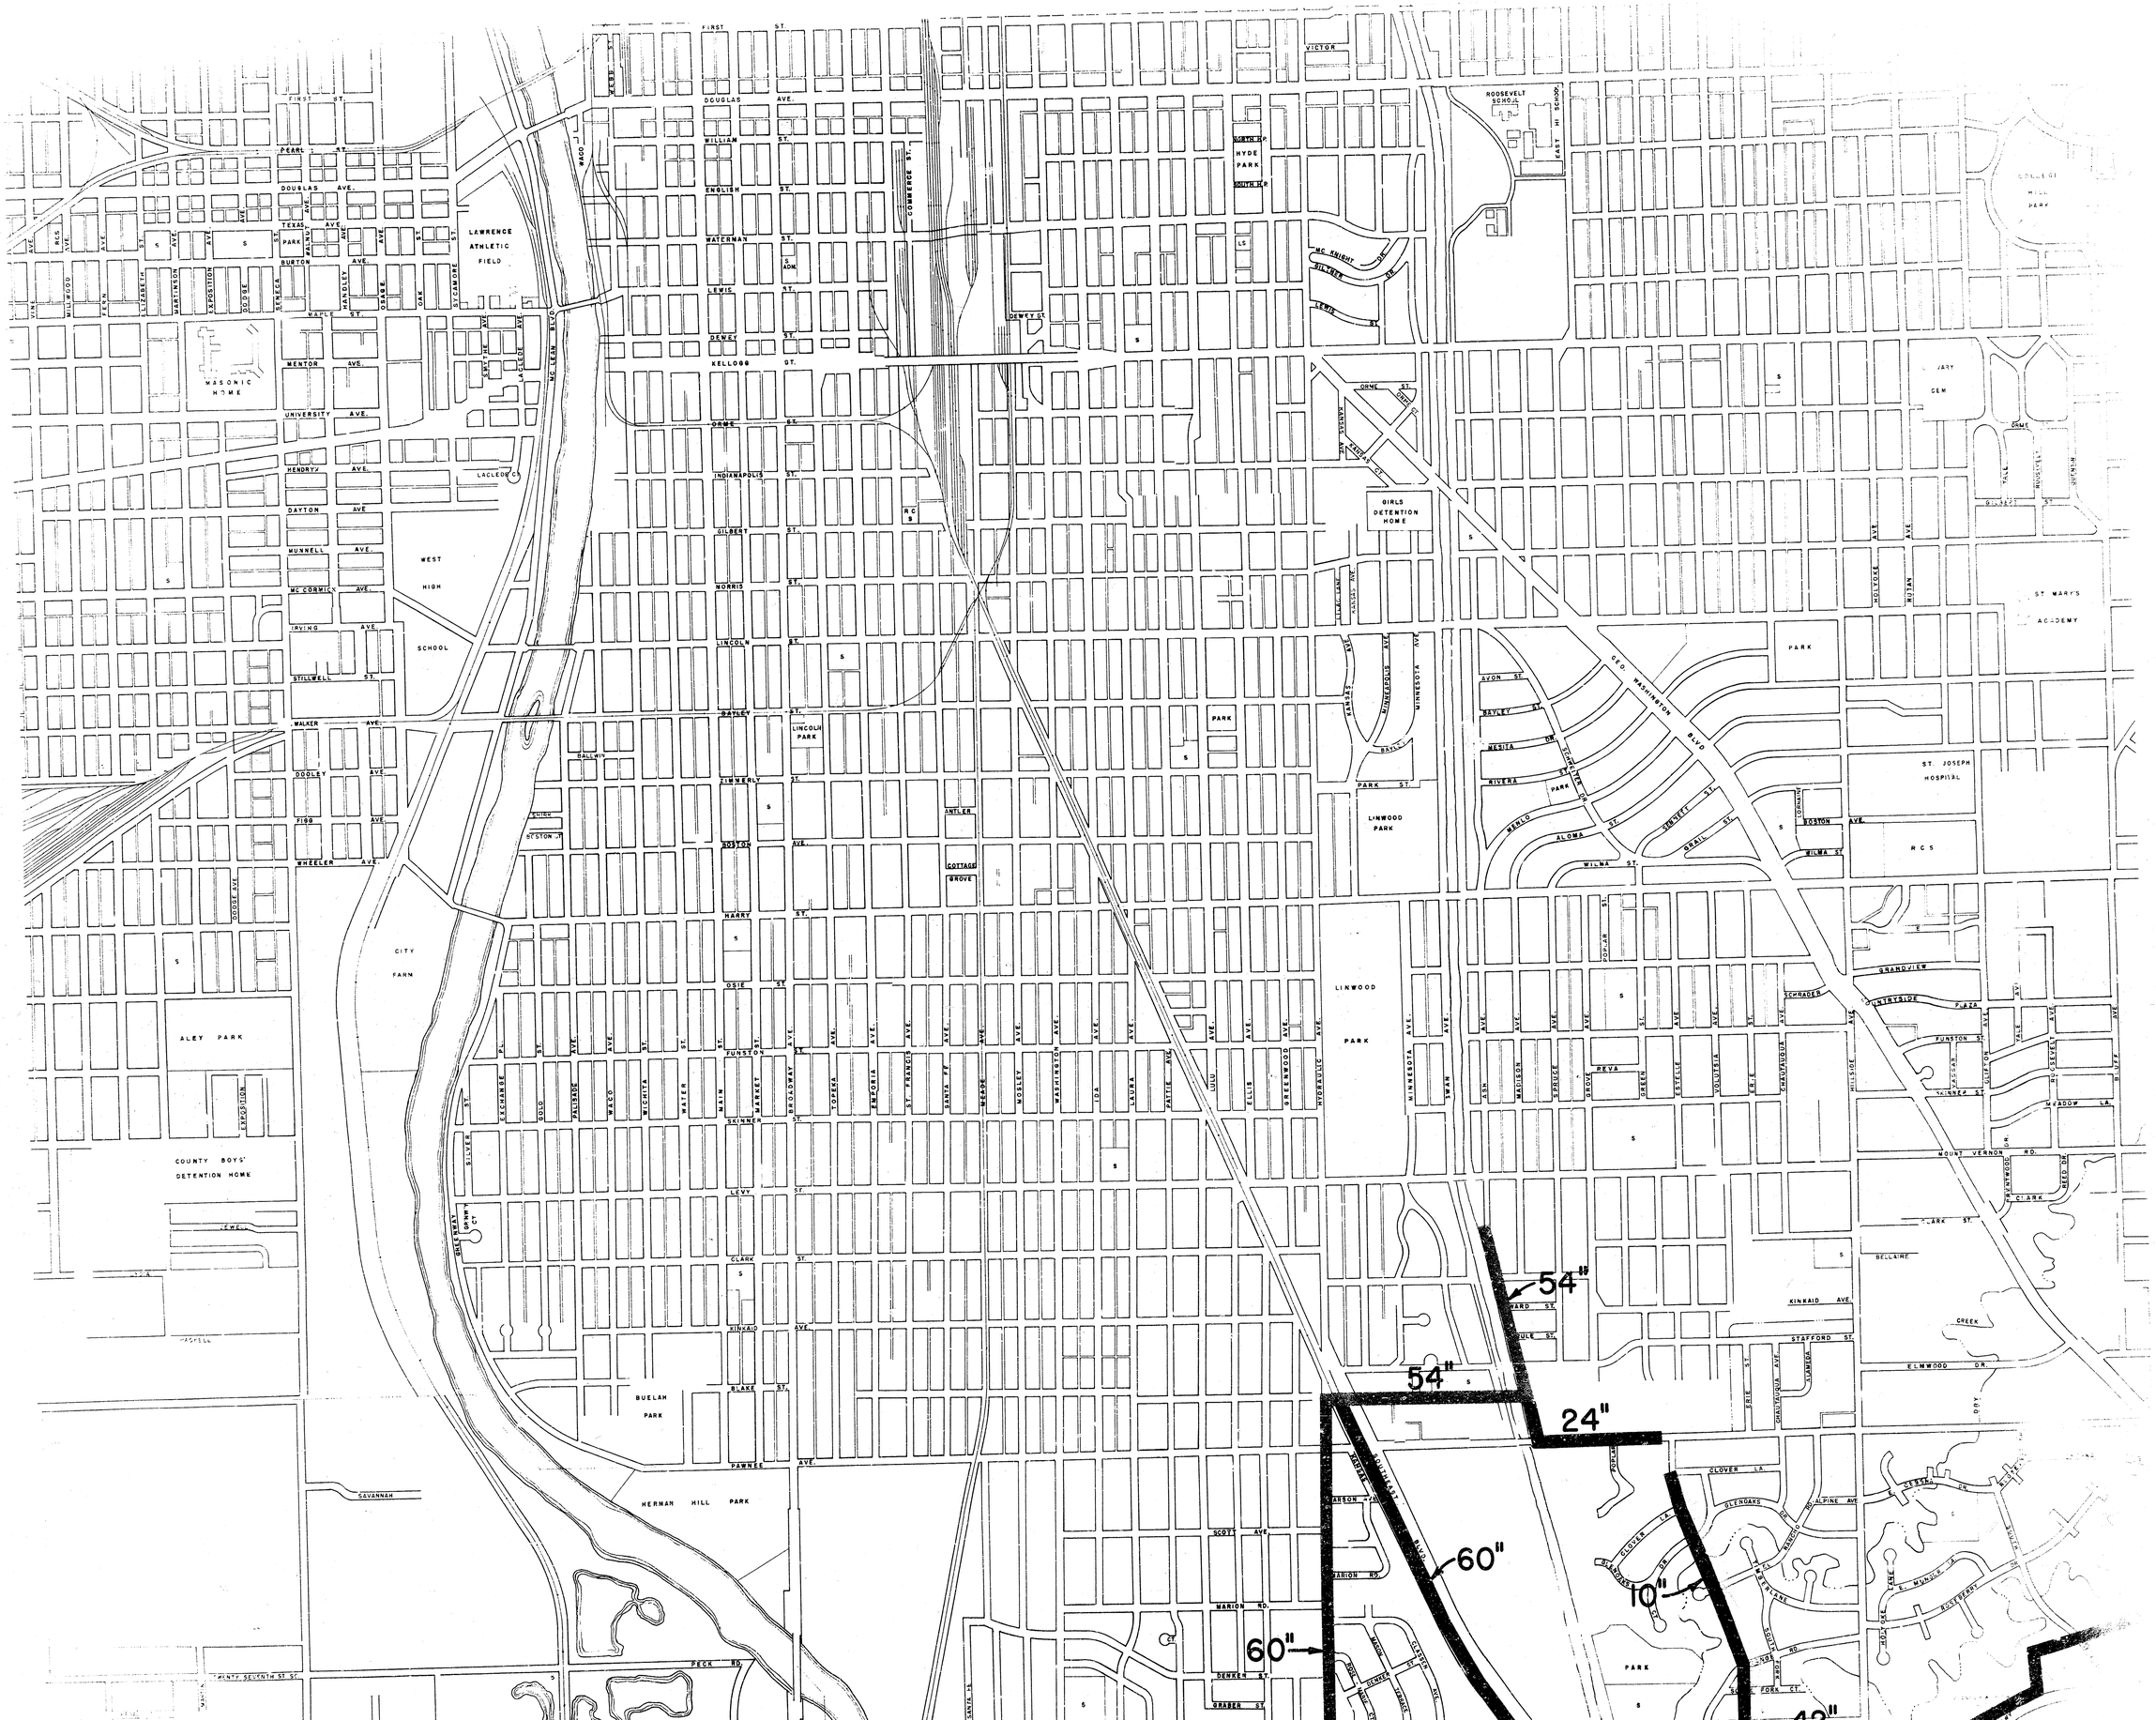
66"

YELLOW LINE — EXISTING TO BE ABANDONED IN FUTURE

GREEN LINE — EXISTING TO BE REPAIRED

ALL OTHER LINES — FUTURE

PLAN C


54"
54"
24"
60"
60"
10"
42"

PROPOSED 36" WEST SIDE SEWER

24"

54"

60"

48"

10"

15"

42"

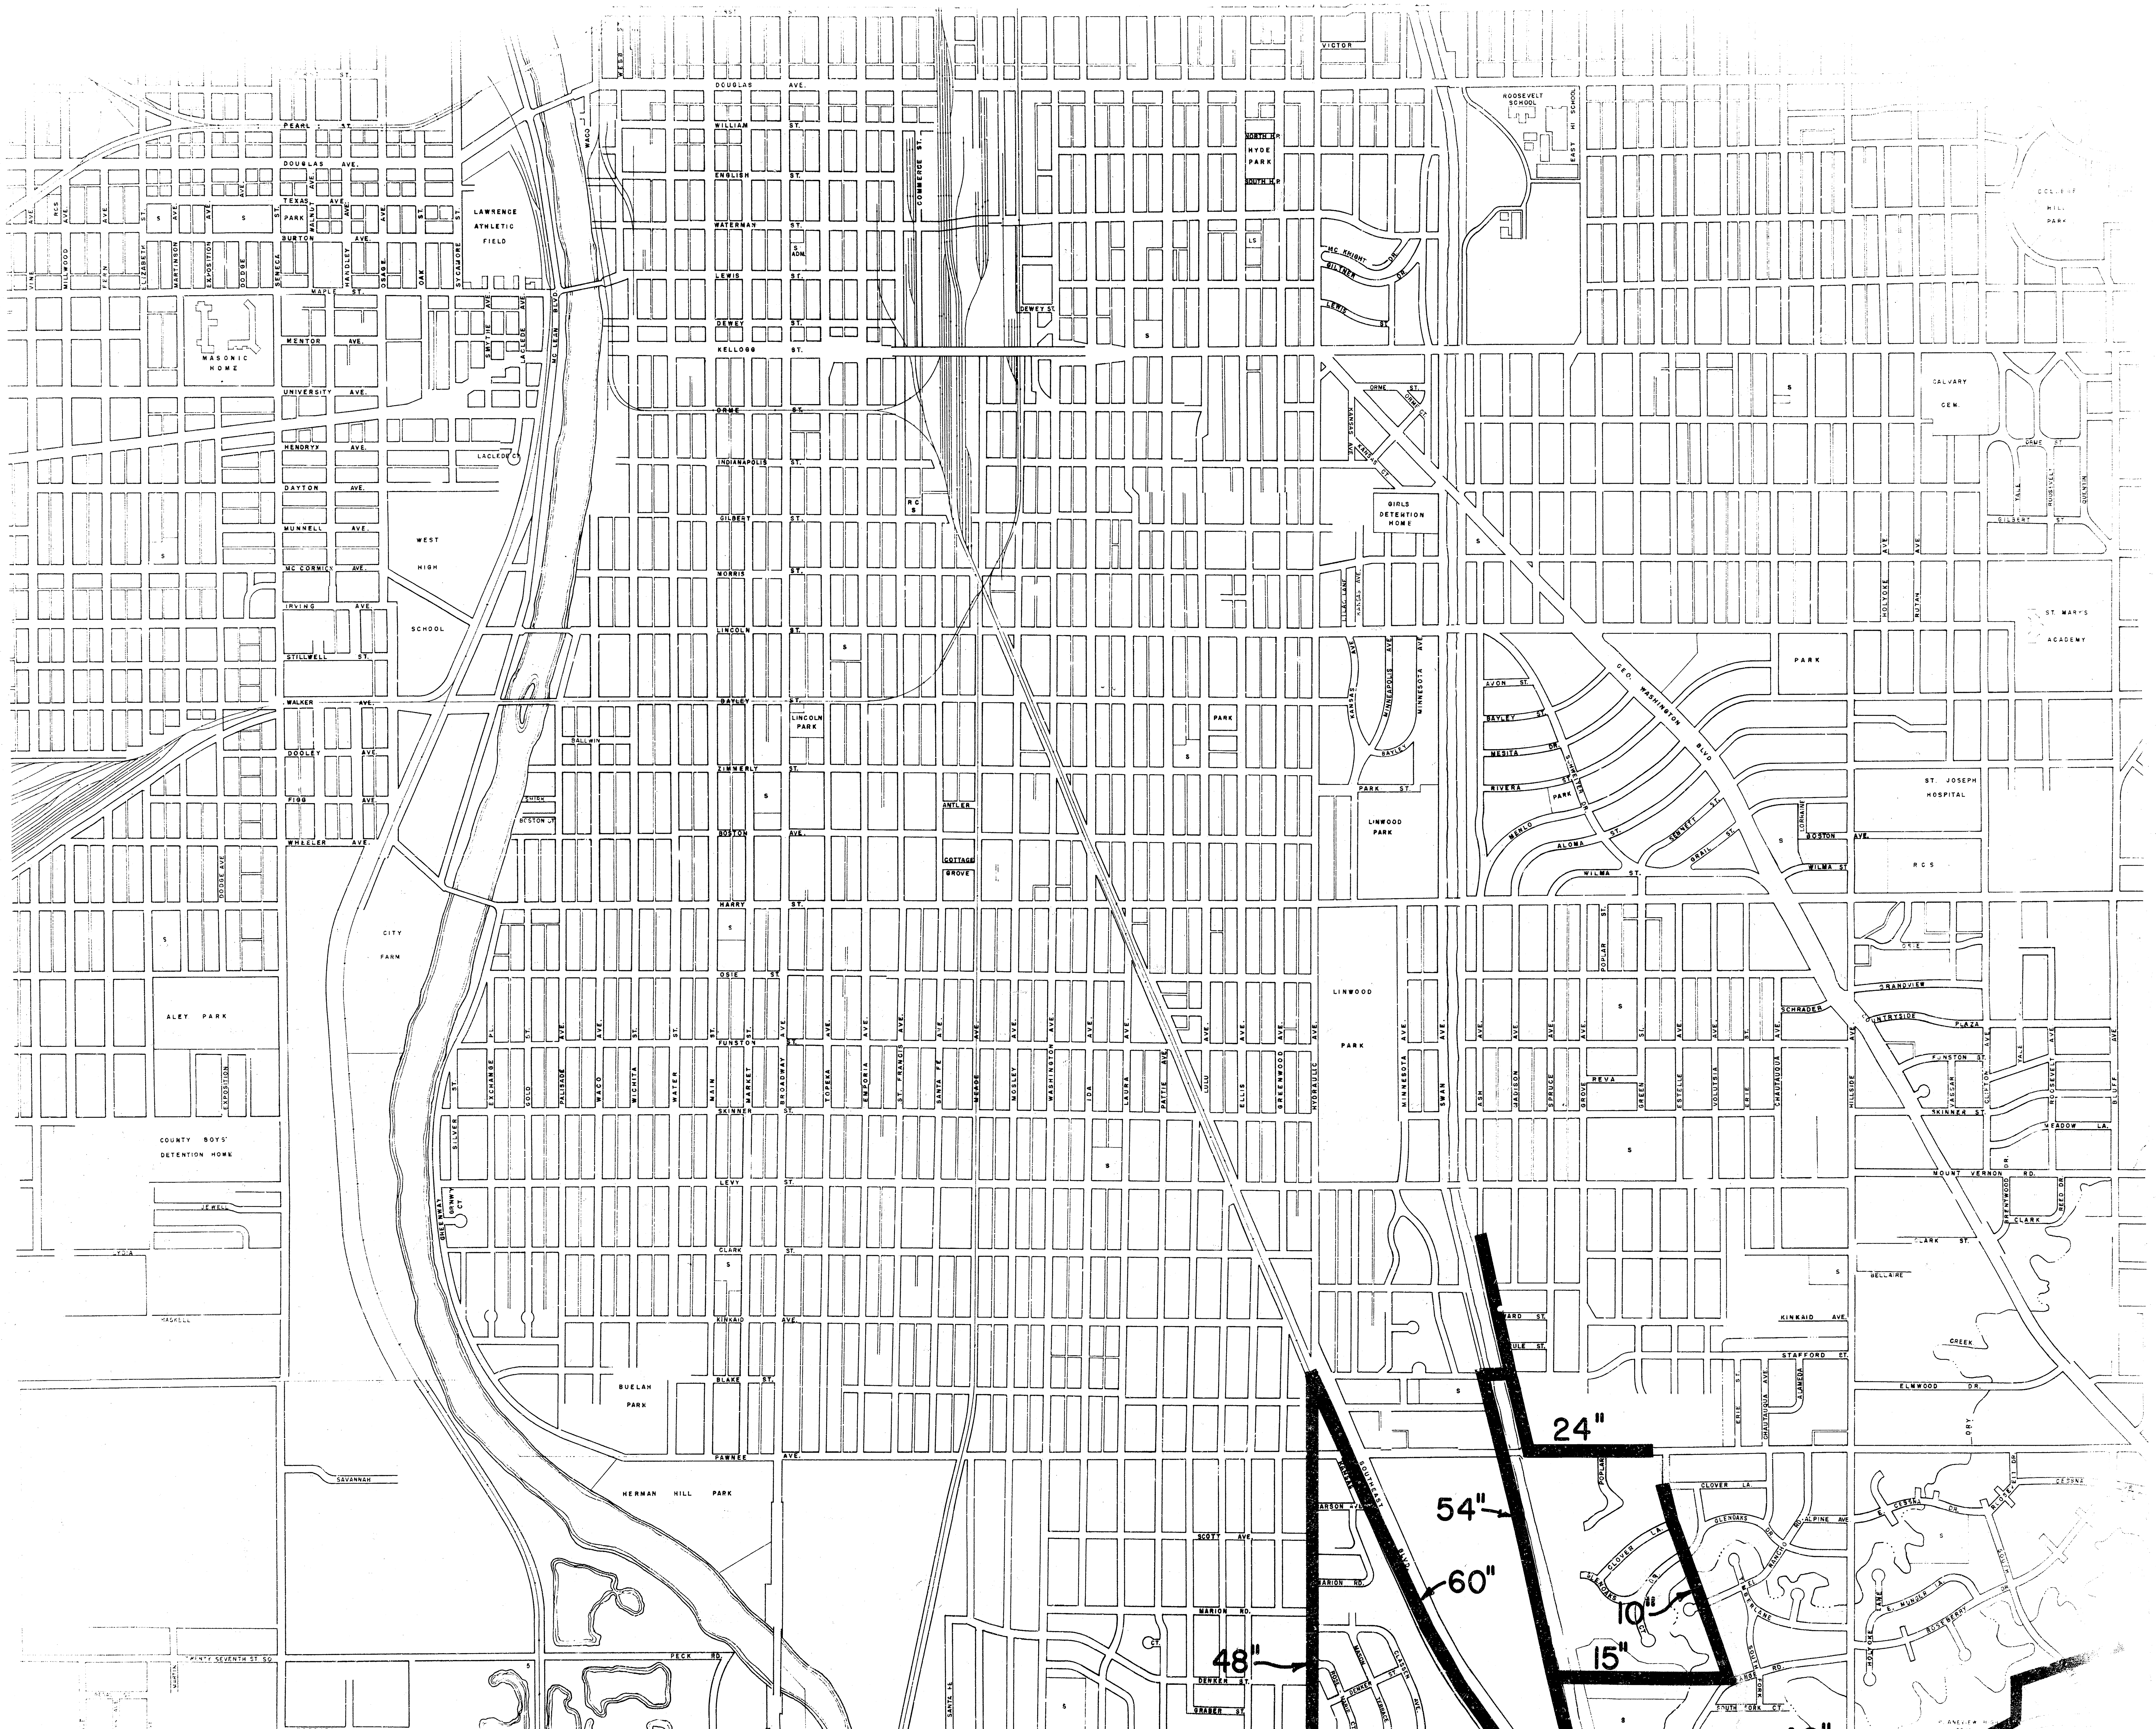
54"

YELLOW LINE — EXISTING TO BE ABANDONED IN THE FUTURE

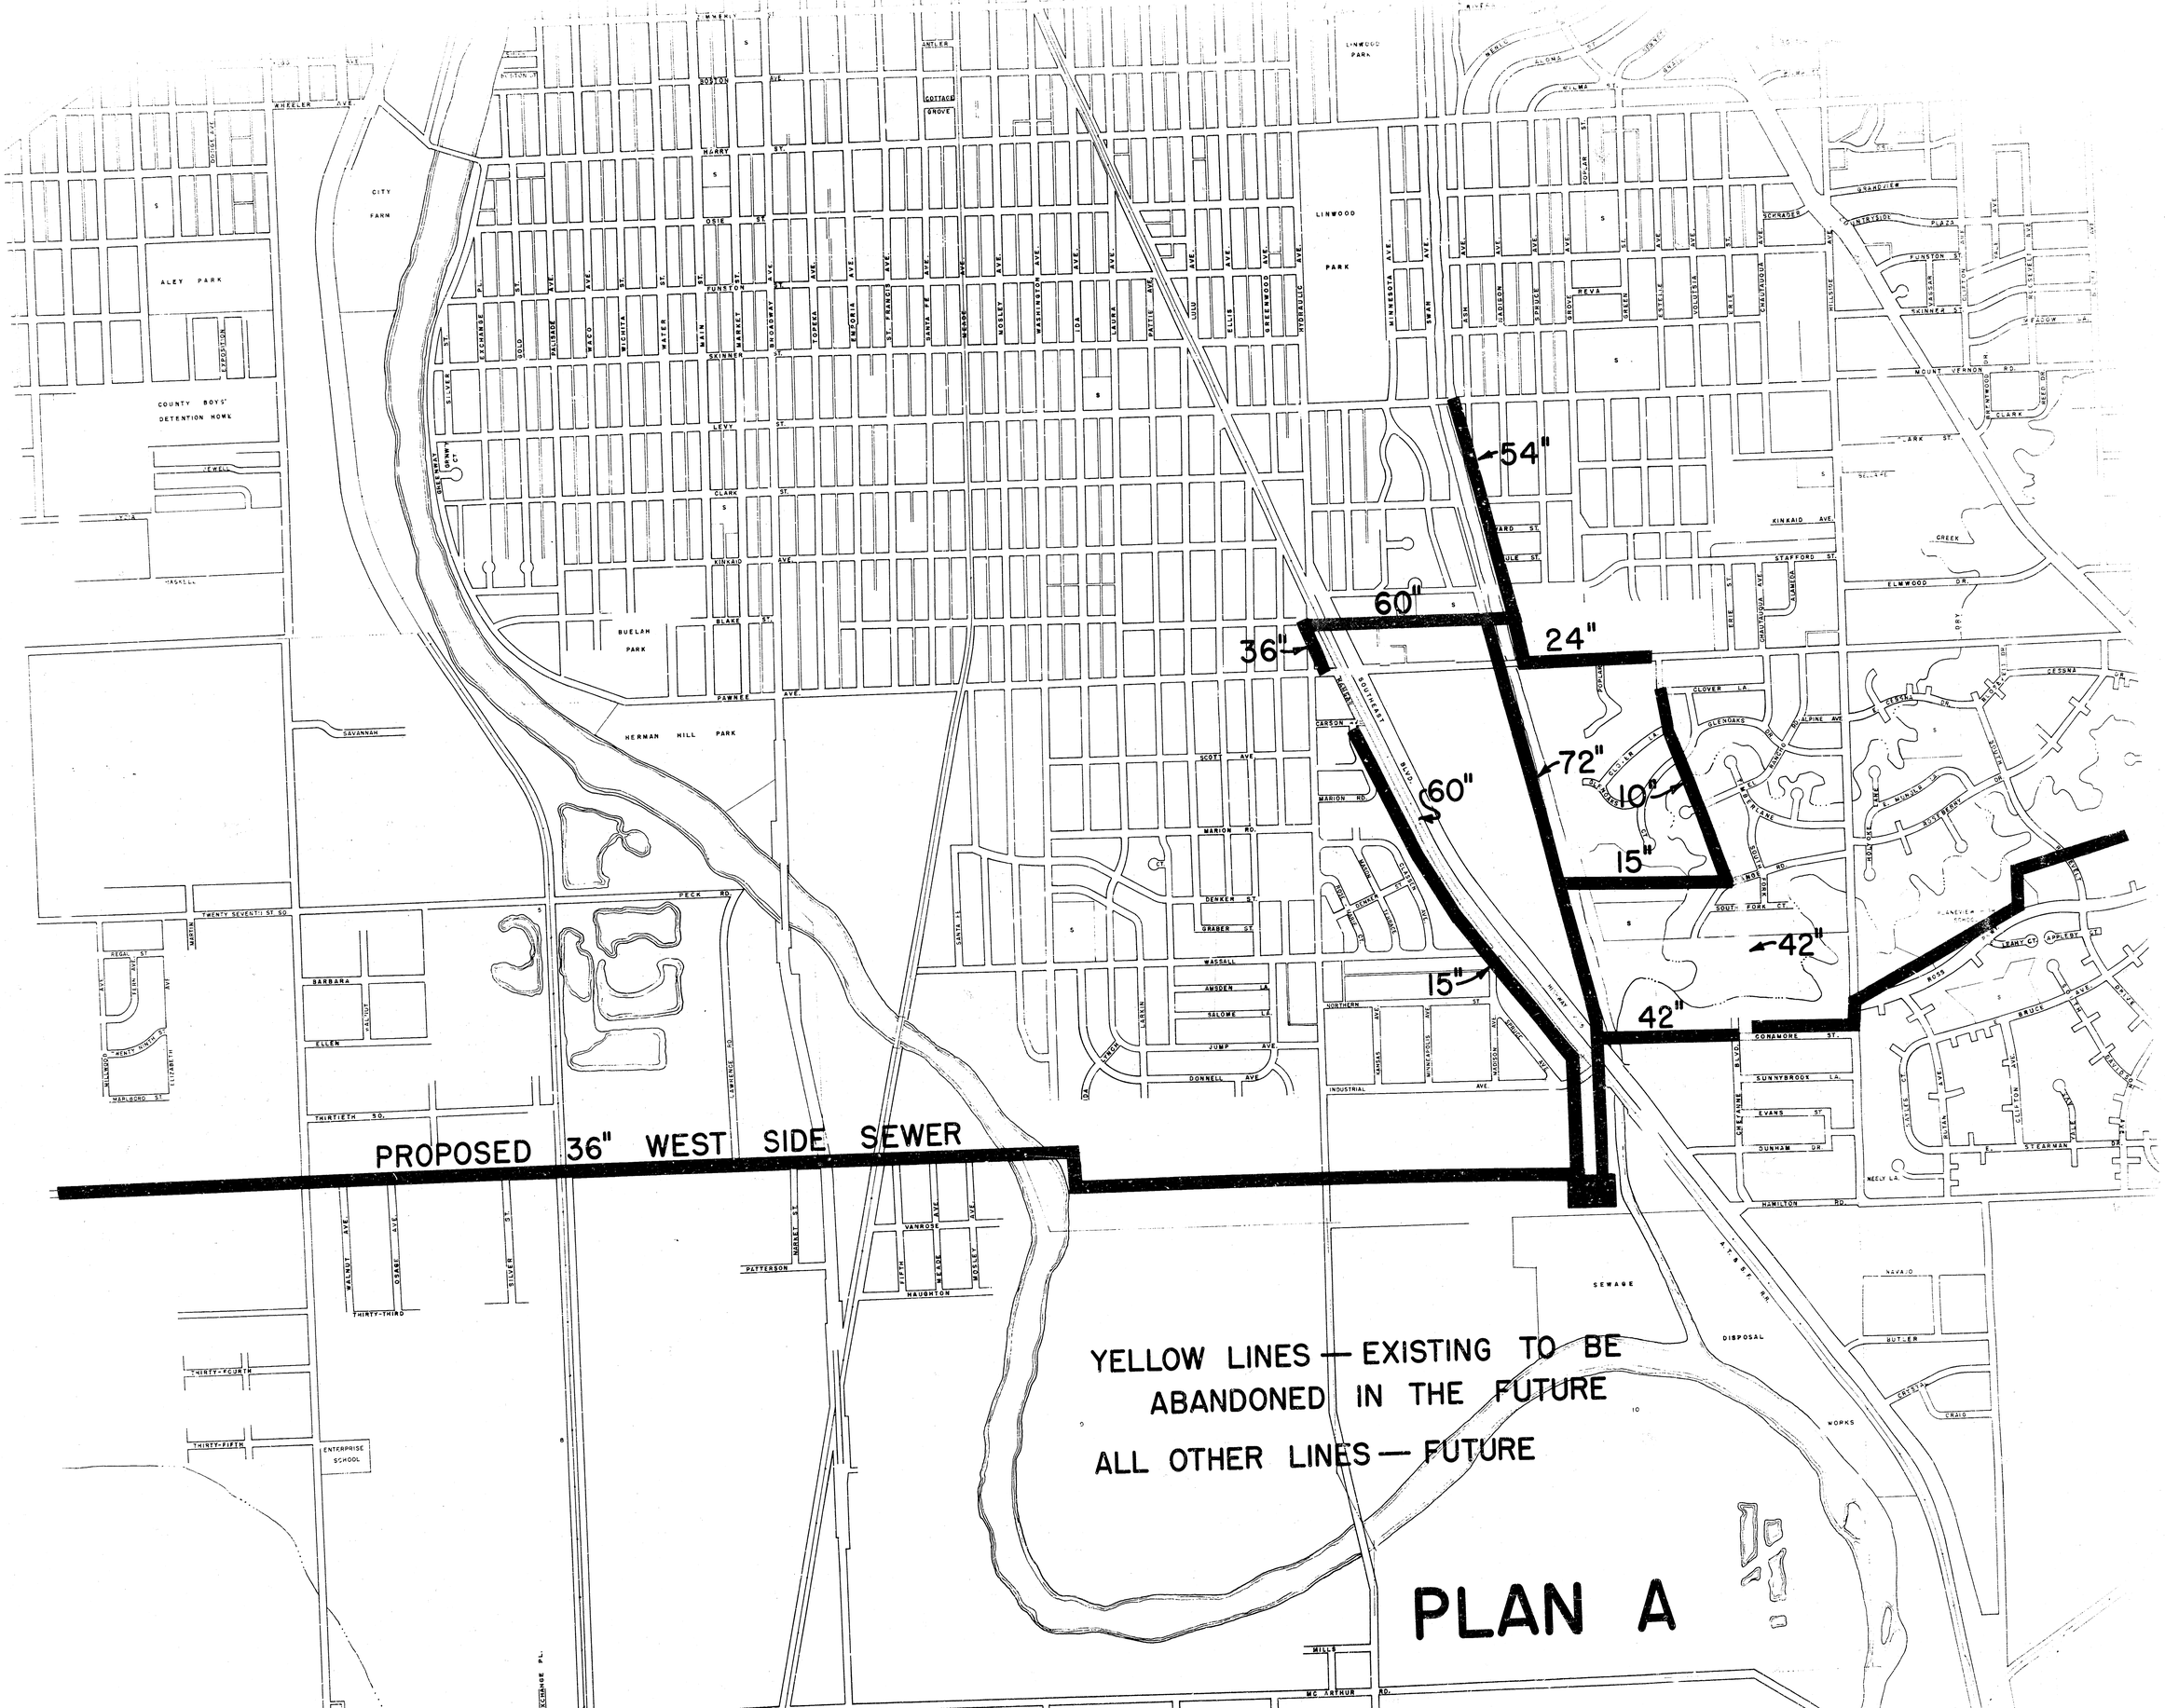
GREEN LINE — EXISTING TO BE REPAIRED

ALL OTHER LINES — FUTURE

PLAN B



VICTOR
DOUGLAS AVE.
PEARL ST.
WEBB
WACO
WILLIAM ST.
ENGLISH ST.
WATERMAN ST.
LEWIS ST.
DEWEY ST.
KELLOGG ST.
ORME ST.
INDIANAPOLIS ST.
GILBERT ST.
MORRIS ST.
LINCOLN ST.
BAYLEY ST.
ZIMMERLY ST.
BOSTON AVE.
HARRY ST.
OSIE ST.
FUNSTON ST.
SKINNER ST.
LEVY ST.
CLARK ST.
KINKAID AVE.
BLAKE ST.
PAWNEE AVE.
COMMERCE ST.
DEWEY ST.
S ADM.
R C S
LINCOLN PARK
ANTLER
COTTAGE GROVE
S
TEXAS AVE.
PARK
BURTON AVE.
MAPLE ST.
VINE
RCS
MILLWOOD
FERN
ELIZABETH
MARTINSON
EXPOSITION
DODGE
SENECA
WALNUT
HANDLEY
OSAGE
OAK
SYCAMORE
LAWRENCE ATHLETIC FIELD
SMYTHE
LACLEDE
MC LEAN BLVD.
MASONIC HOME
MENTOR AVE.
UNIVERSITY AVE.
HENDRYX AVE.
LACLEDE CT.
DAYTON AVE.
MUNNELL AVE.
MC CORMICK AVE.
IRVING AVE.
STILLWELL ST.
WALKER AVE.
DOOLEY AVE.
FIGG AVE.
WHEELER AVE.
WEST HIGH SCHOOL
DODGE AVE
BALLWIN
SHIRK
BOSTON ST.
CITY FARM
ALEY PARK
EXPOSITION
COUNTY BOYS' DETENTION HOME
JEWELL
LYDIA
HASKELL
SAVANNAH
TWENTY SEVENTH ST SO
MARTIN
SILVER ST.
GREENWAY
GR'NW'Y CT.
EXCHANGE PL.
GOLD ST.
PALISADE AVE.
WACO AVE.
WICHITA ST.
WATER ST.
MAIN ST.
MARKET ST.
BROADWAY
TOPEKA AVE.
EMPORIA AVE.
ST. FRANCIS AVE.
SANTA FE AVE.
MEADE AVE.
MOSLEY AVE.
WASHINGTON AVE.
IDA AVE.
LAURA AVE.
PATTIE AVE.
LULU AVE.
ELLIS AVE.
GREENWOOD AVE.
HYDRAULIC AVE.
MINNESOTA AVE.
SWAN AVE.
BUELAH PARK
HERMAN HILL PARK
PECK RD.
SANTA FE
SCOTT AVE.
MARION RD.
CT.
DENKER ST.
GRABER ST.
48"
KANSAS
SOUTHEAST BLVD.
MARSON AVE.
MARION RD.
ROSE
MASON
CLASSEN AVE.
DENKER ST.
MARIE CT.
TERRACE
54"
60"
24"
10"
15"
NORTH H.P.
HYDE PARK
SOUTH H.P.
LS
MC KNIGHT DR.
GILTNER DR.
LEWIS ST.
ORME ST.
ORME CT.
KANSAS AVE.
KANSAS CT.
GIRLS DETENTION HOME
LILAC LANE
KANSAS AVE.
KANSAS AVE.
MINNEAPOLIS AVE.
MINNESOTA AVE.
BAYLEY
PARK
PARK ST.
LINWOOD PARK
LINWOOD PARK
ROOSEVELT SCHOOL
EAST HI SCHOOL
COLLEGE HILL PARK
CALVARY CEM.
ORME ST.
YALE
ROOSEVELT
QUENTIN
GILBERT ST.
HOLYOKE AVE.
RUTAN AVE.
ST. MARY'S ACADEMY
PARK
GEO. WASHINGTON BLVD
AVON ST.
BAYLEY ST.
MESITA DR.
RIVERA ST.
SCHWEITER DR.
PARK
MENLO
ALOMA ST.
SENNETT ST.
GRAIL ST.
WILMA ST.
LORRAINE
BOSTON AVE.
WILMA ST
ST. JOSEPH HOSPITAL
RCS
POPLAR ST.
ASH AVE.
MADISON AVE.
SPRUCE AVE.
GROVE AVE.
REVA
GREEN ST.
ESTELLE AVE.
VOLUTSIA AVE.
ERIE ST.
CHAUTAUQUA AVE.
SCHRADER
OSIE
GRANDVIEW
COUNTRYSIDE PLAZA
HILLSIDE AVE.
FUNSTON ST.
VASSAR
CLIFTON AVE.
YALE
ROOSEVELT AVE.
BLUFF AVE.
SKINNER ST.
MEADOW LA.
MOUNT VERNON RD.
BRENTWOOD DR.
REED DR.
CLARK
CLARK ST.
BELLAIRE
KINKAID AVE.
CREEK
WARD ST.
YULE ST.
STAFFORD ST.
ALAMEDA
ERIE ST.
CHAUTAUQUA AVE.
ELMWOOD DR.
DRY
POPLAR
CLOVER LA.
GLENOAKS DR.
RANCHO RD.
ALPINE AVE.
CLOVER LA.
GLENOAKS DR.
CT
TIMBERLANE
SOUTH FORK
SOUTH FORK CT.
RANGE RD.
E. CESSNA DR.
CESSNA
ROOSEVELT DR.
HOLYOKE LANE
E. MUNGER LA.
ROSEBERRY
SOUTH


54"
60"
36"
24"
72"
10"
60"
15"
42"
15"
42"
PROPOSED 36" WEST SIDE SEWER
YELLOW LINES — EXISTING TO BE ABANDONED IN THE FUTURE
ALL OTHER LINES — FUTURE
PLAN A
WHEELER AVE.
ALEY PARK
COUNTY BOYS' DETENTION HOME
CITY FARM
HASKELL
BUELAH PARK
HERMAN HILL PARK
SAVANNAH
PECK RD.
TWENTY SEVENTH ST. SO.
BARBARA
ELLEN
THIRTIETH SO.
THIRTY-THIRD
THIRTY-FOURTH
THIRTY-FIFTH
ENTERPRISE SCHOOL
LINWOOD PARK
LINWOOD PARK
BOSTON AVE.
HARRY ST.
DORIS ST.
FUNSTON ST.
SKINNER ST.
LEVY ST.
CLARK ST.
KINKAID AVE.
BLAKE ST.
PAWNEE AVE.
SCOT AVE.
MARION RD.
DENKER ST.
GRABER ST.
WASSALL
AMSDEN LA.
SALOME LA.
JUMP AVE.
DONNELL AVE.
NORTHERN AVE.
INDUSTRIAL AVE.
MILLS
MC ARTHUR RD.
SEWAGE DISPOSAL WORKS
MOUNT VERNON RD.
CLARK ST.
KINKAID AVE.
STAFFORD ST.
ELMWOOD DR.
CLOVER LA.
GLENOAKS DR.
ALPINE AVE.
CESSNA DR.
CESSNA PL.
WEST LANE
SOUTH RD.
SOUTH FORK CT.
RAVENSWOOD RD.
ROSEMONT
ROSS
BRUCE
CONAMORE ST.
SUNNYBROOK LA.
EVANS ST.
DUNHAM DR.
HAMILTON RD.
NEELY LA.
ST. EARMAN
NAVAJO
BUTLER
CRAIG
CRESTA
MEADOWVIEW
COUNTRYSIDE PLAZA
SKINNER PL.
MOUNT VERNON PL.
CLARK PL.
ELMWOOD PL.
CLOVER PL.
CESSNA PL.
SOUTH FORK PL.
ROSS PL.
BRUCE PL.
CONAMORE PL.
SUNNYBROOK PL.
EVANS PL.
DUNHAM PL.
NEELY PL.
ST. EARMAN PL.
NAVAJO PL.
BUTLER PL.
CRAIG PL.
CRESTA PL.
MEADOWVIEW PL.
COUNTRYSIDE PLAZA PL.
REVA
SCHNEE
SCHNEE PL.
SCHNEE AVE.
SCHNEE ST.
SCHNEE LA.
SCHNEE BLVD.
SCHNEE CT.
SCHNEE TER.
SCHNEE WAY
SCHNEE CIR.
SCHNEE PARK
SCHNEE PLAZA
SCHNEE SQUARE
SCHNEE GARDEN
SCHNEE GROVE
SCHNEE HILL
SCHNEE VALLEY
SCHNEE RIDGE
SCHNEE CREEK
SCHNEE LAKE
SCHNEE POND
SCHNEE RIVER
SCHNEE STREAM
SCHNEE BROOK
SCHNEE FALLS
SCHNEE MOUNTAIN
SCHNEE HILLS
SCHNEE VALLEY
SCHNEE RIDGE
SCHNEE CREEK
SCHNEE LAKE
SCHNEE POND
SCHNEE RIVER
SCHNEE STREAM
SCHNEE BROOK
SCHNEE FALLS
SCHNEE MOUNTAIN
SCHNEE HILLS


54"
60"
36"
24"
72"
60"
10"
15"
LAWRENCE ATHLETIC FIELD
MASONIC HOME
WEST HIGH SCHOOL
CITY FARM
ALEY PARK
COUNTY BOYS' DETENTION HOME
BUELAH PARK
HERMAN HILL PARK
LINCOLN PARK
LINWOOD PARK
HYDE PARK
ROOSEVELT SCHOOL
EAST HI SCHOOL
GIRLS DETENTION HOME
ST. JOSEPH HOSPITAL
ST. MARY'S ACADEMY
COMMERCE ST.
MC KENNEY DR.
MC KENNEY LA.
WILLARD DR.
LEWIS ST.
DEWEY ST.
FIRST ST.
PEARL ST.
DOUGLAS AVE.
WILLIAM ST.
ENGLISH ST.
WATERMAN ST.
LEWIS ST.
DEWEY ST.
KELLOGG ST.
ORME ST.
INDIANAPOLIS ST.
GILBERT ST.
MORRIS ST.
LINCOLN ST.
BAYLEY ST.
ZIMMERLY ST.
BOSTON AVE.
HARRY ST.
OSIE ST.
FUNSTON ST.
SKINNER ST.
LEVY ST.
CLARK ST.
KINKAID AVE.
BLAKE ST.
PAWNEE AVE.
SCOTT AVE.
MARION RD.
DENKER ST.
GRABER ST.
PECK RD.
TWENTY SEVENTH ST SO.
WHEELER AVE.
DOUGLAS AVE.
TEXAS AVE.
BURTON AVE.
HANDLEY AVE.
MAPLE ST.
MENTOR AVE.
UNIVERSITY AVE.
HENDRYX AVE.
DAYTON AVE.
MUNNELL AVE.
MC CORMICK AVE.
IRVING AVE.
STILLWELL ST.
WALKER AVE.
DOOLEY AVE.
FIGG AVE.
WHEELER AVE.
LACLEDE CK.
MC KEAN BLVD.
ANTLER
COTTAGE GROVE
AVON ST.
BAYLEY ST.
MESITA DR.
RIVERA ST.
MERLO
ALOMA
WILW. ST.
GEO. WASHINGTON BLVD.
BOSTON AVE.
WILMA ST.
OSIE
GRANDVIEW
COUNTRYSIDE PLAZA
FUNSTON ST.
SKINNER ST.
MEADOW LA.
MOUNT VERNON RD.
CLARK ST.
BELLAIRE
KINKAID AVE.
STAFFORD ST.
ELMWOOD DR.
GREEN
CLOVER LA.
GLENOAKS
ALPINE AVE
REVA
SCHRADER
MINNESOTA AVE.
MADISON AVE.
BRUCE
GREGORY
COLUMBIA
ERIE
ASH
SPEER
ESSEX
HILLSIDE
FAIRMOUNT
CLIFTON
CHEROKEE
CHESNA
CHESNA CK.
ORME ST.
GILBERT ST.
RUTAN
KOSTER AVE.
MOUNTVALE
SEVENTH
PARK
PARK ST.
BAYLEY
LINCOLN AVE.
MINNESOTA AVE.
KANSAS AVE.
KANSAS EXPY
SOUTHEAST BLVD.
CARSON RD.
SCOTT AVE.
MARION RD.
DENKER ST.
GRABER ST.
PECK RD.
TWENTY SEVENTH ST SO.
SAVANNAH
HASKELL
JEWELL
EXPOSITION
SILVER
SHERMAN
SANTA FE
TOPEKA
EMPORIA
ST. FRANCIS
BROADWAY
MARKET
MAIN
WATER
WICHITA
WACO
COLORADO
GOLD
EXCHANGE
ELIZABETH
HARTFORD
SYCAMORE
OAK
OSAGE
ELLIS
GREENWOOD
HYDRAULIC
WOODLAND
LAURA
JOA
WASHINGTON
WORLEY
OREGON
SANTA FE
FRANCIS
EMPORIA
TOPEKA
BROADWAY
MARKET
MAIN
WATER
WICHITA
WACO
COLORADO
GOLD
EXCHANGE
SILVER
SHERMAN
EXPOSITION
JEWELL
HASKELL
SAVANNAH
PECK RD.
TWENTY SEVENTH ST SO.
WHEELER AVE.
DOUGLAS AVE.
MAPLE ST.
MENTOR AVE.
UNIVERSITY AVE.
HENDRYX AVE.
DAYTON AVE.
MUNNELL AVE.
MC CORMICK AVE.
IRVING AVE.
STILLWELL ST.
WALKER AVE.
DOOLEY AVE.
FIGG AVE.
WHEELER AVE.
LACLEDE CK.
MC KEAN BLVD.
ANTLER
COTTAGE GROVE
HARRY ST.
OSIE ST.
FUNSTON ST.
SKINNER ST.
LEVY ST.
CLARK ST.
KINKAID AVE.
BLAKE ST.
PAWNEE AVE.
SCOTT AVE.
MARION RD.
DENKER ST.
GRABER ST.
PECK RD.
TWENTY SEVENTH ST SO.
WHEELER AVE.