


CITY OF WICHITA
WATER DEPARTMENT
DESIGN & PLANNING DIVISION
PLAN OF
WATER MAIN CONSTRUCTION

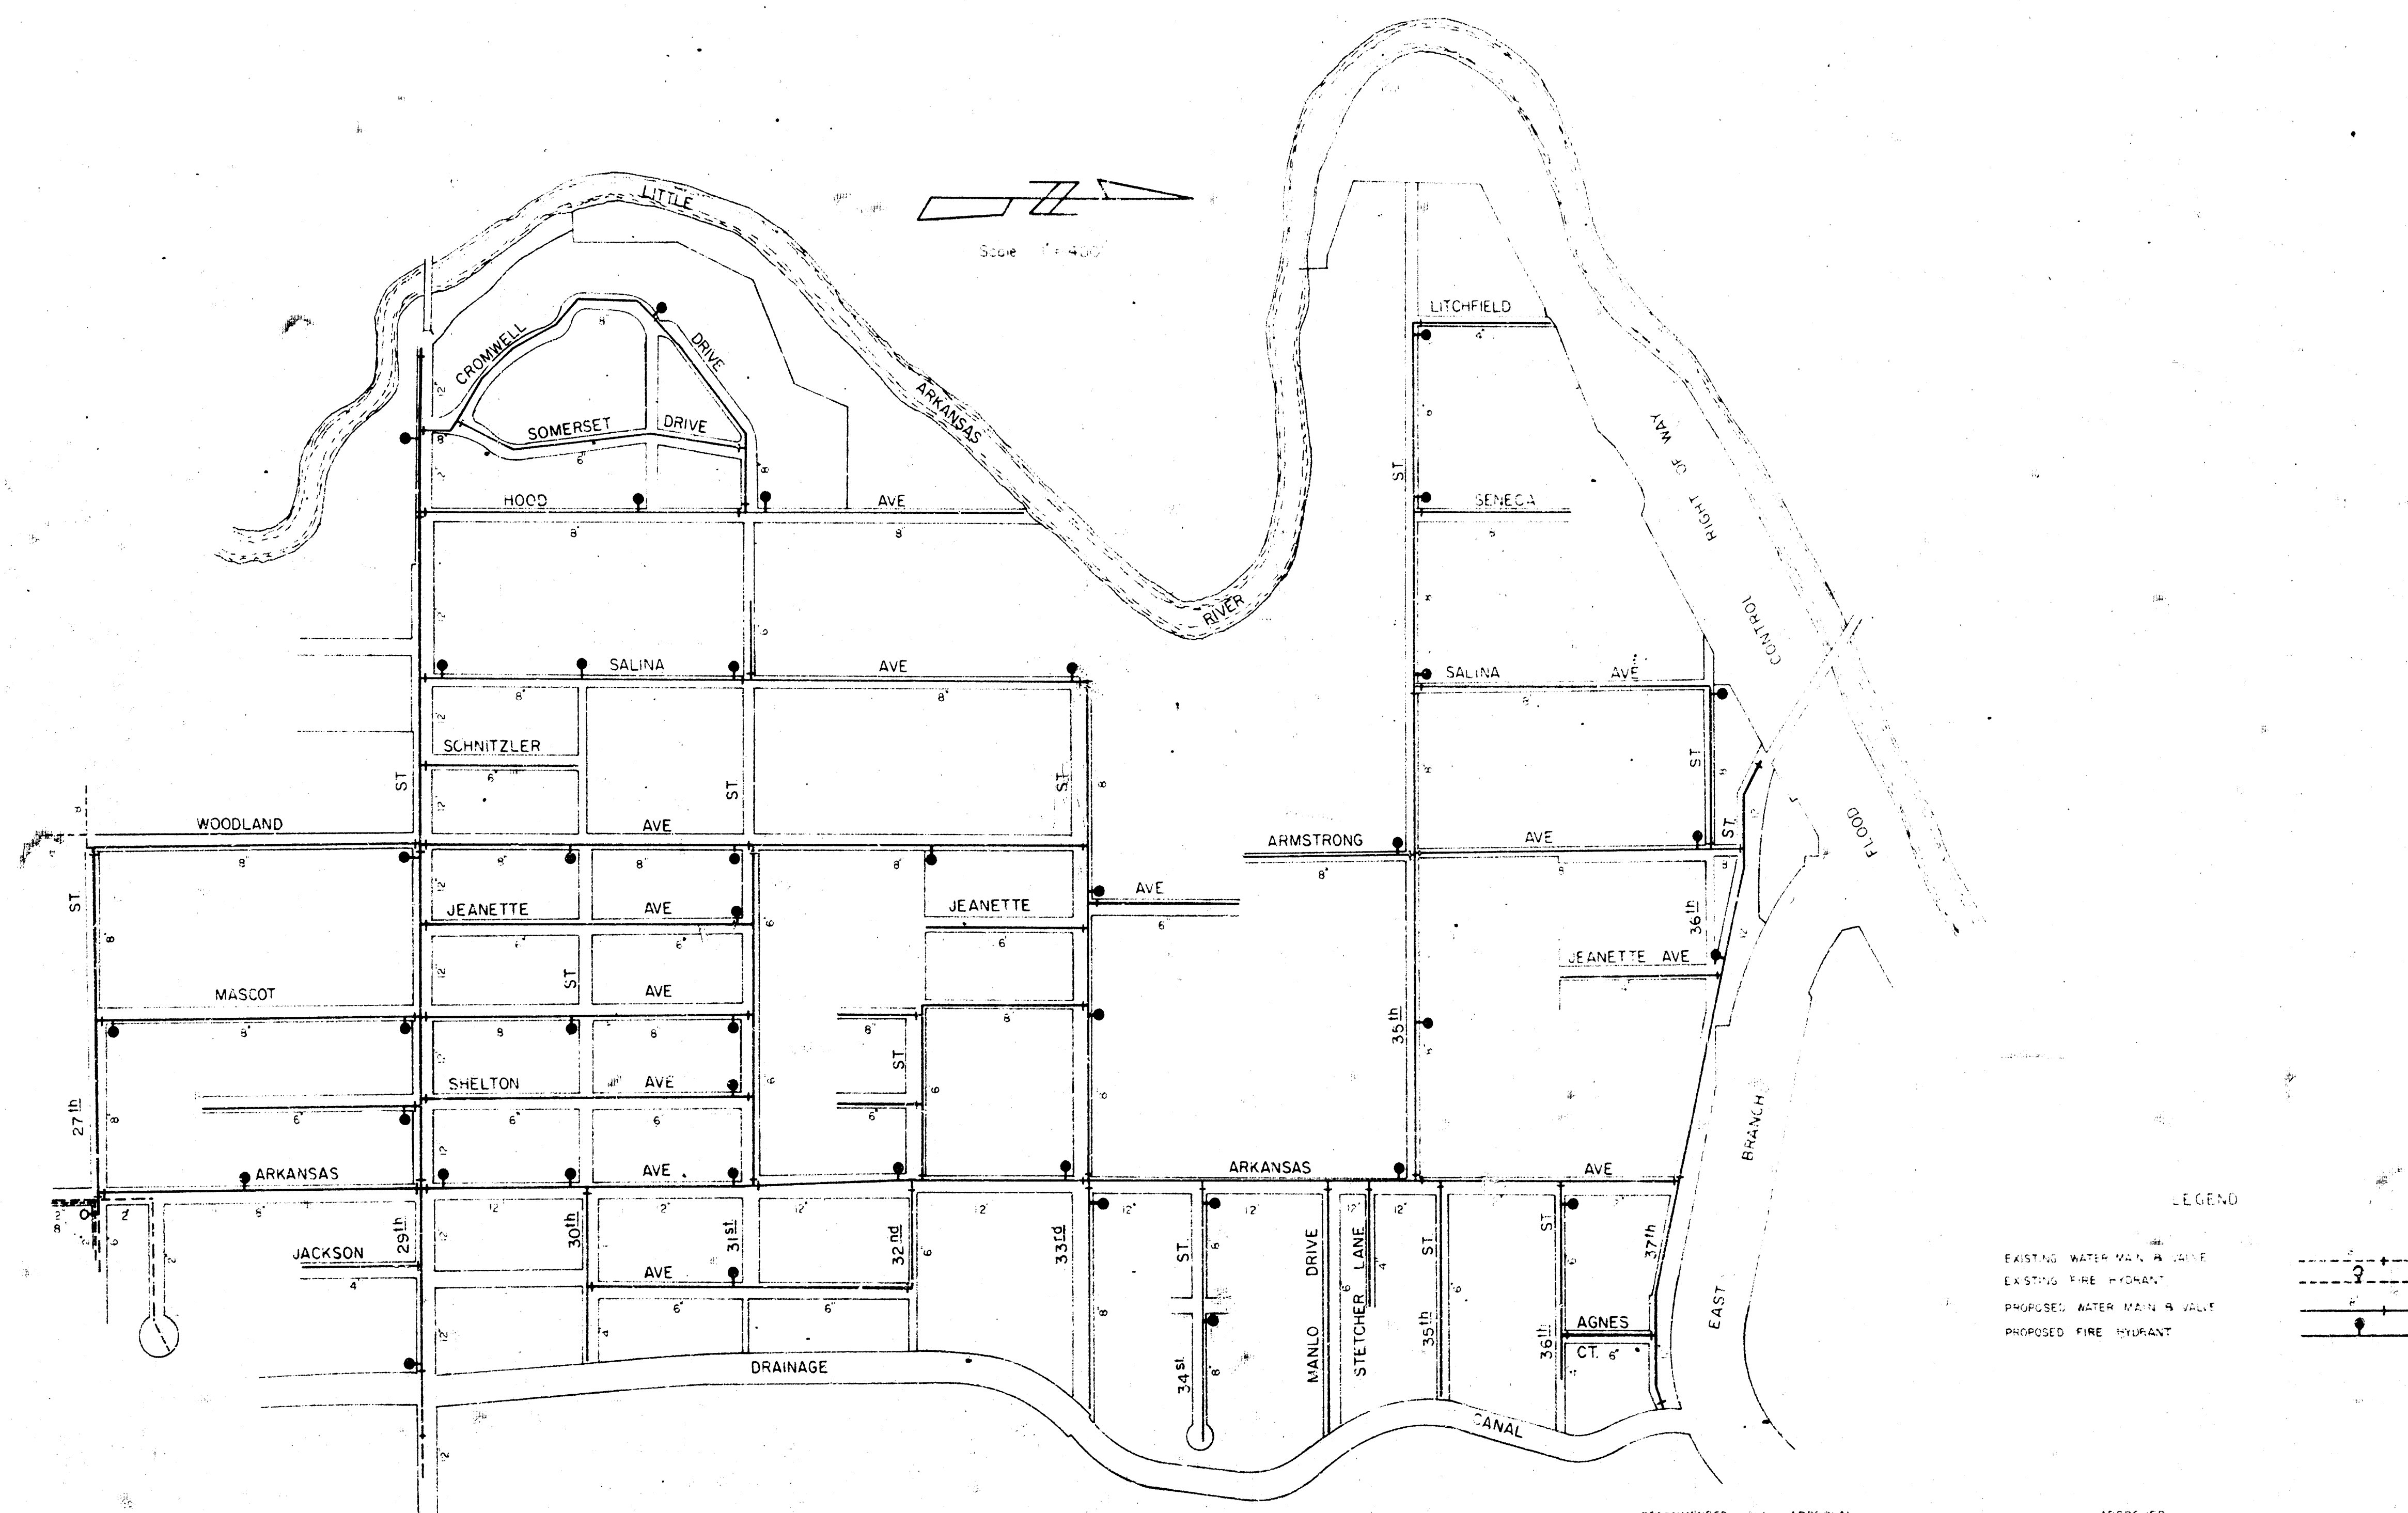

RECOMMENDED FOR APPROVAL


Bert H. Cotton


Supt. of Design & Planning

APPROVED


John J. Smith


City Engineer

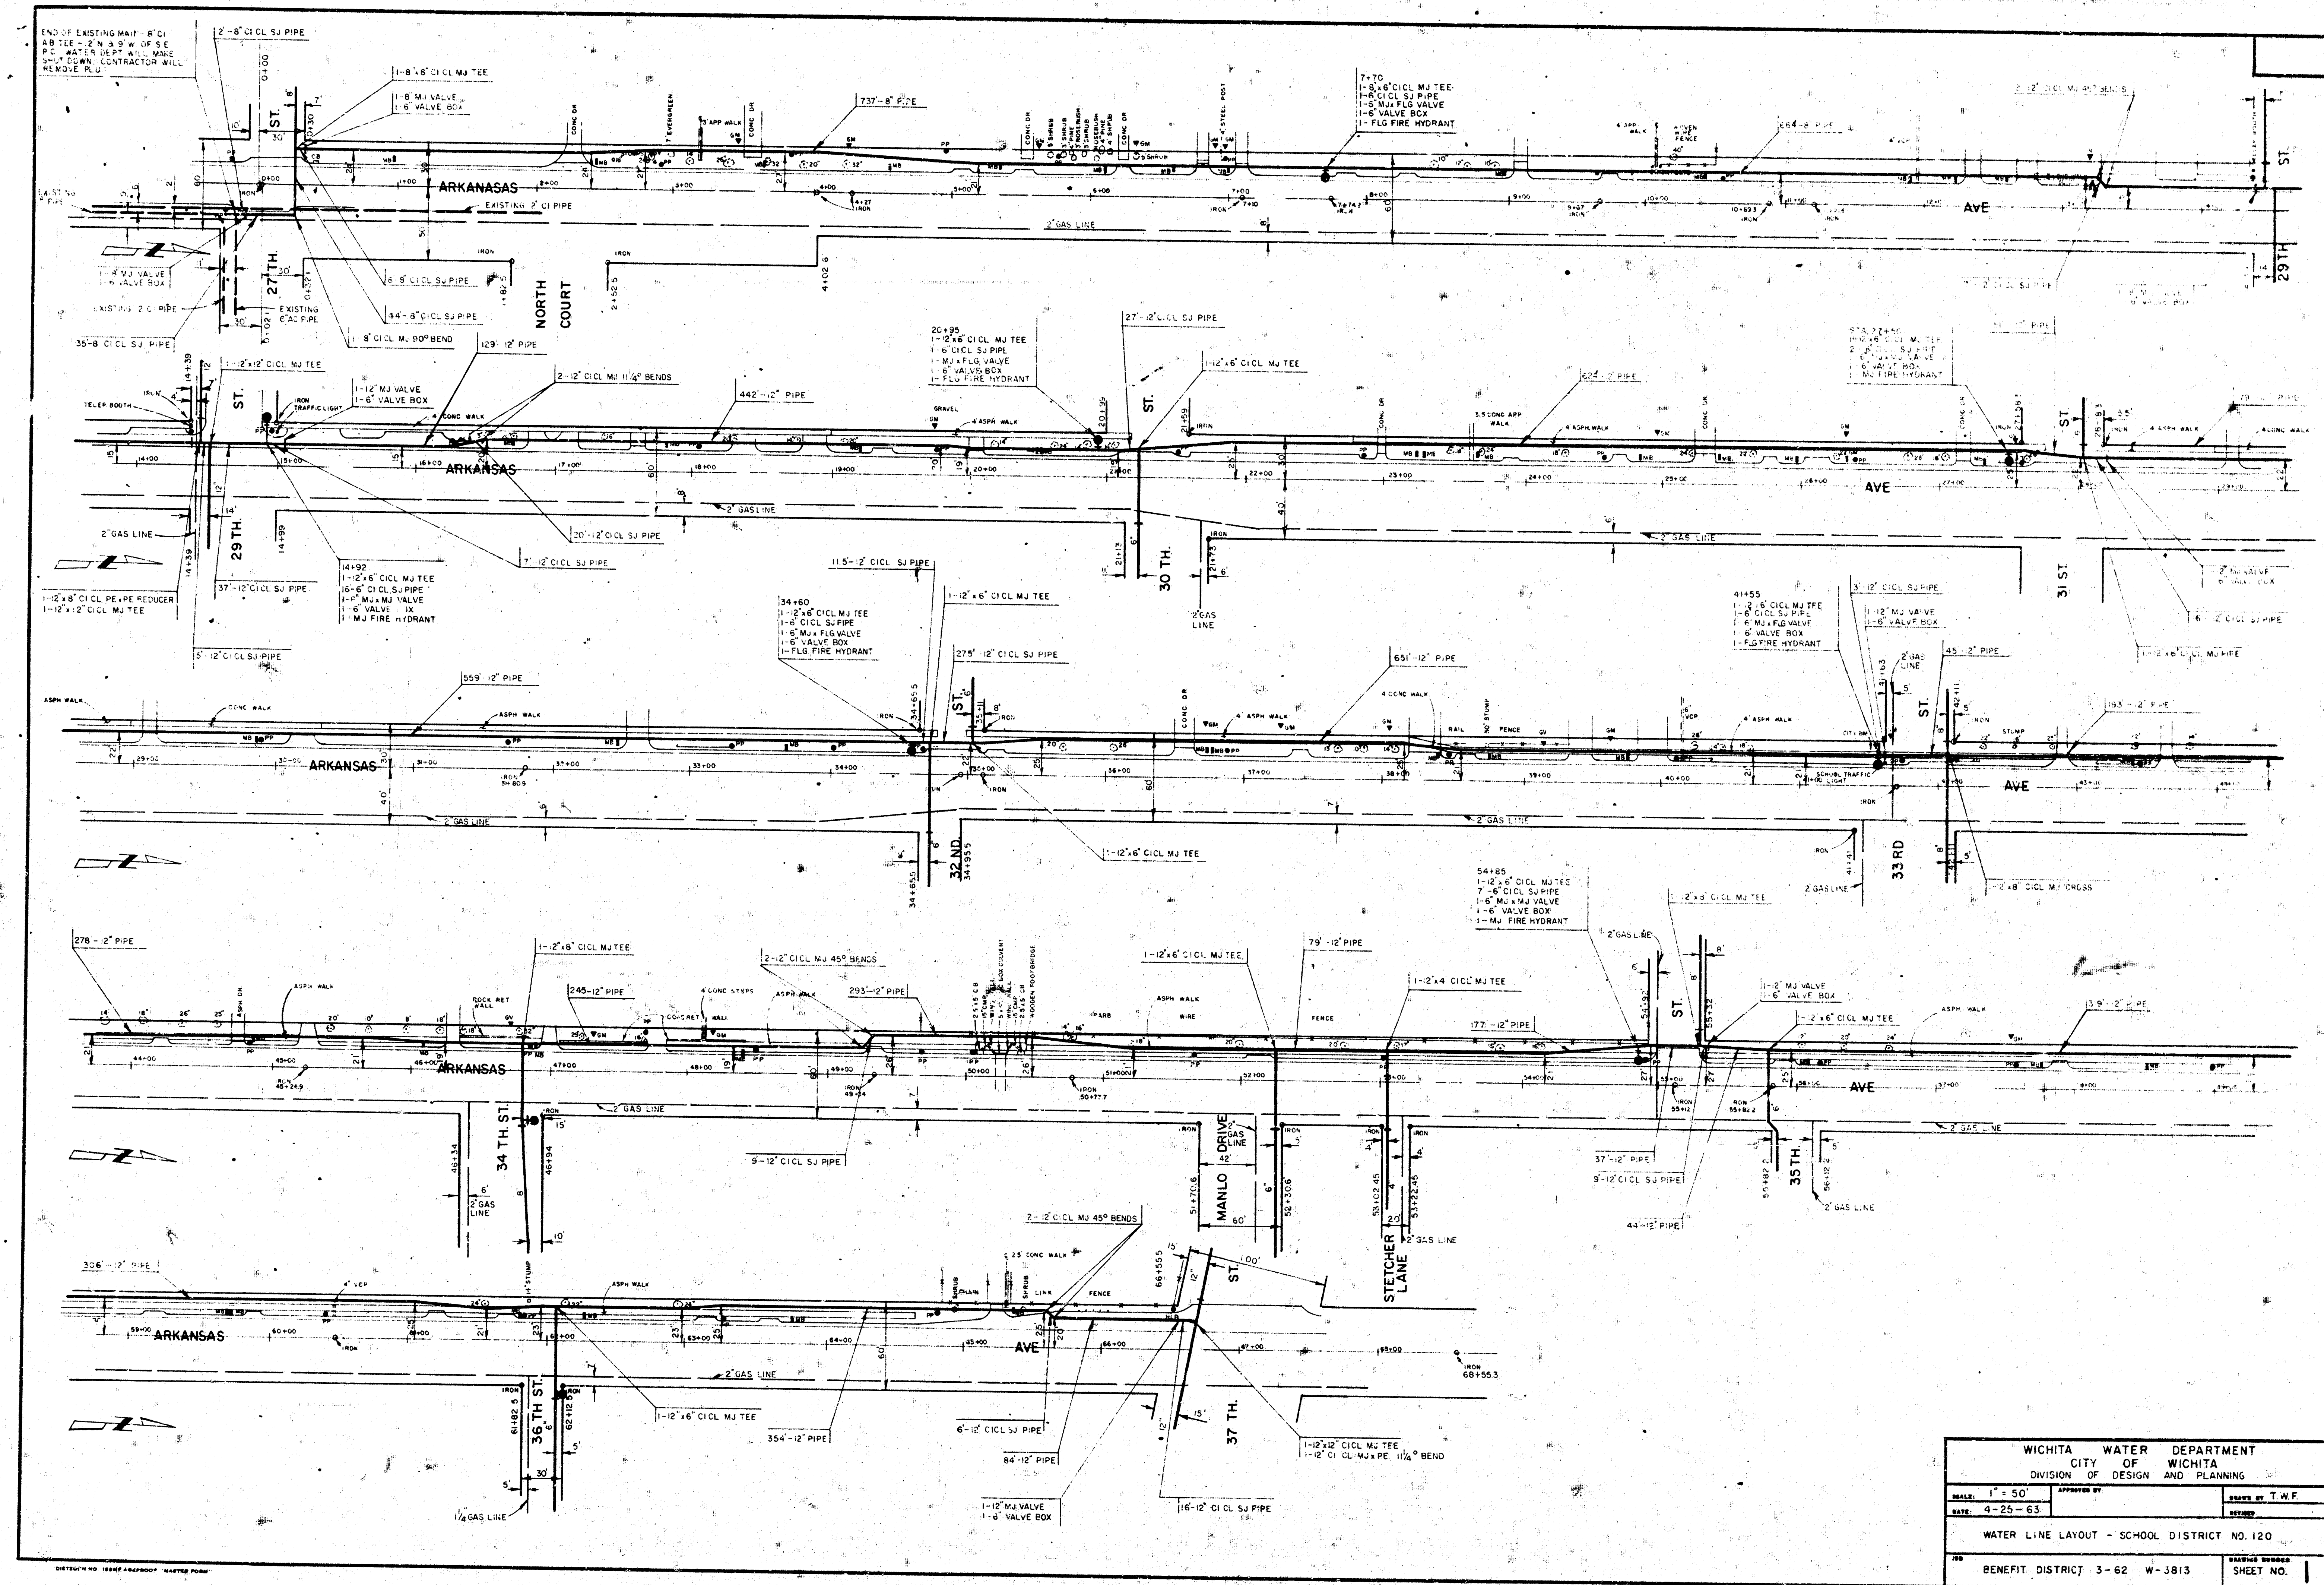


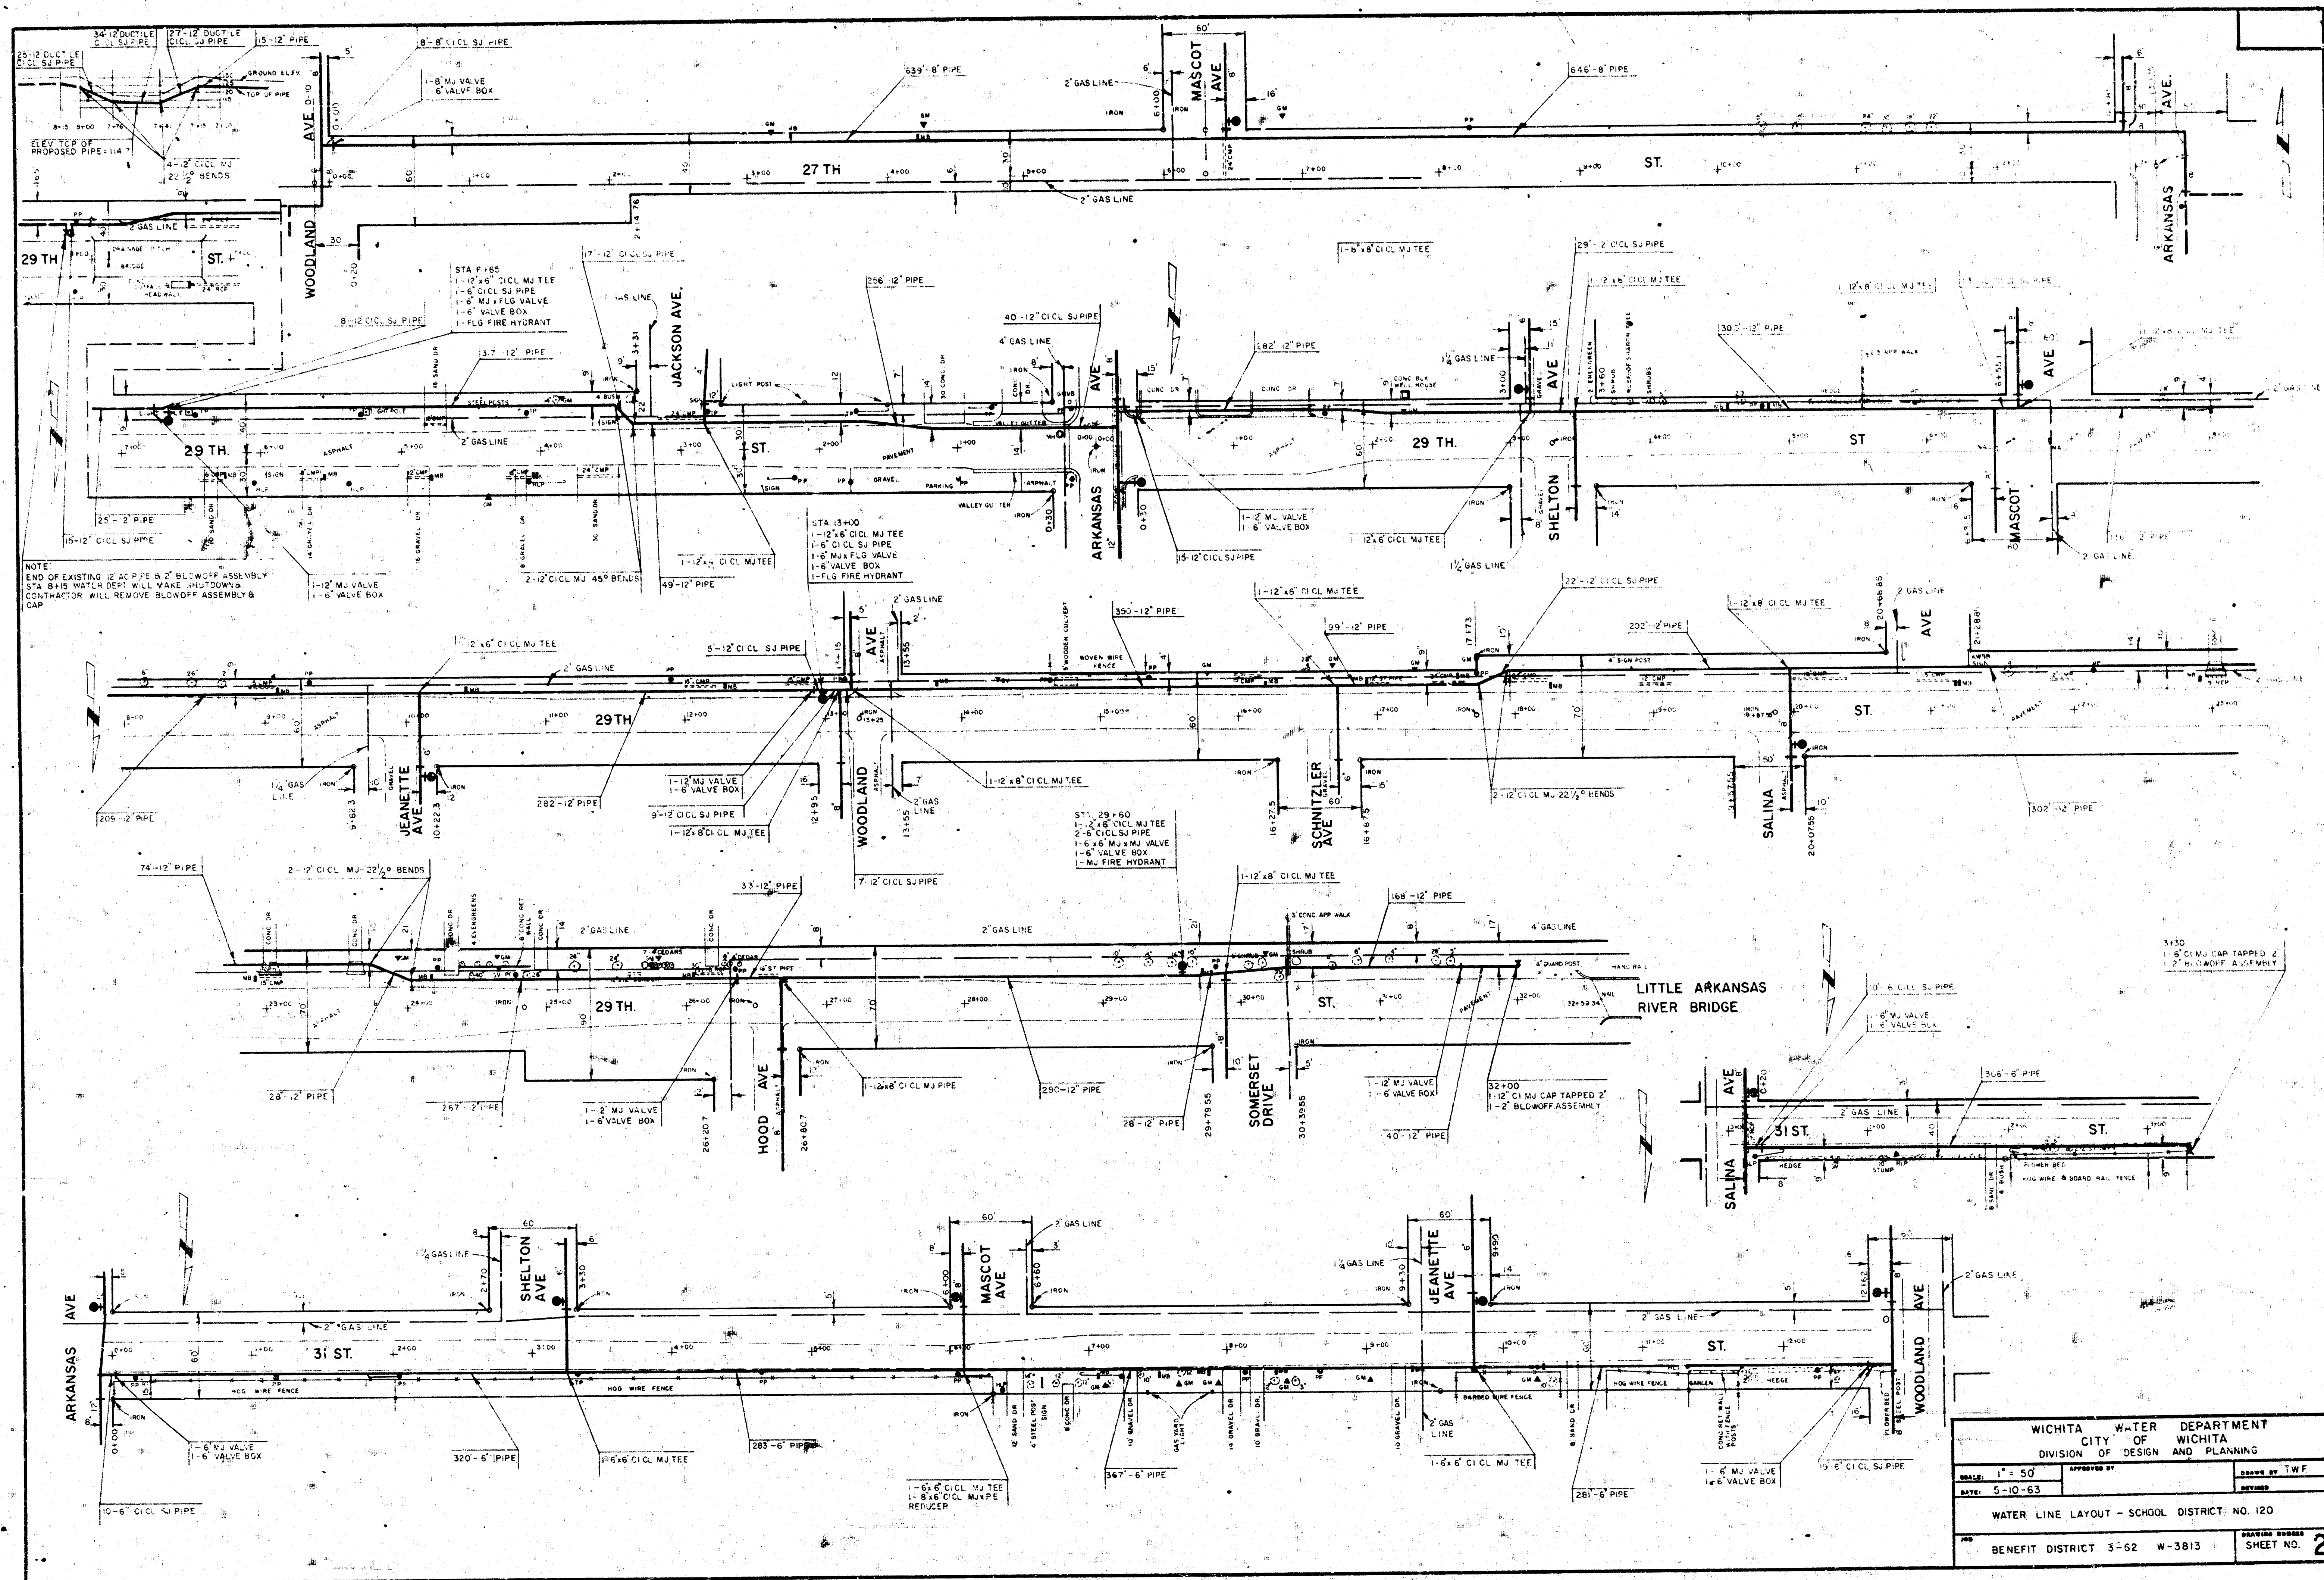

WICHITA WATER DEPARTMENT			
CITY OF WICHITA			
DIVISION OF DESIGN AND PLANNING			
SCALE: 1" = 50'	DESIGNED BY		CHECKED BY T.W.F.
DATE: 5-10-63			REVISED
WATER LINE LAYOUT - SCHOOL DISTRICT NO. 120			
BENEFIT DISTRICT 3-62 W-3813			SHEET NO. 2

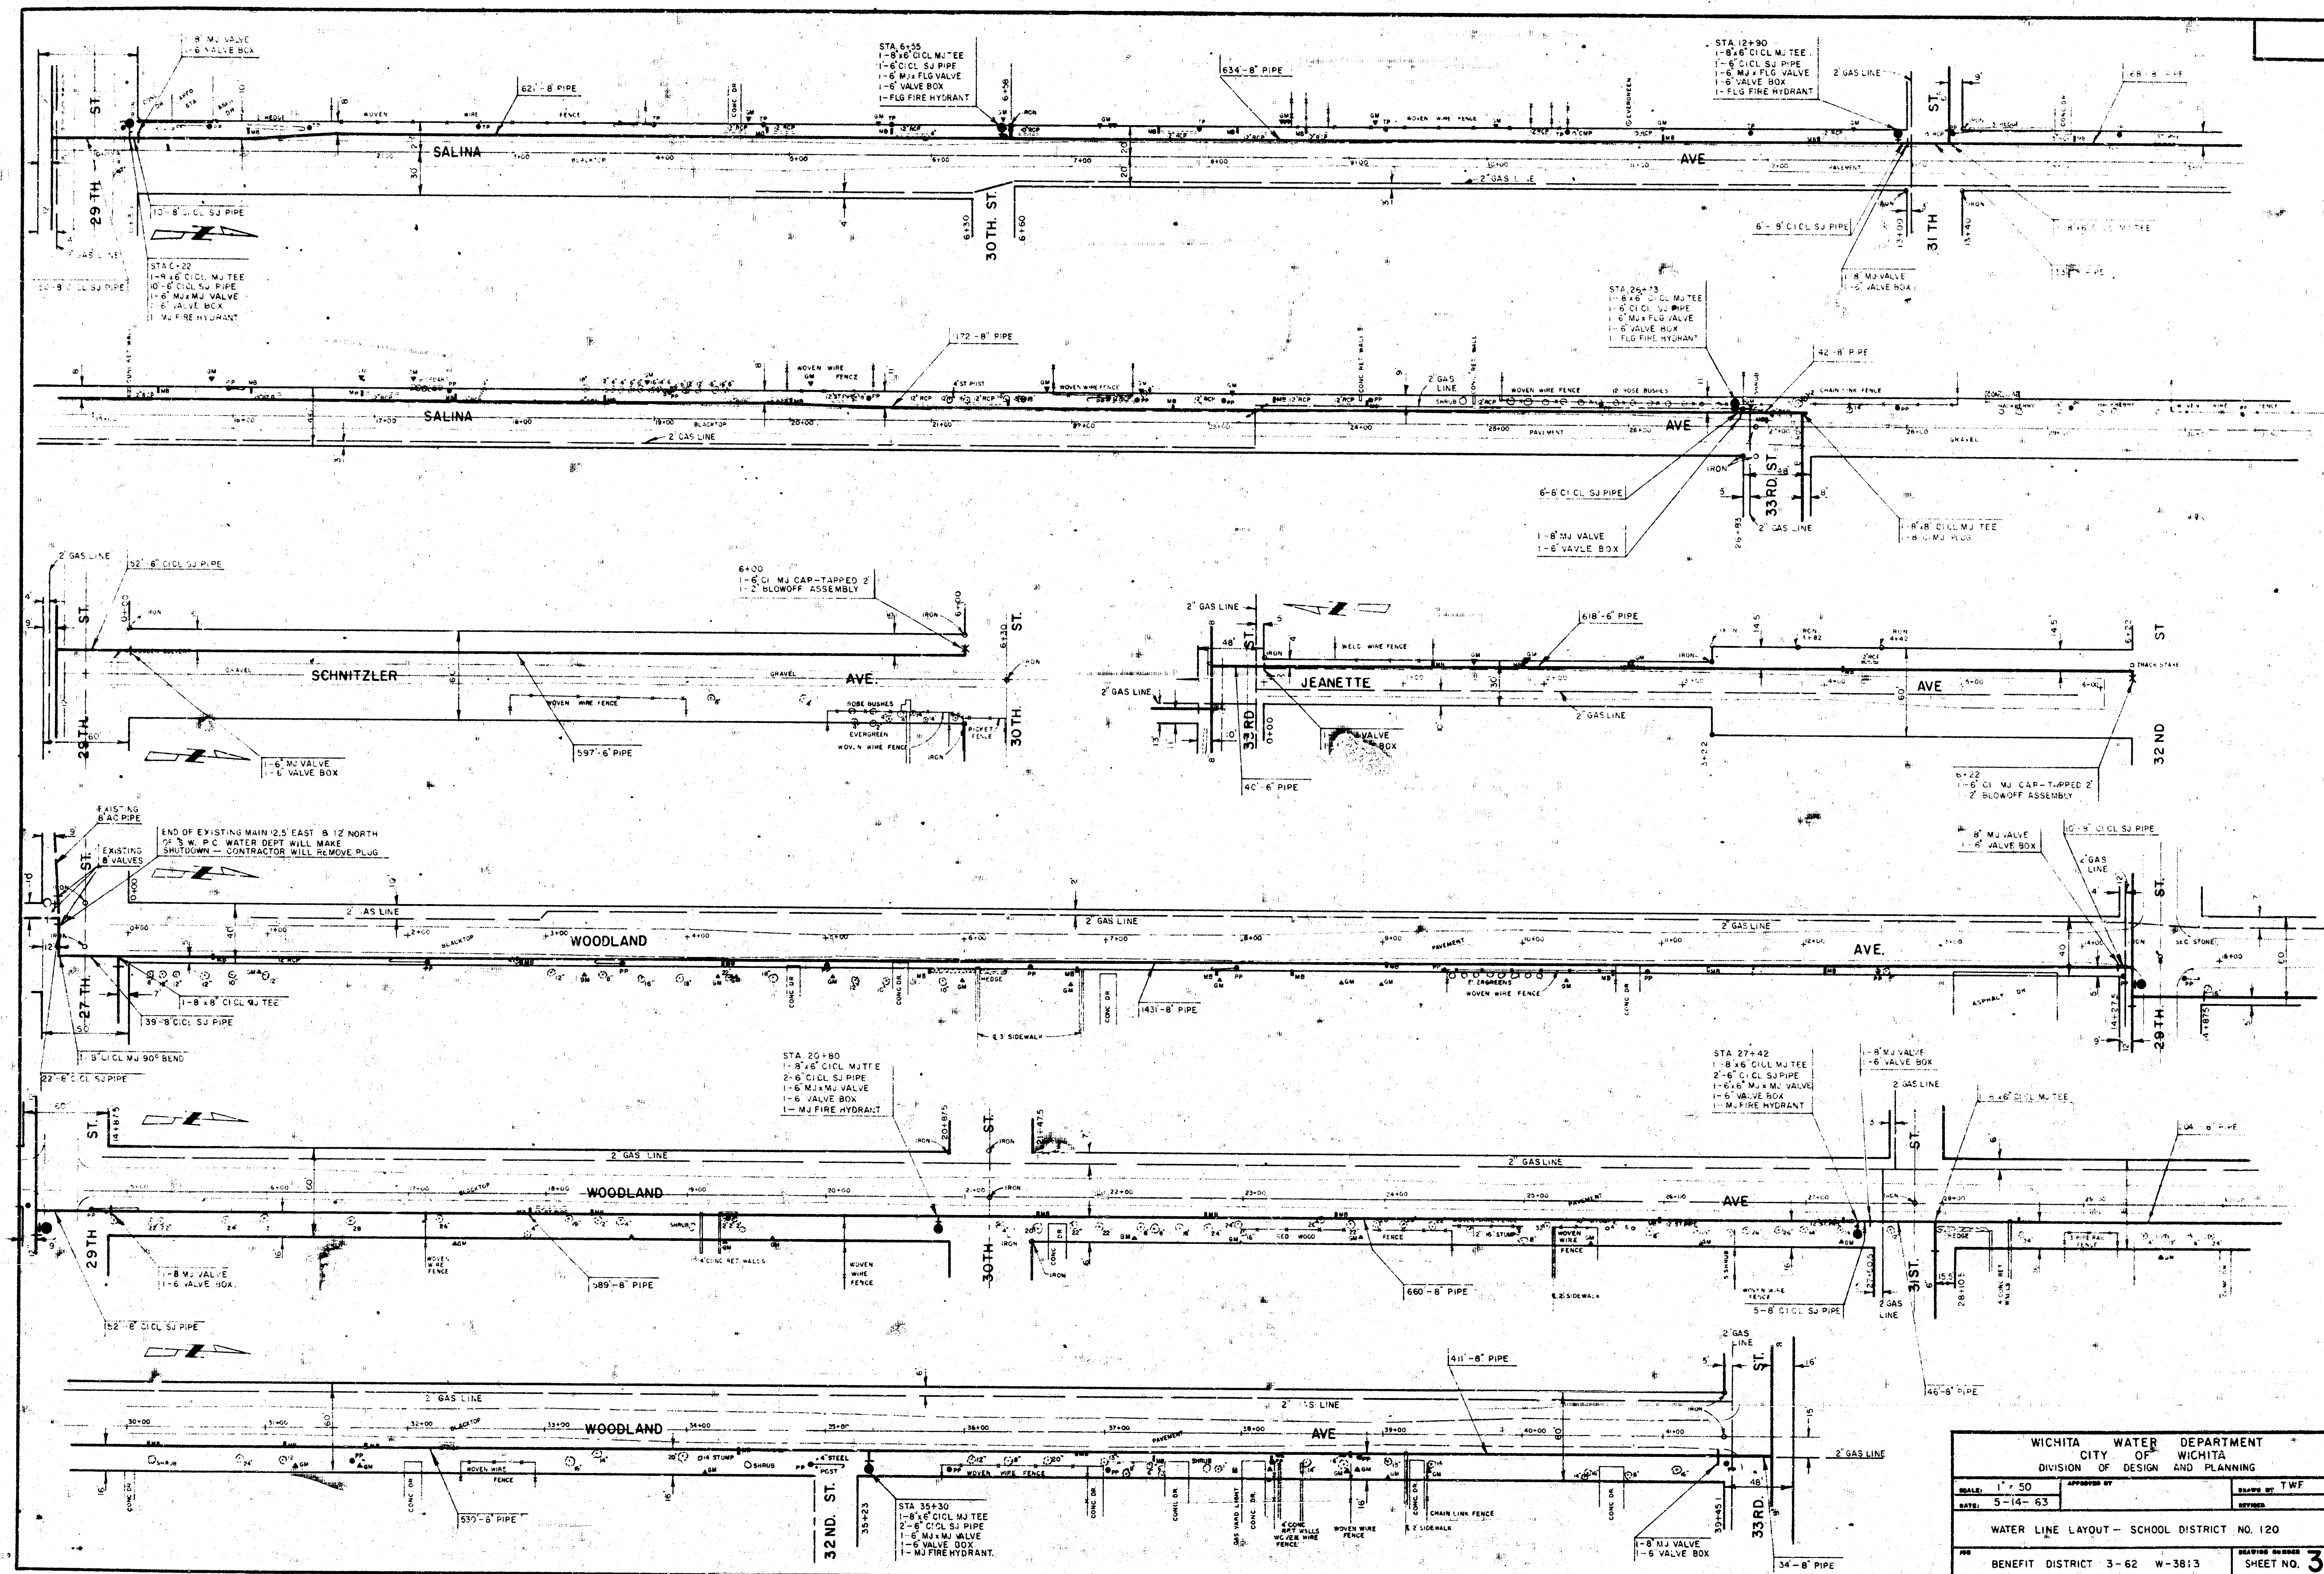

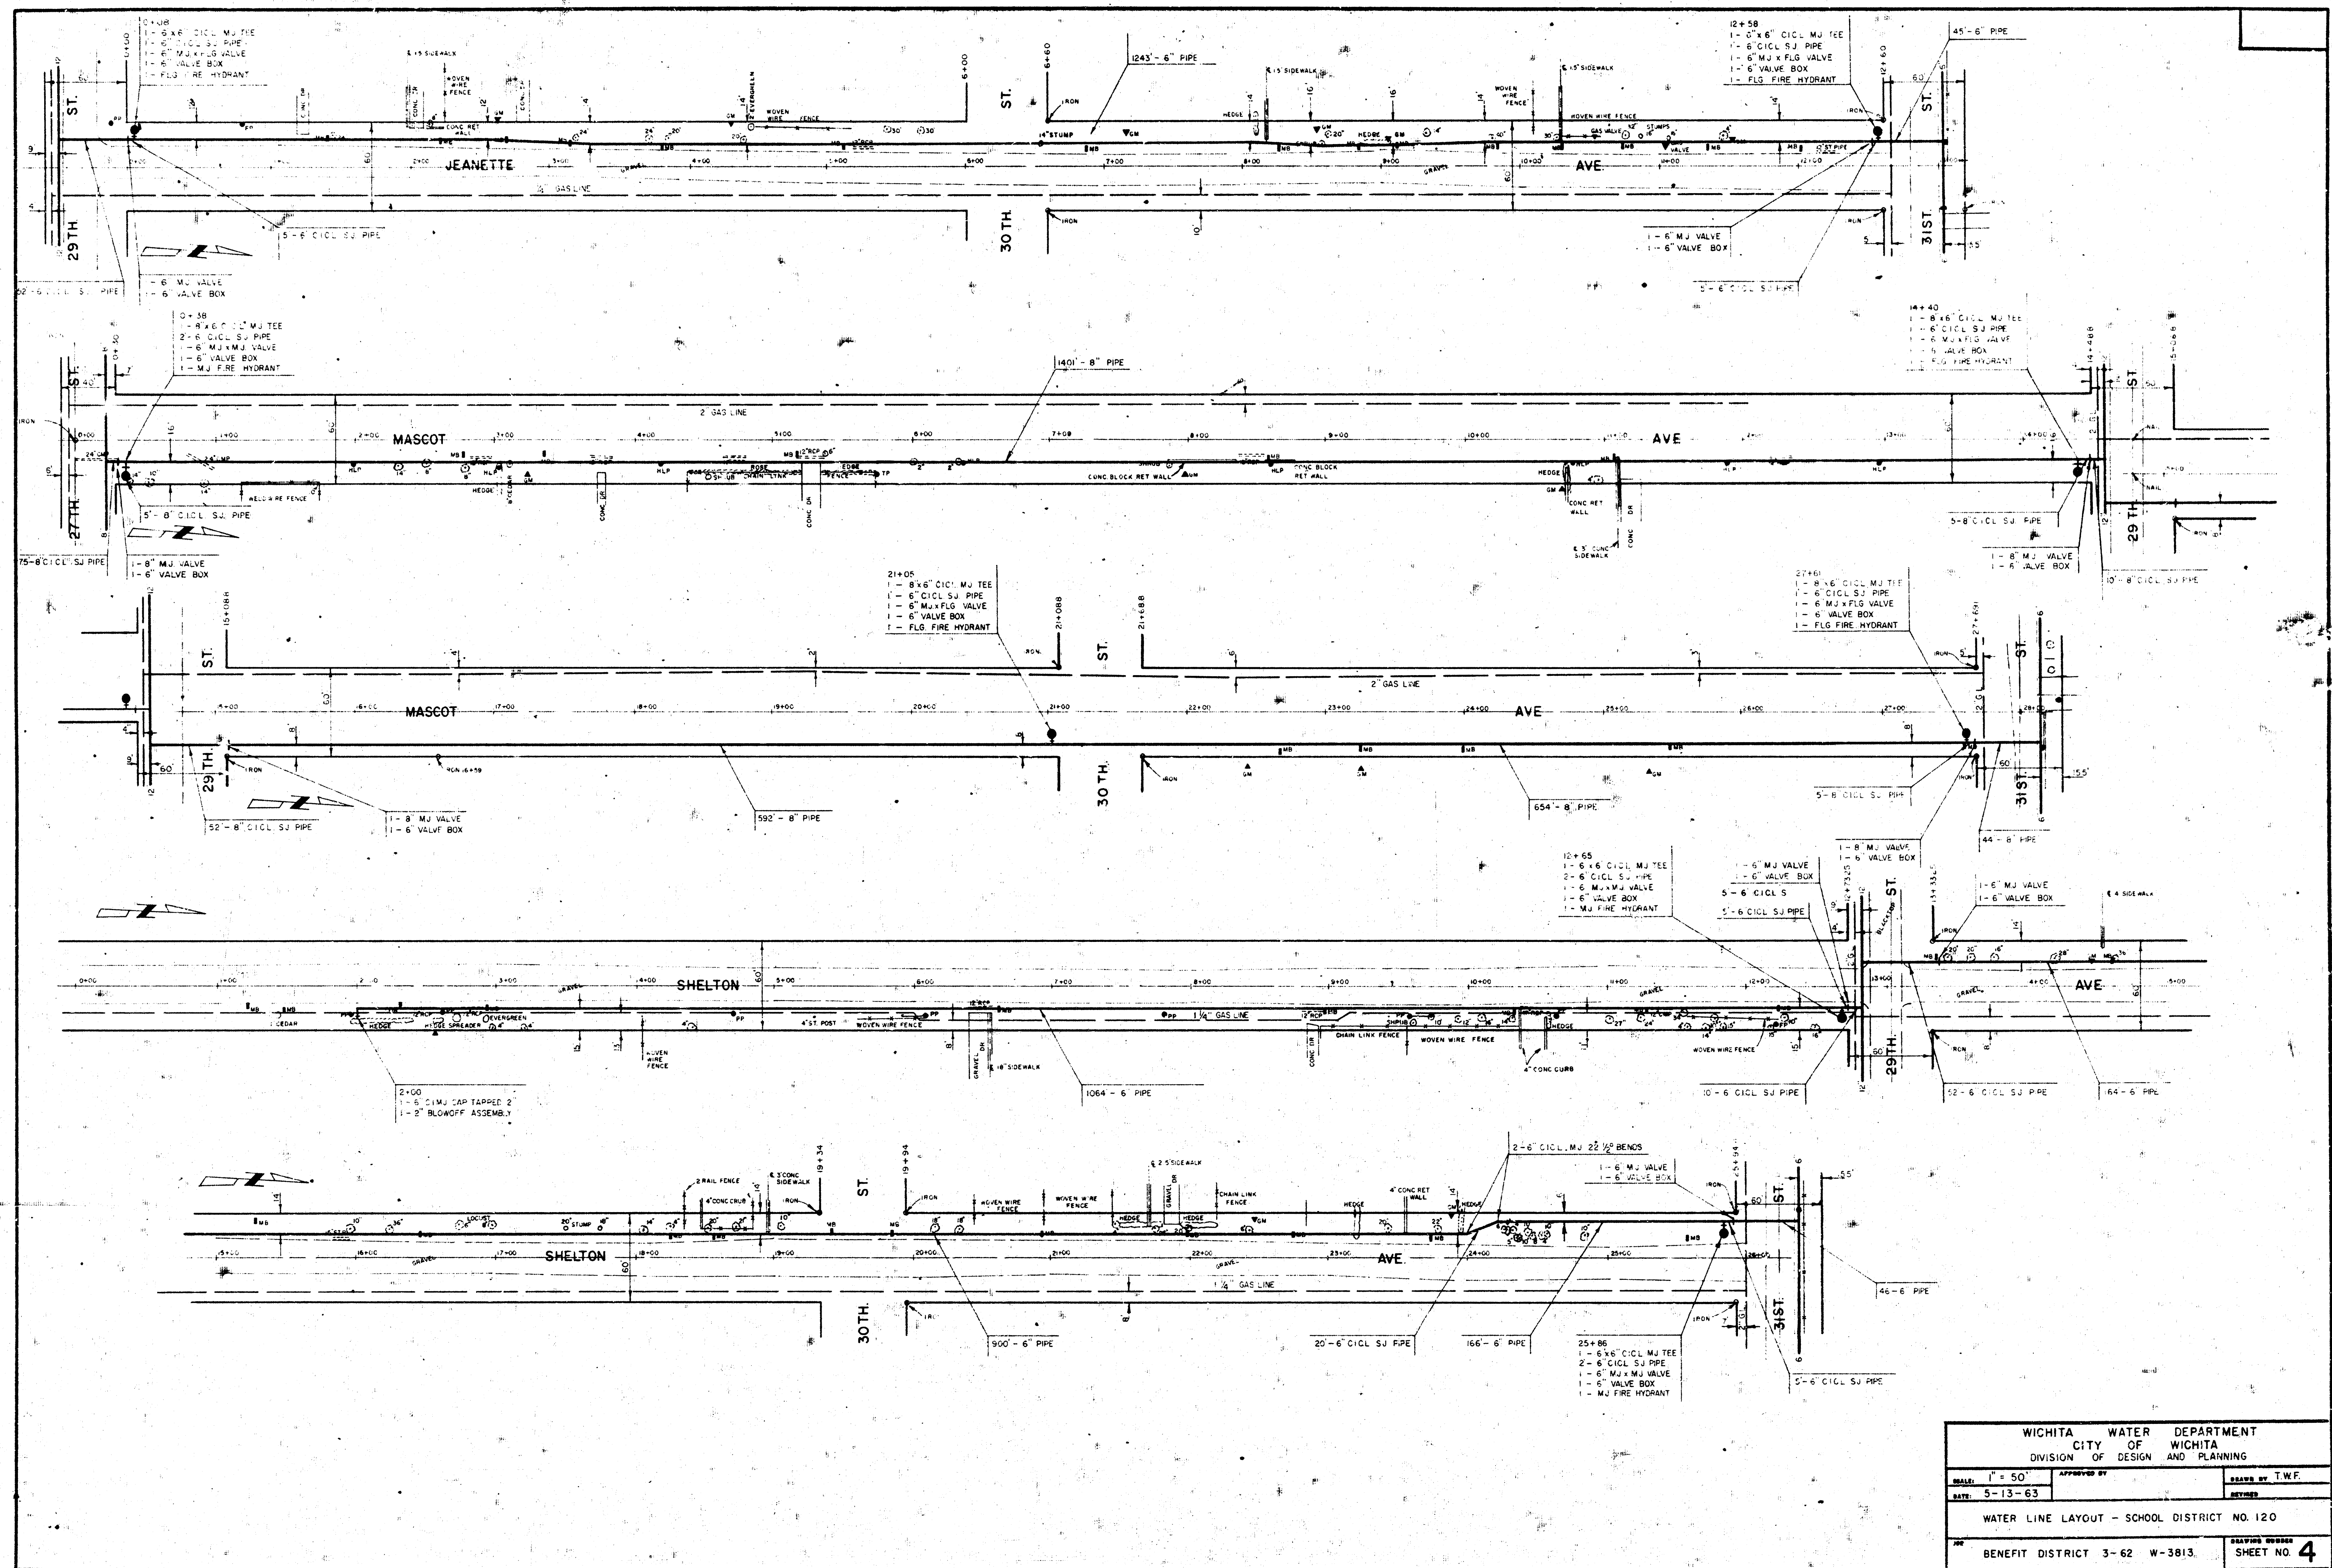

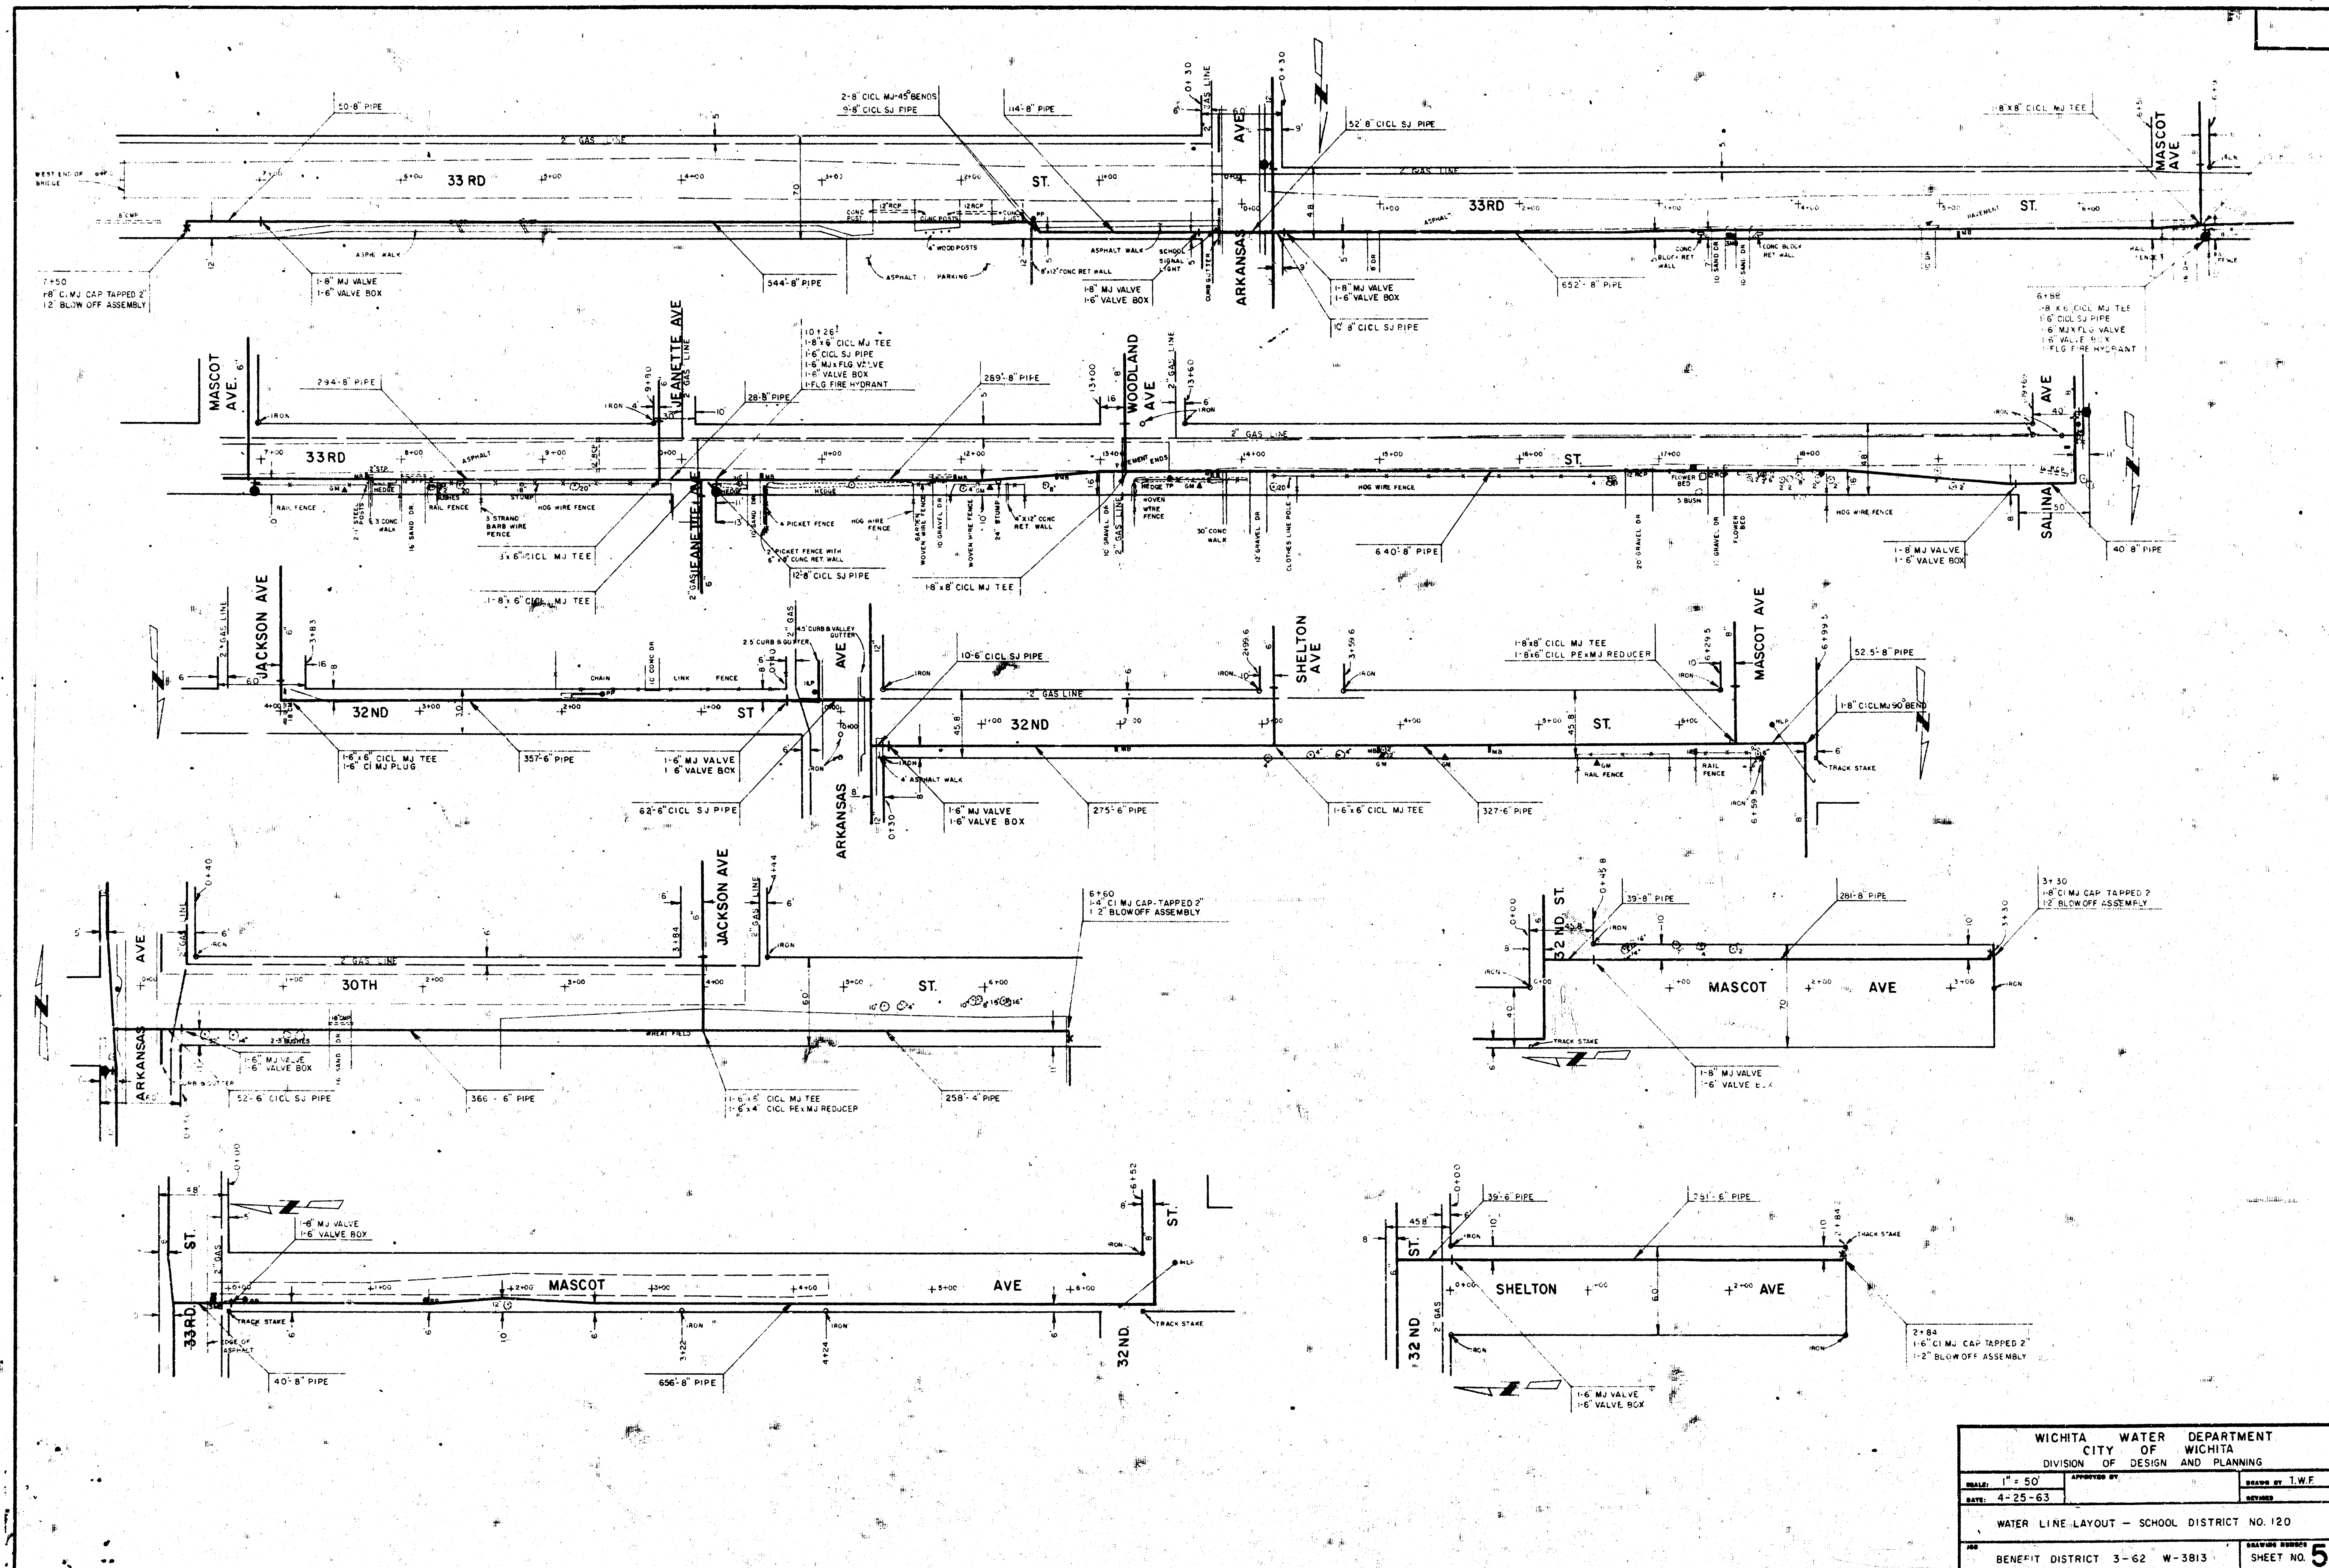

WICHITA WATER DEPARTMENT			
CITY OF WICHITA			
DIVISION OF DESIGN AND PLANNING			
SCALE: 1" = 50'	APPROVED BY:		DRAWN BY: T.W.F.
DATE: 4-25-63			REVISED:
WATER LINE LAYOUT - SCHOOL DISTRICT NO. 120			
BENEFIT DISTRICT 3-62 W-3813			SHEET NO. 5

