




CITY OF WICHITA
WATER DEPARTMENT
 DESIGN & PLANNING DIVISION
**PLAN OF
 WATER MAIN CONSTRUCTION**

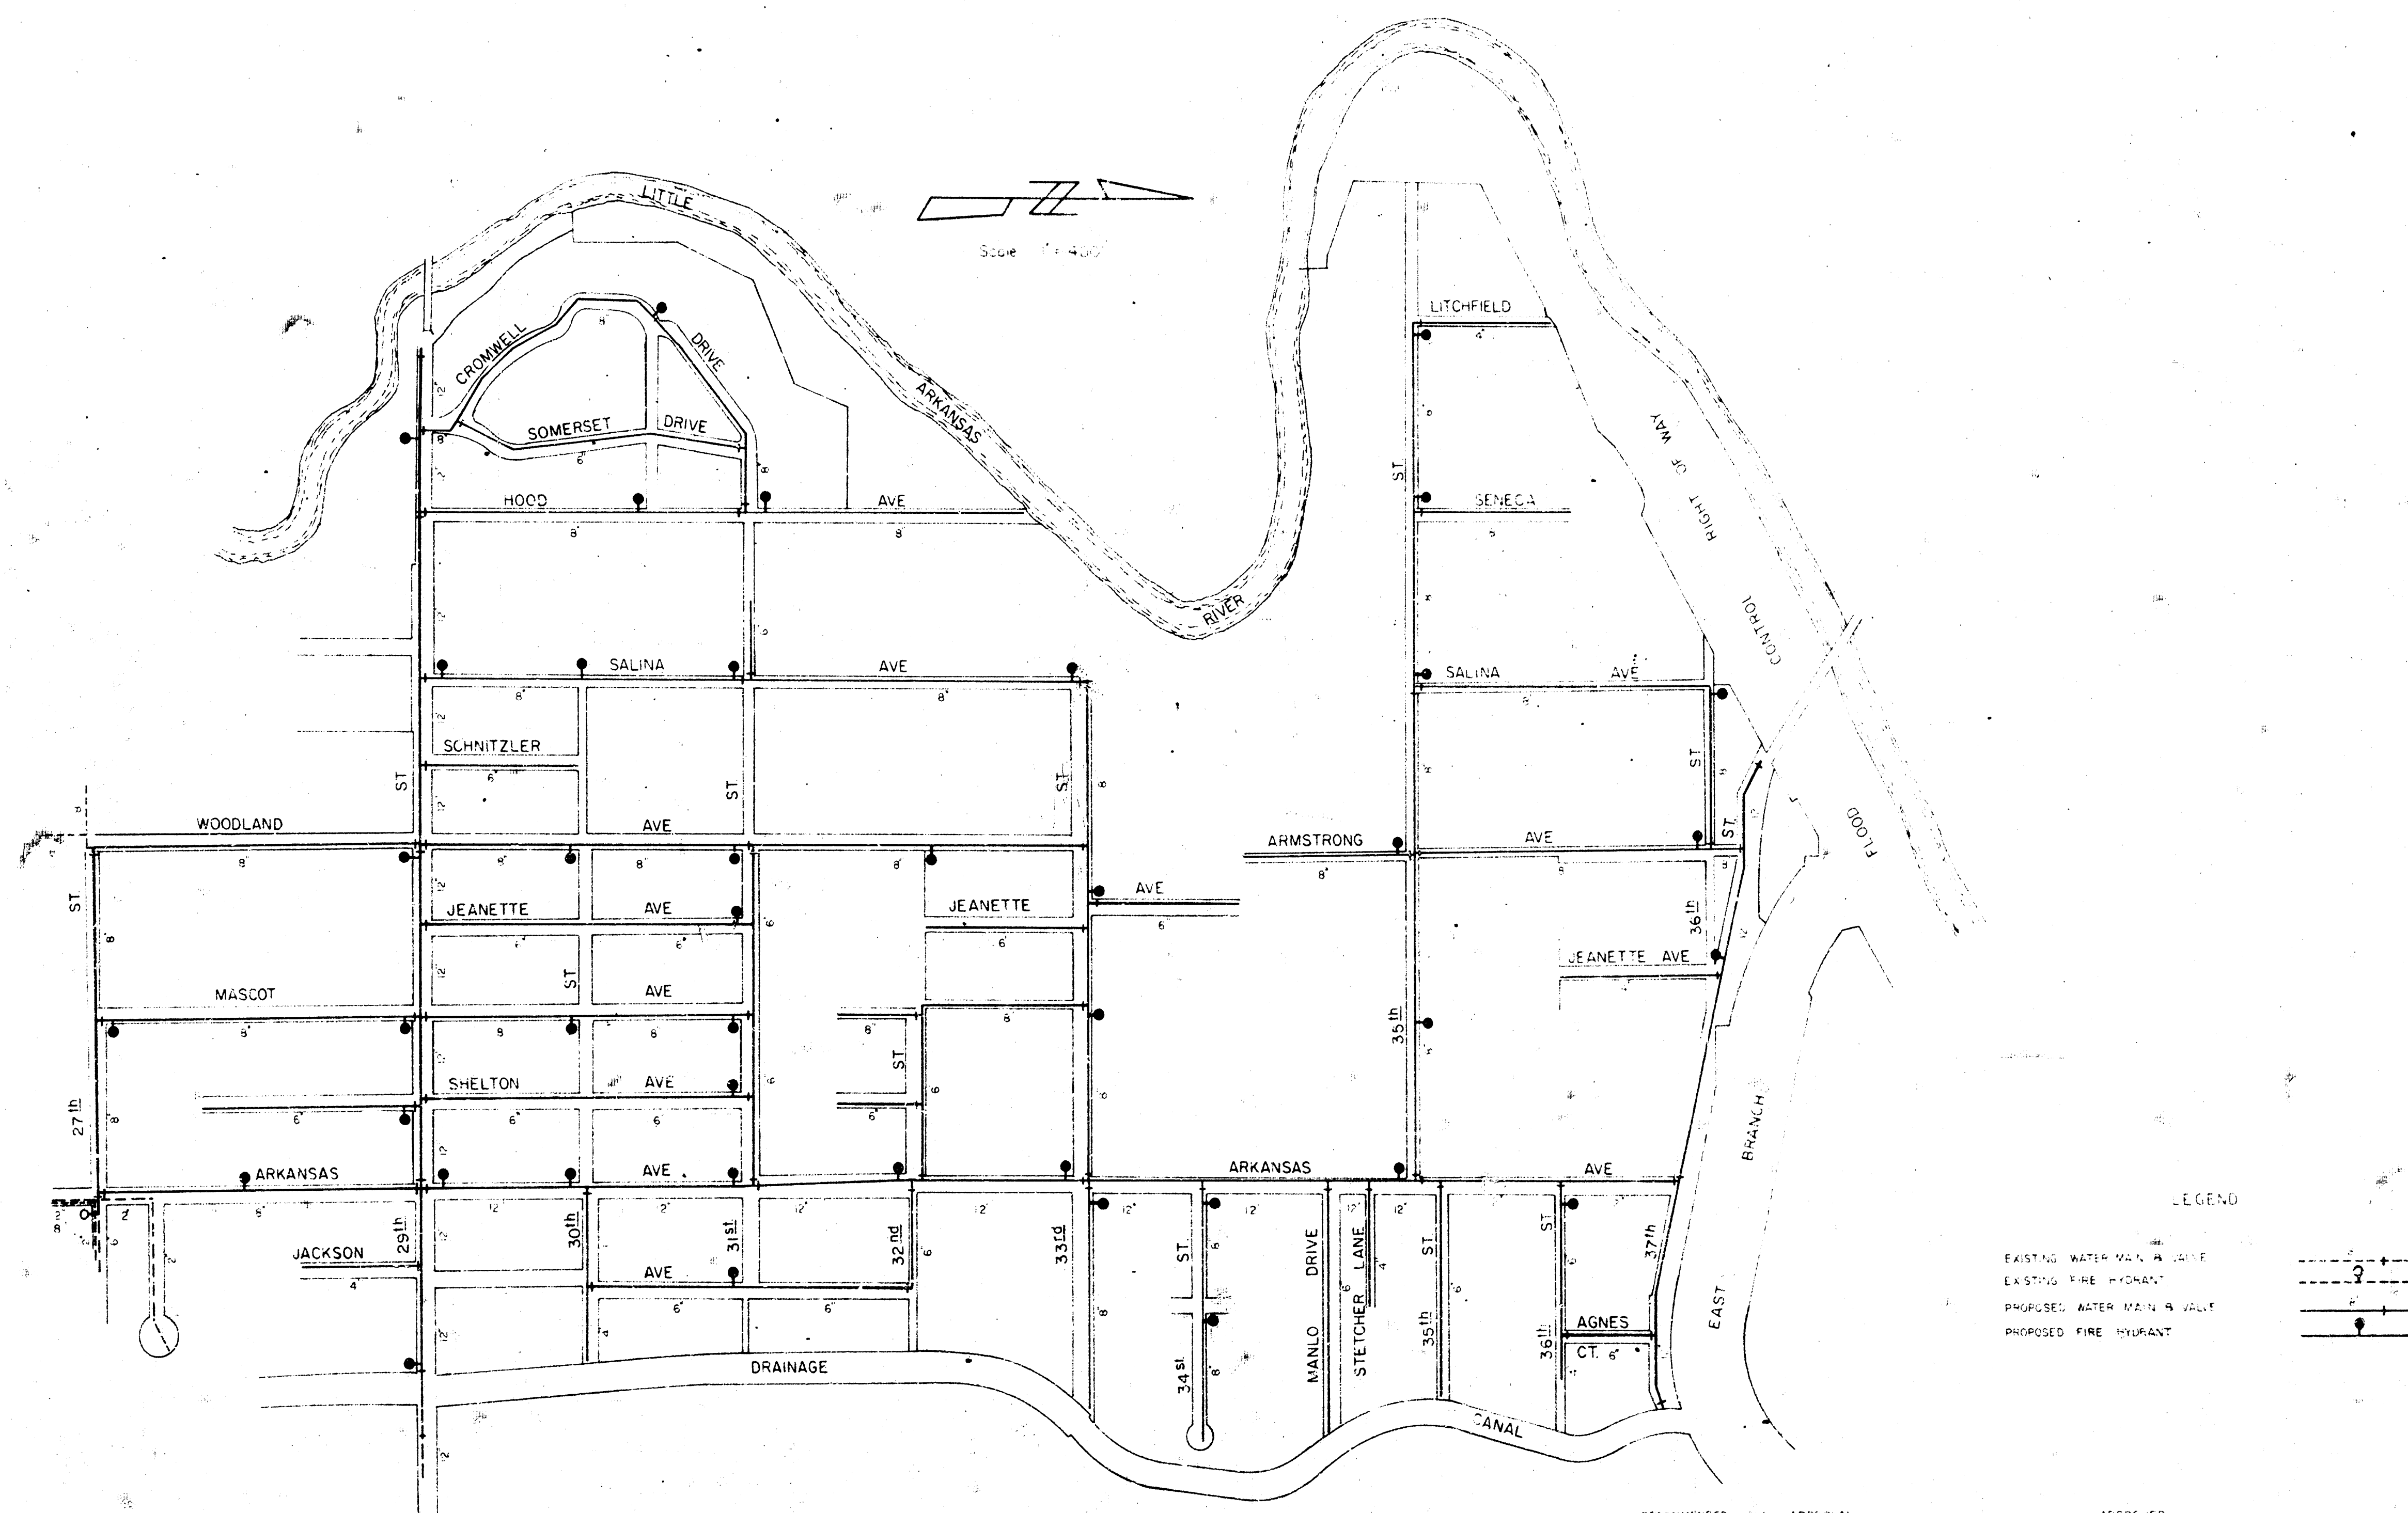


RECOMMENDED FOR APPROVAL
Bert H. Cotton
 Chief of Design & Planning

APPROVED
John J. Smith
 City Engineer

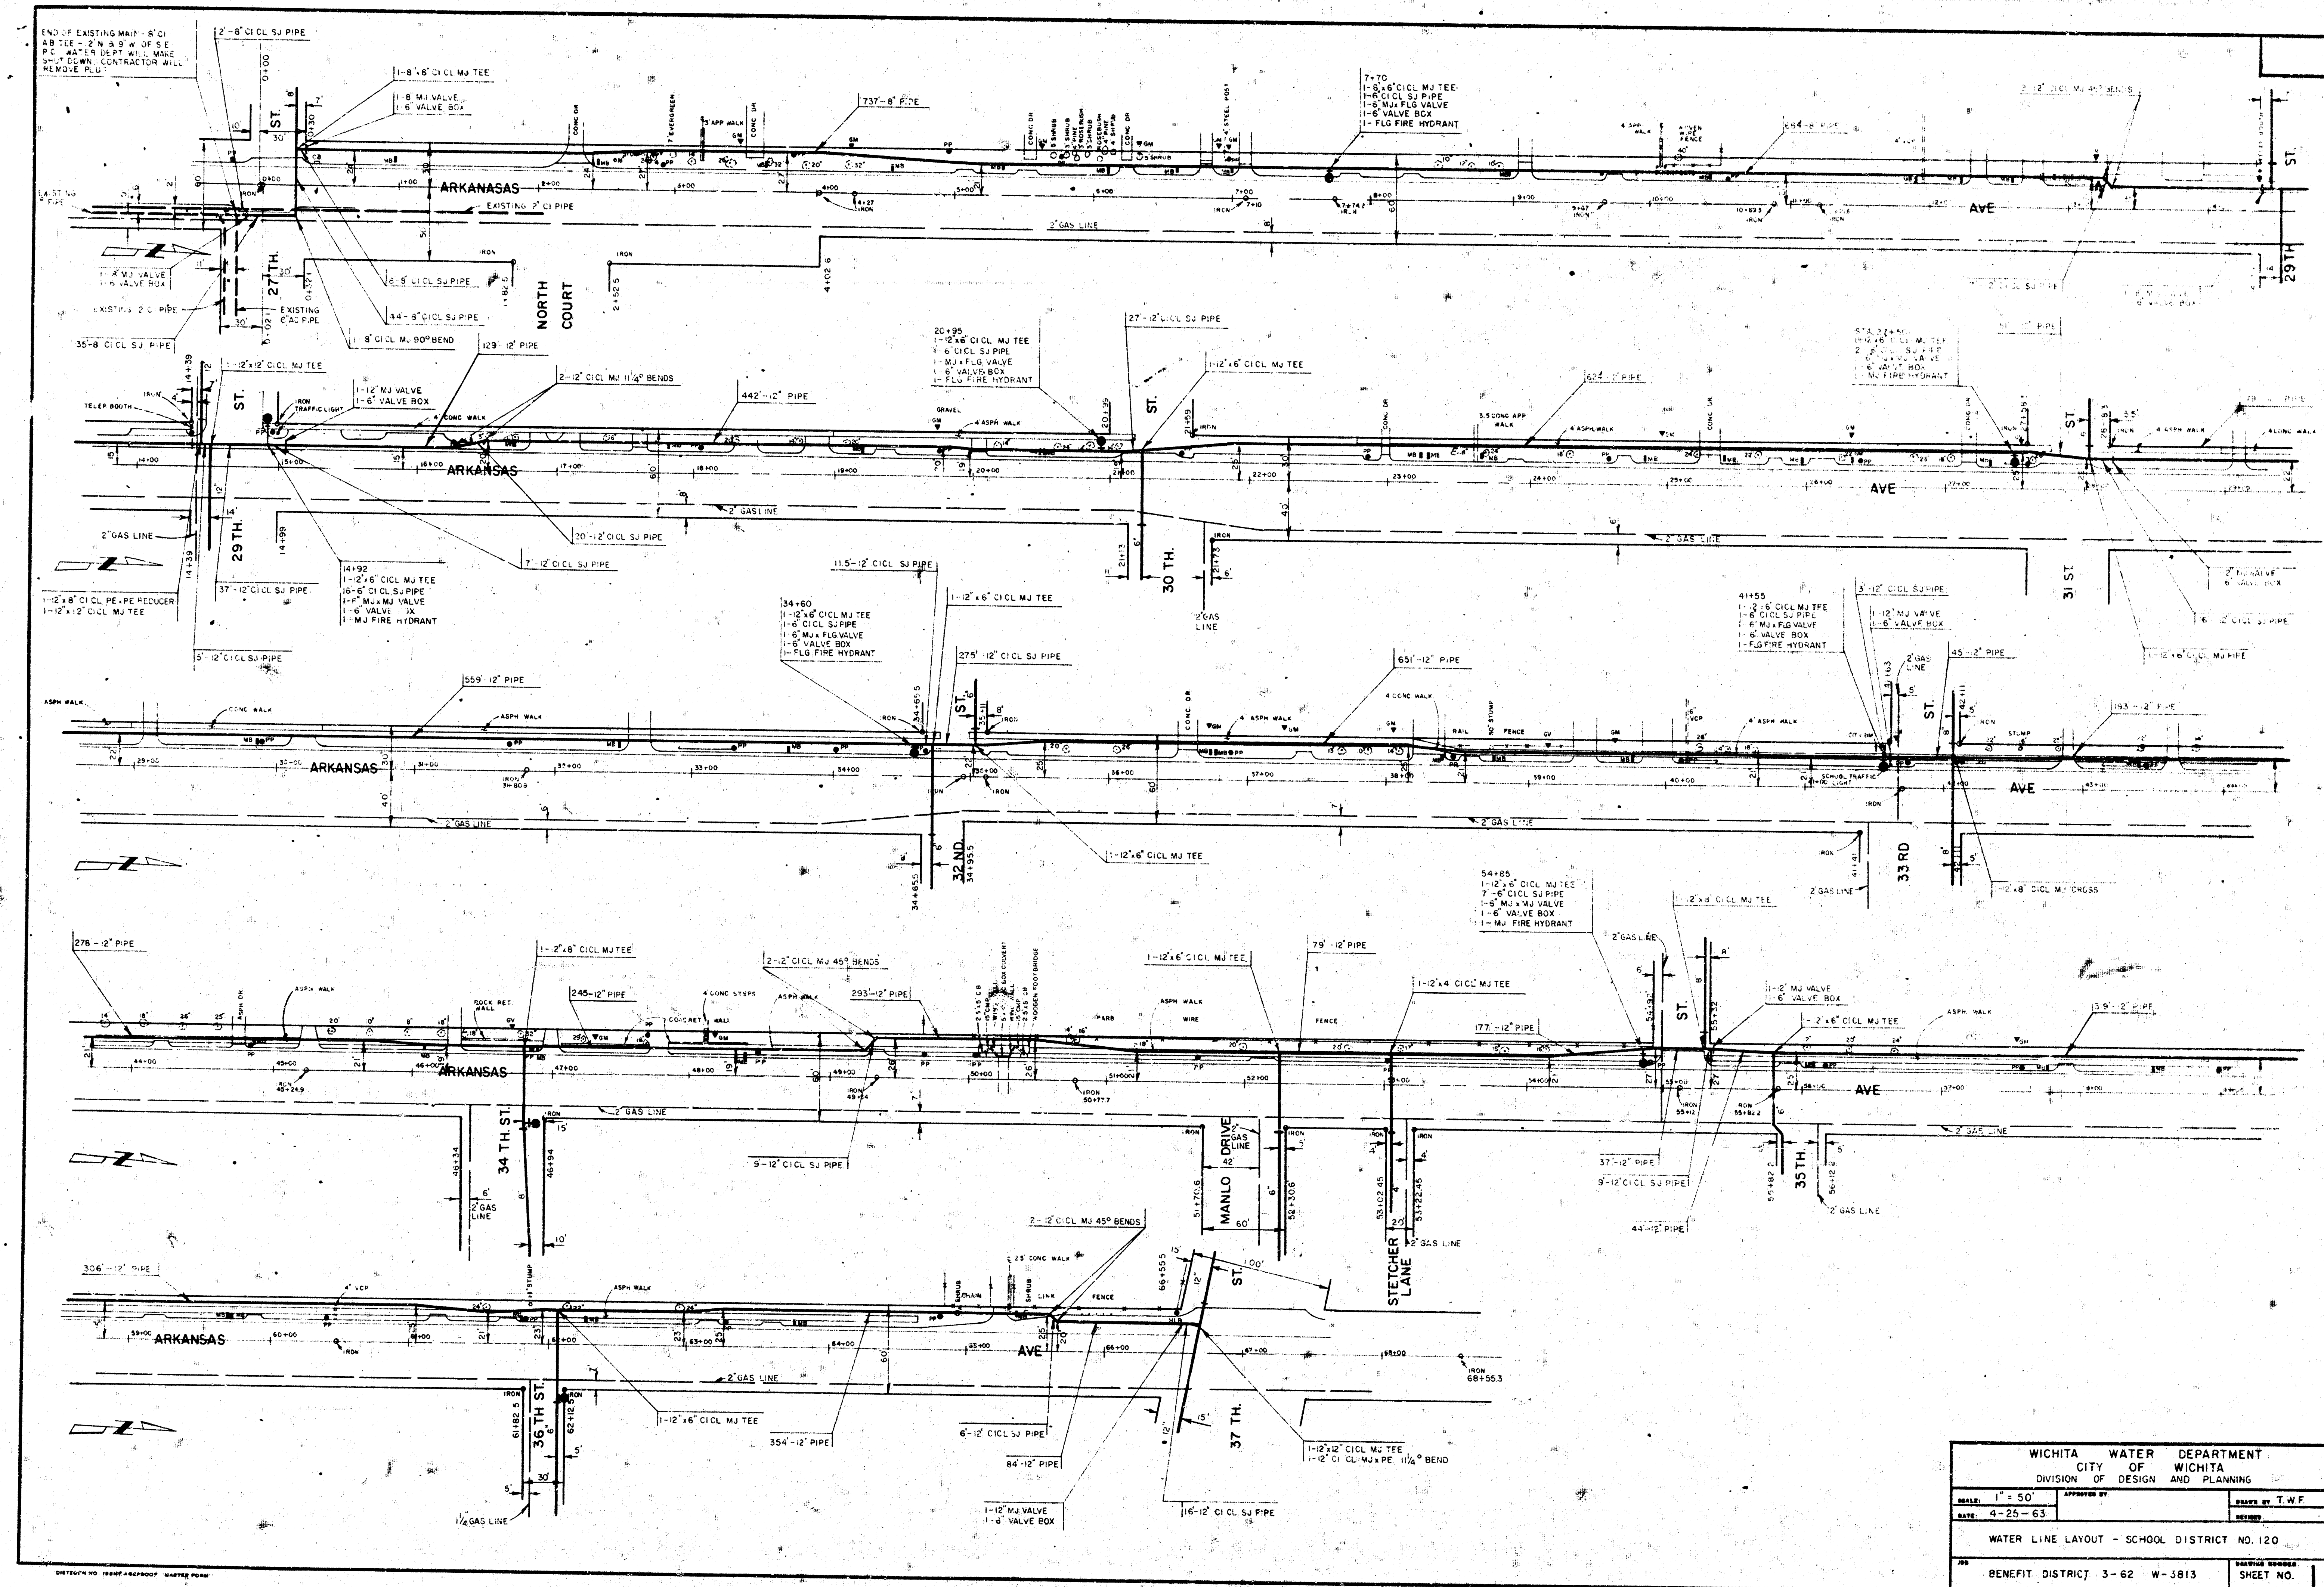


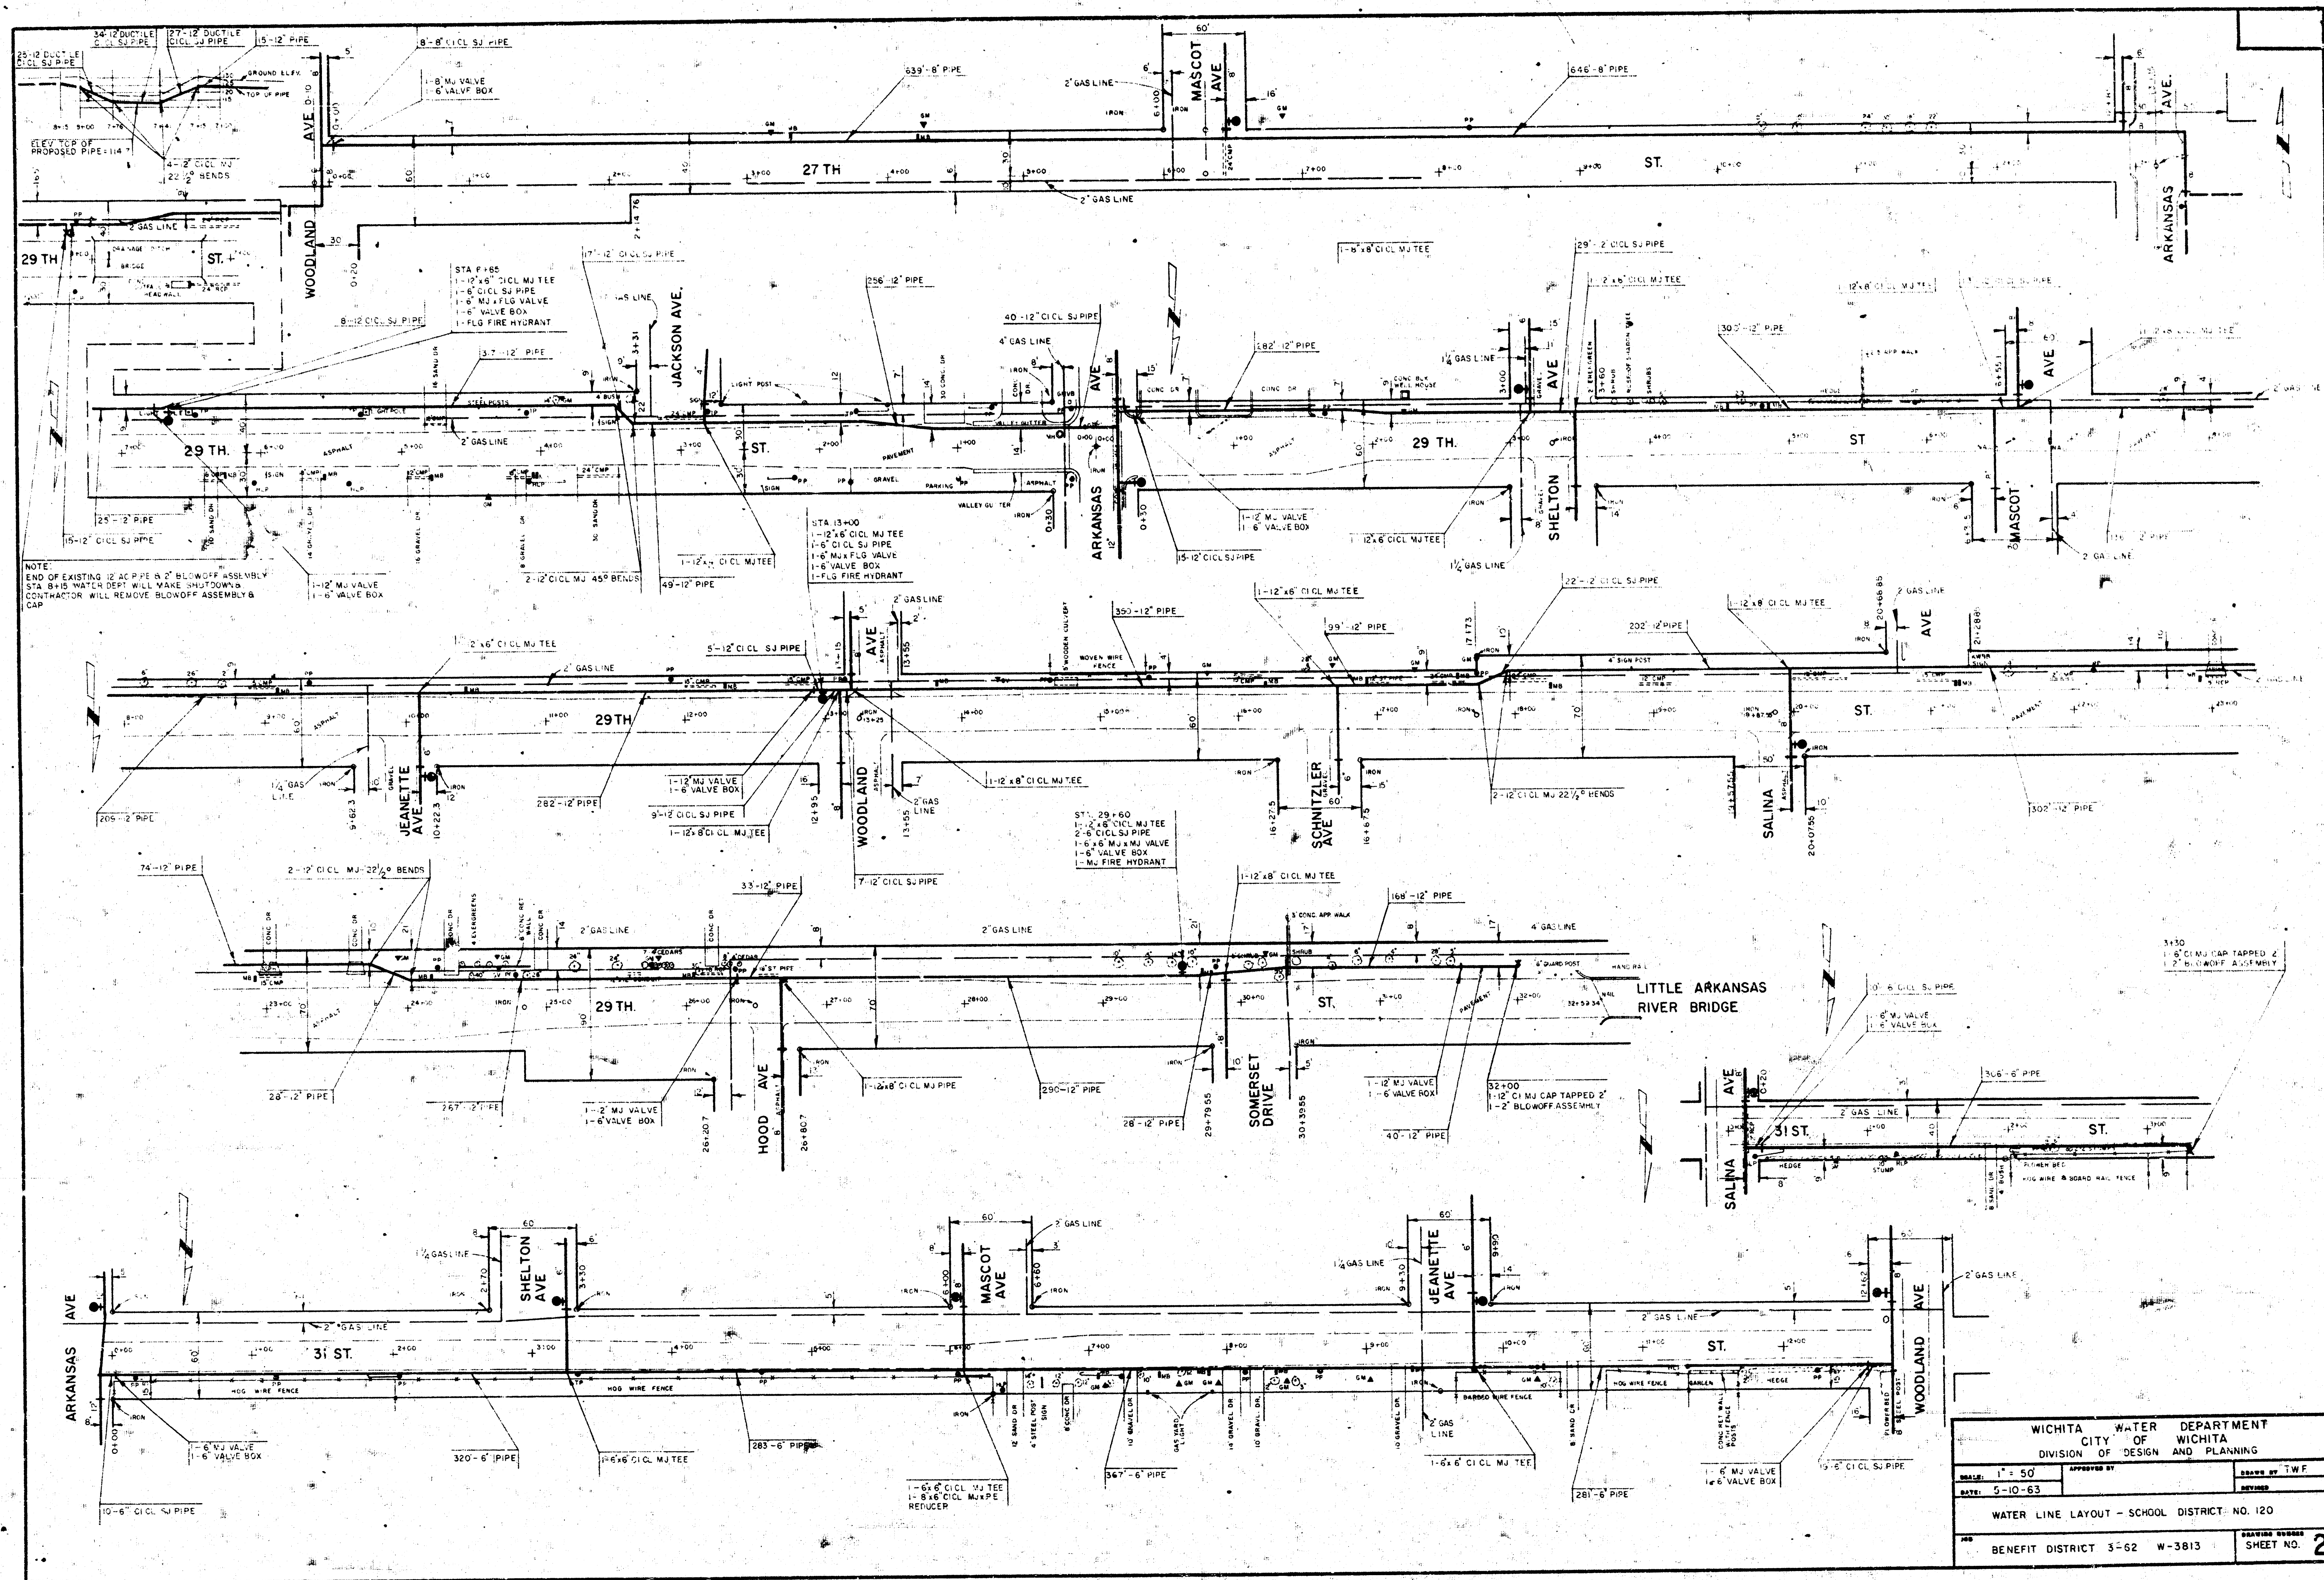


WICHITA WATER DEPARTMENT			
CITY OF WICHITA			
DIVISION OF DESIGN AND PLANNING			
SCALE: 1" = 50'	APPROVED BY		DRAWN BY T.W.F.
DATE: 5-10-63			REVISED
WATER LINE LAYOUT - SCHOOL DISTRICT NO. 120			
BENEFIT DISTRICT 3-62 W-3813			DRAWING NUMBER SHEET NO. 2

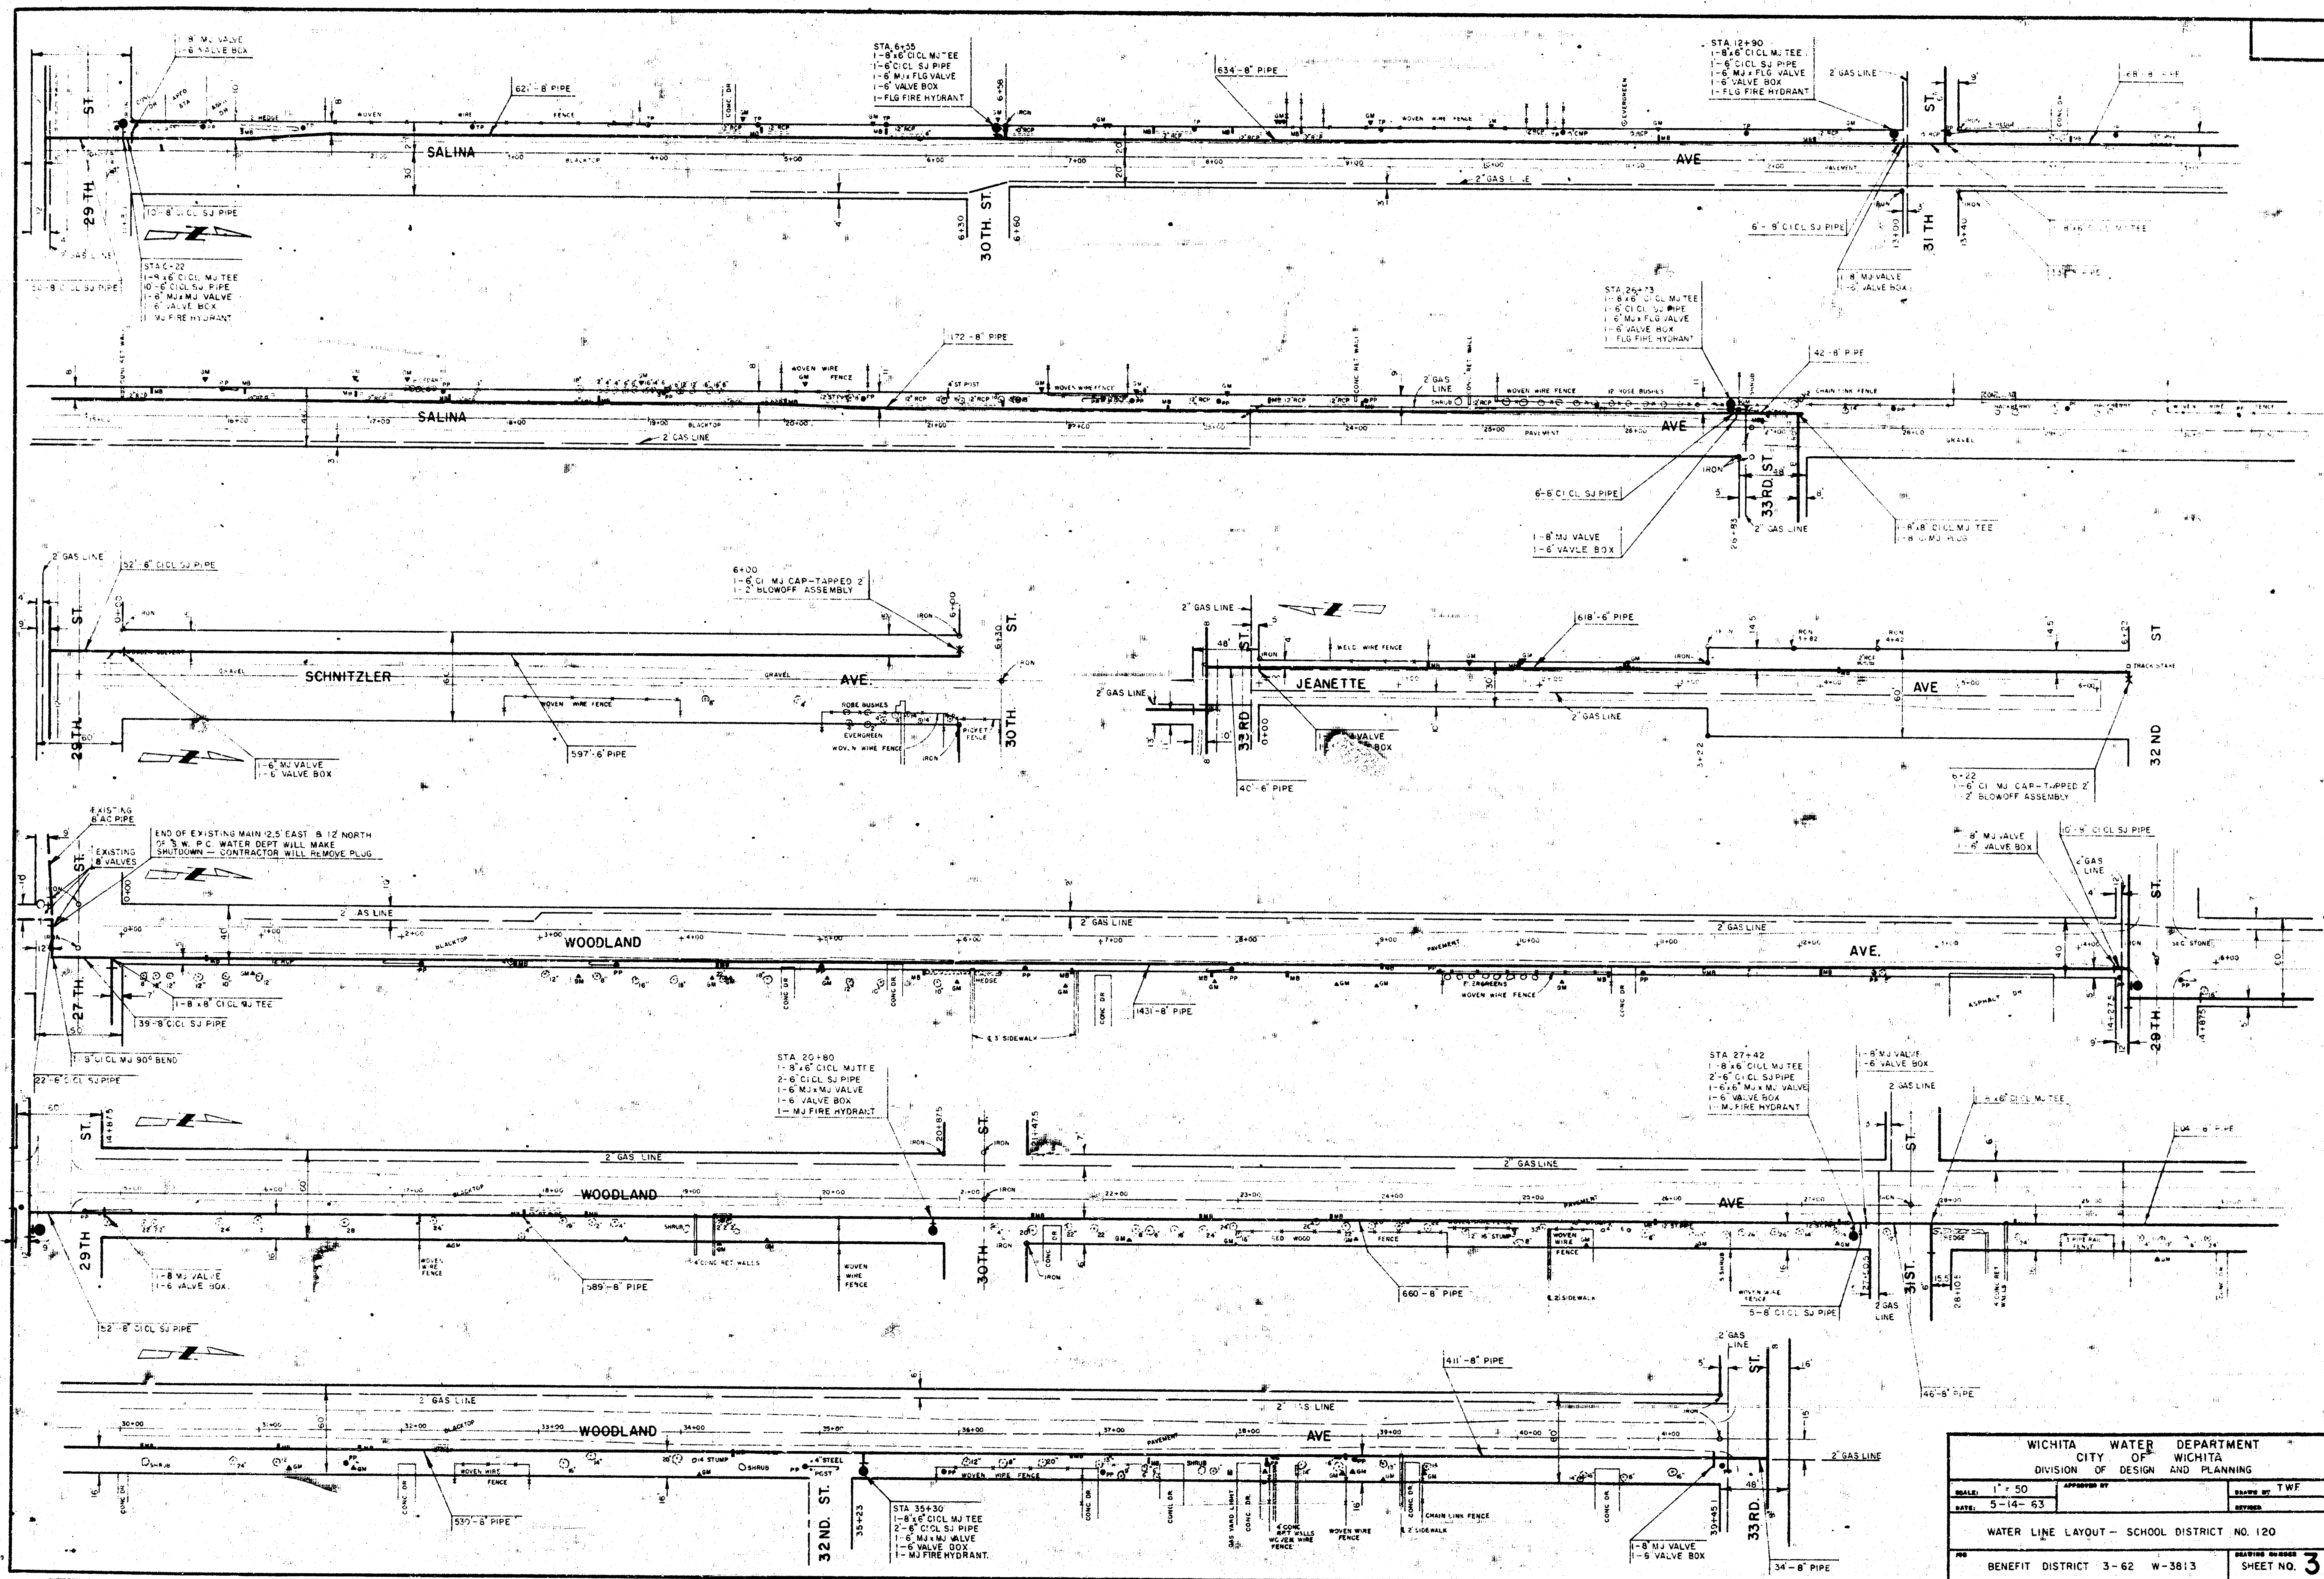



WICHITA WATER DEPARTMENT			
CITY OF WICHITA			
DIVISION OF DESIGN AND PLANNING			
DATE: 5-14-63	APPROVED BY:	DESIGNED BY: T.W.F.	DRAWN BY:
WATER LINE LAYOUT - SCHOOL DISTRICT NO. 120			
BENEFIT DISTRICT 3-62 W-3813			SHEET NO. 3

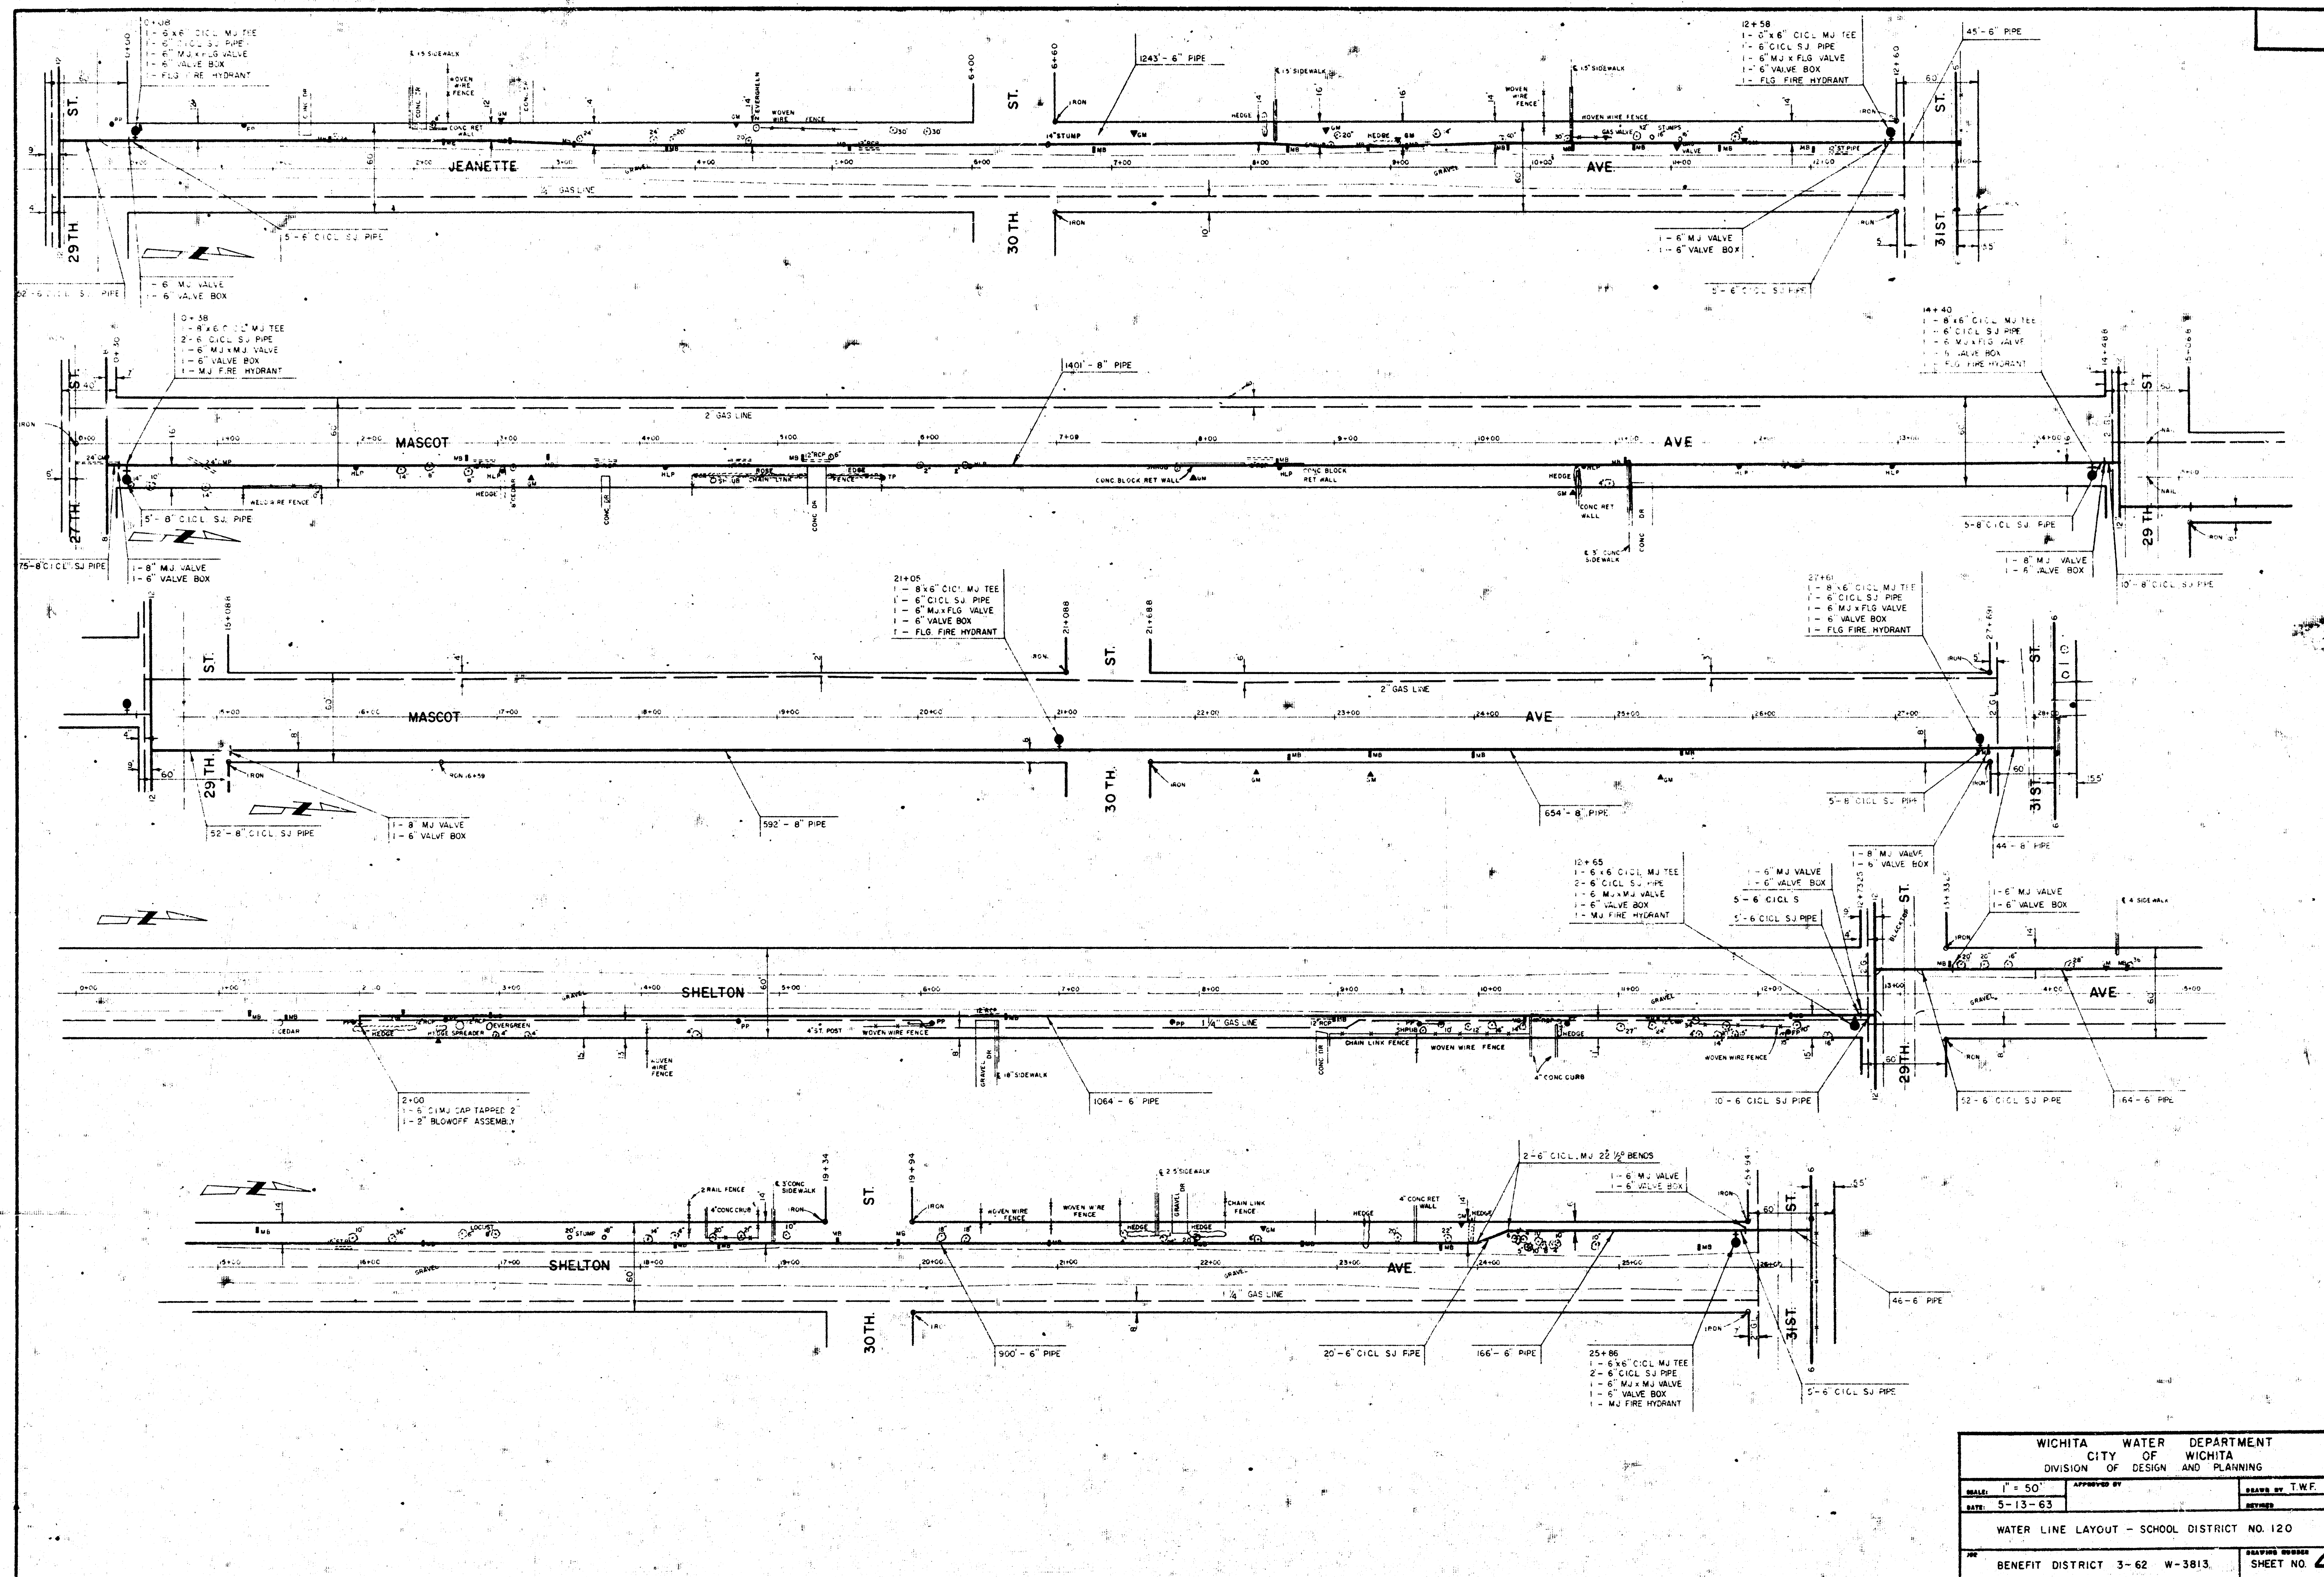


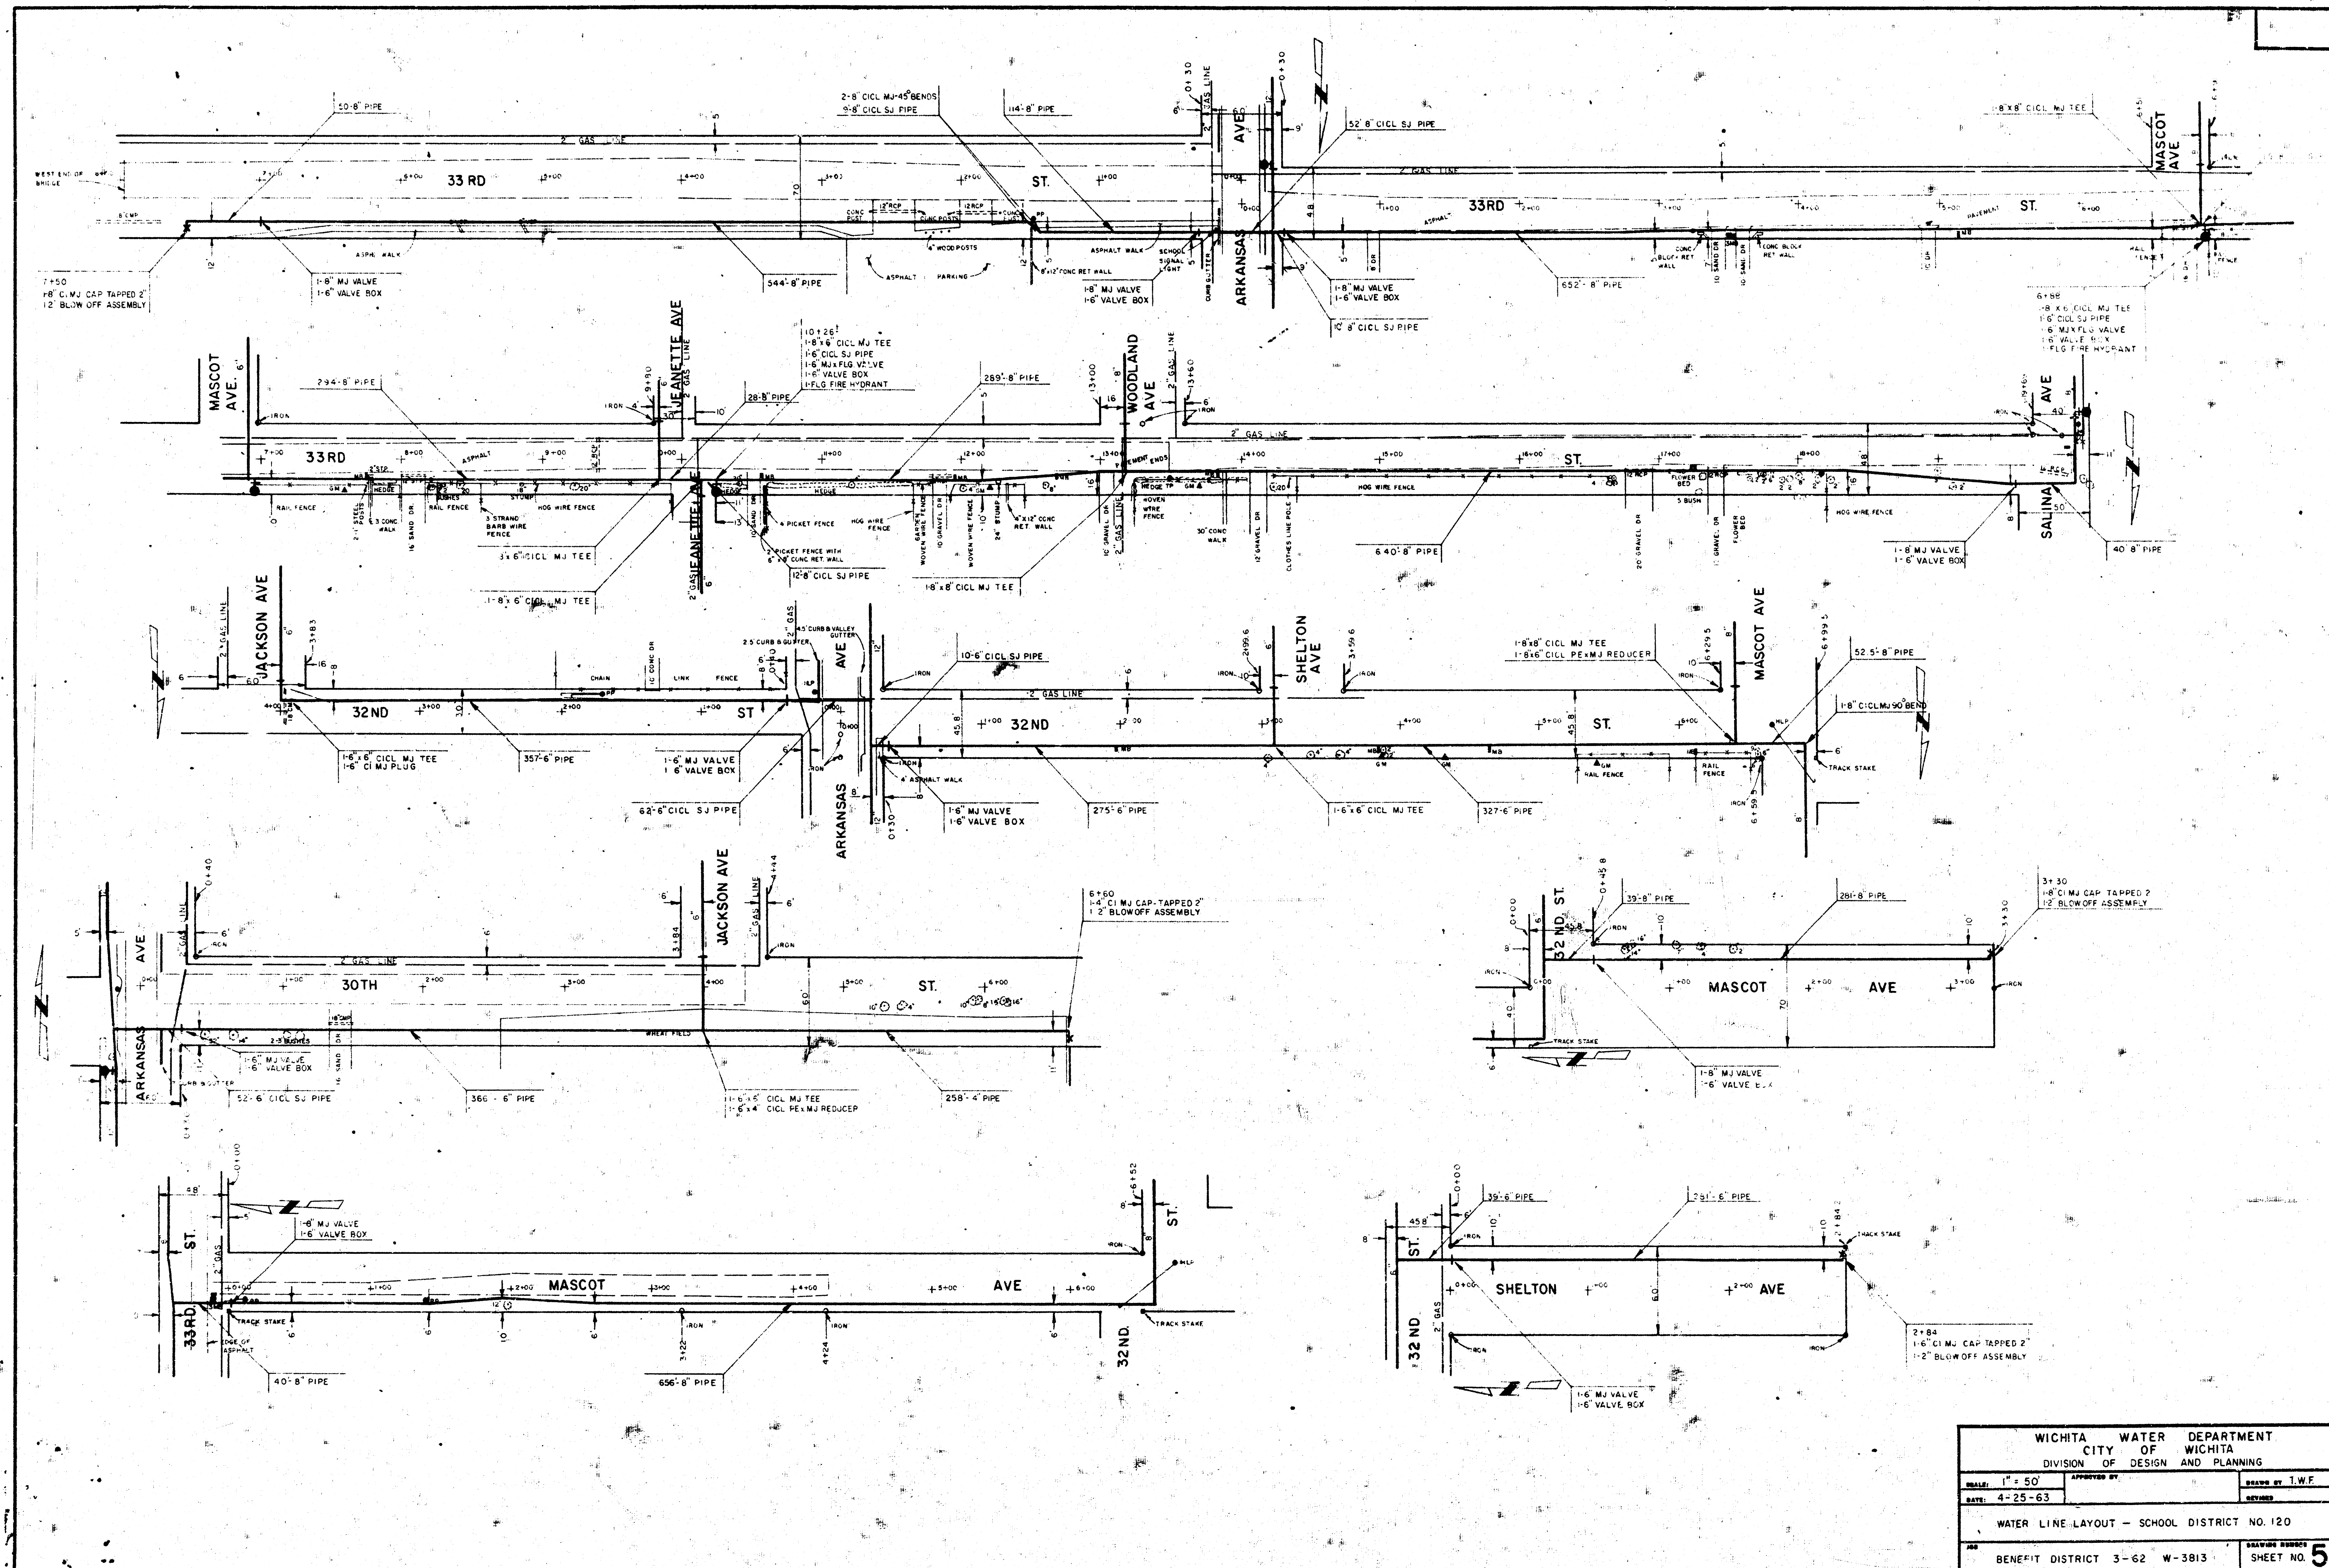


WICHITA WATER DEPARTMENT			
CITY OF WICHITA			
DIVISION OF DESIGN AND PLANNING			
SCALE: 1" = 50'	APPROVED BY:		DRAWN BY: T.W.F.
DATE: 4-25-63			REVISED:
WATER LINE LAYOUT - SCHOOL DISTRICT NO. 120			
BENEFIT DISTRICT 3-62 W-3813			SHEET NO. 5

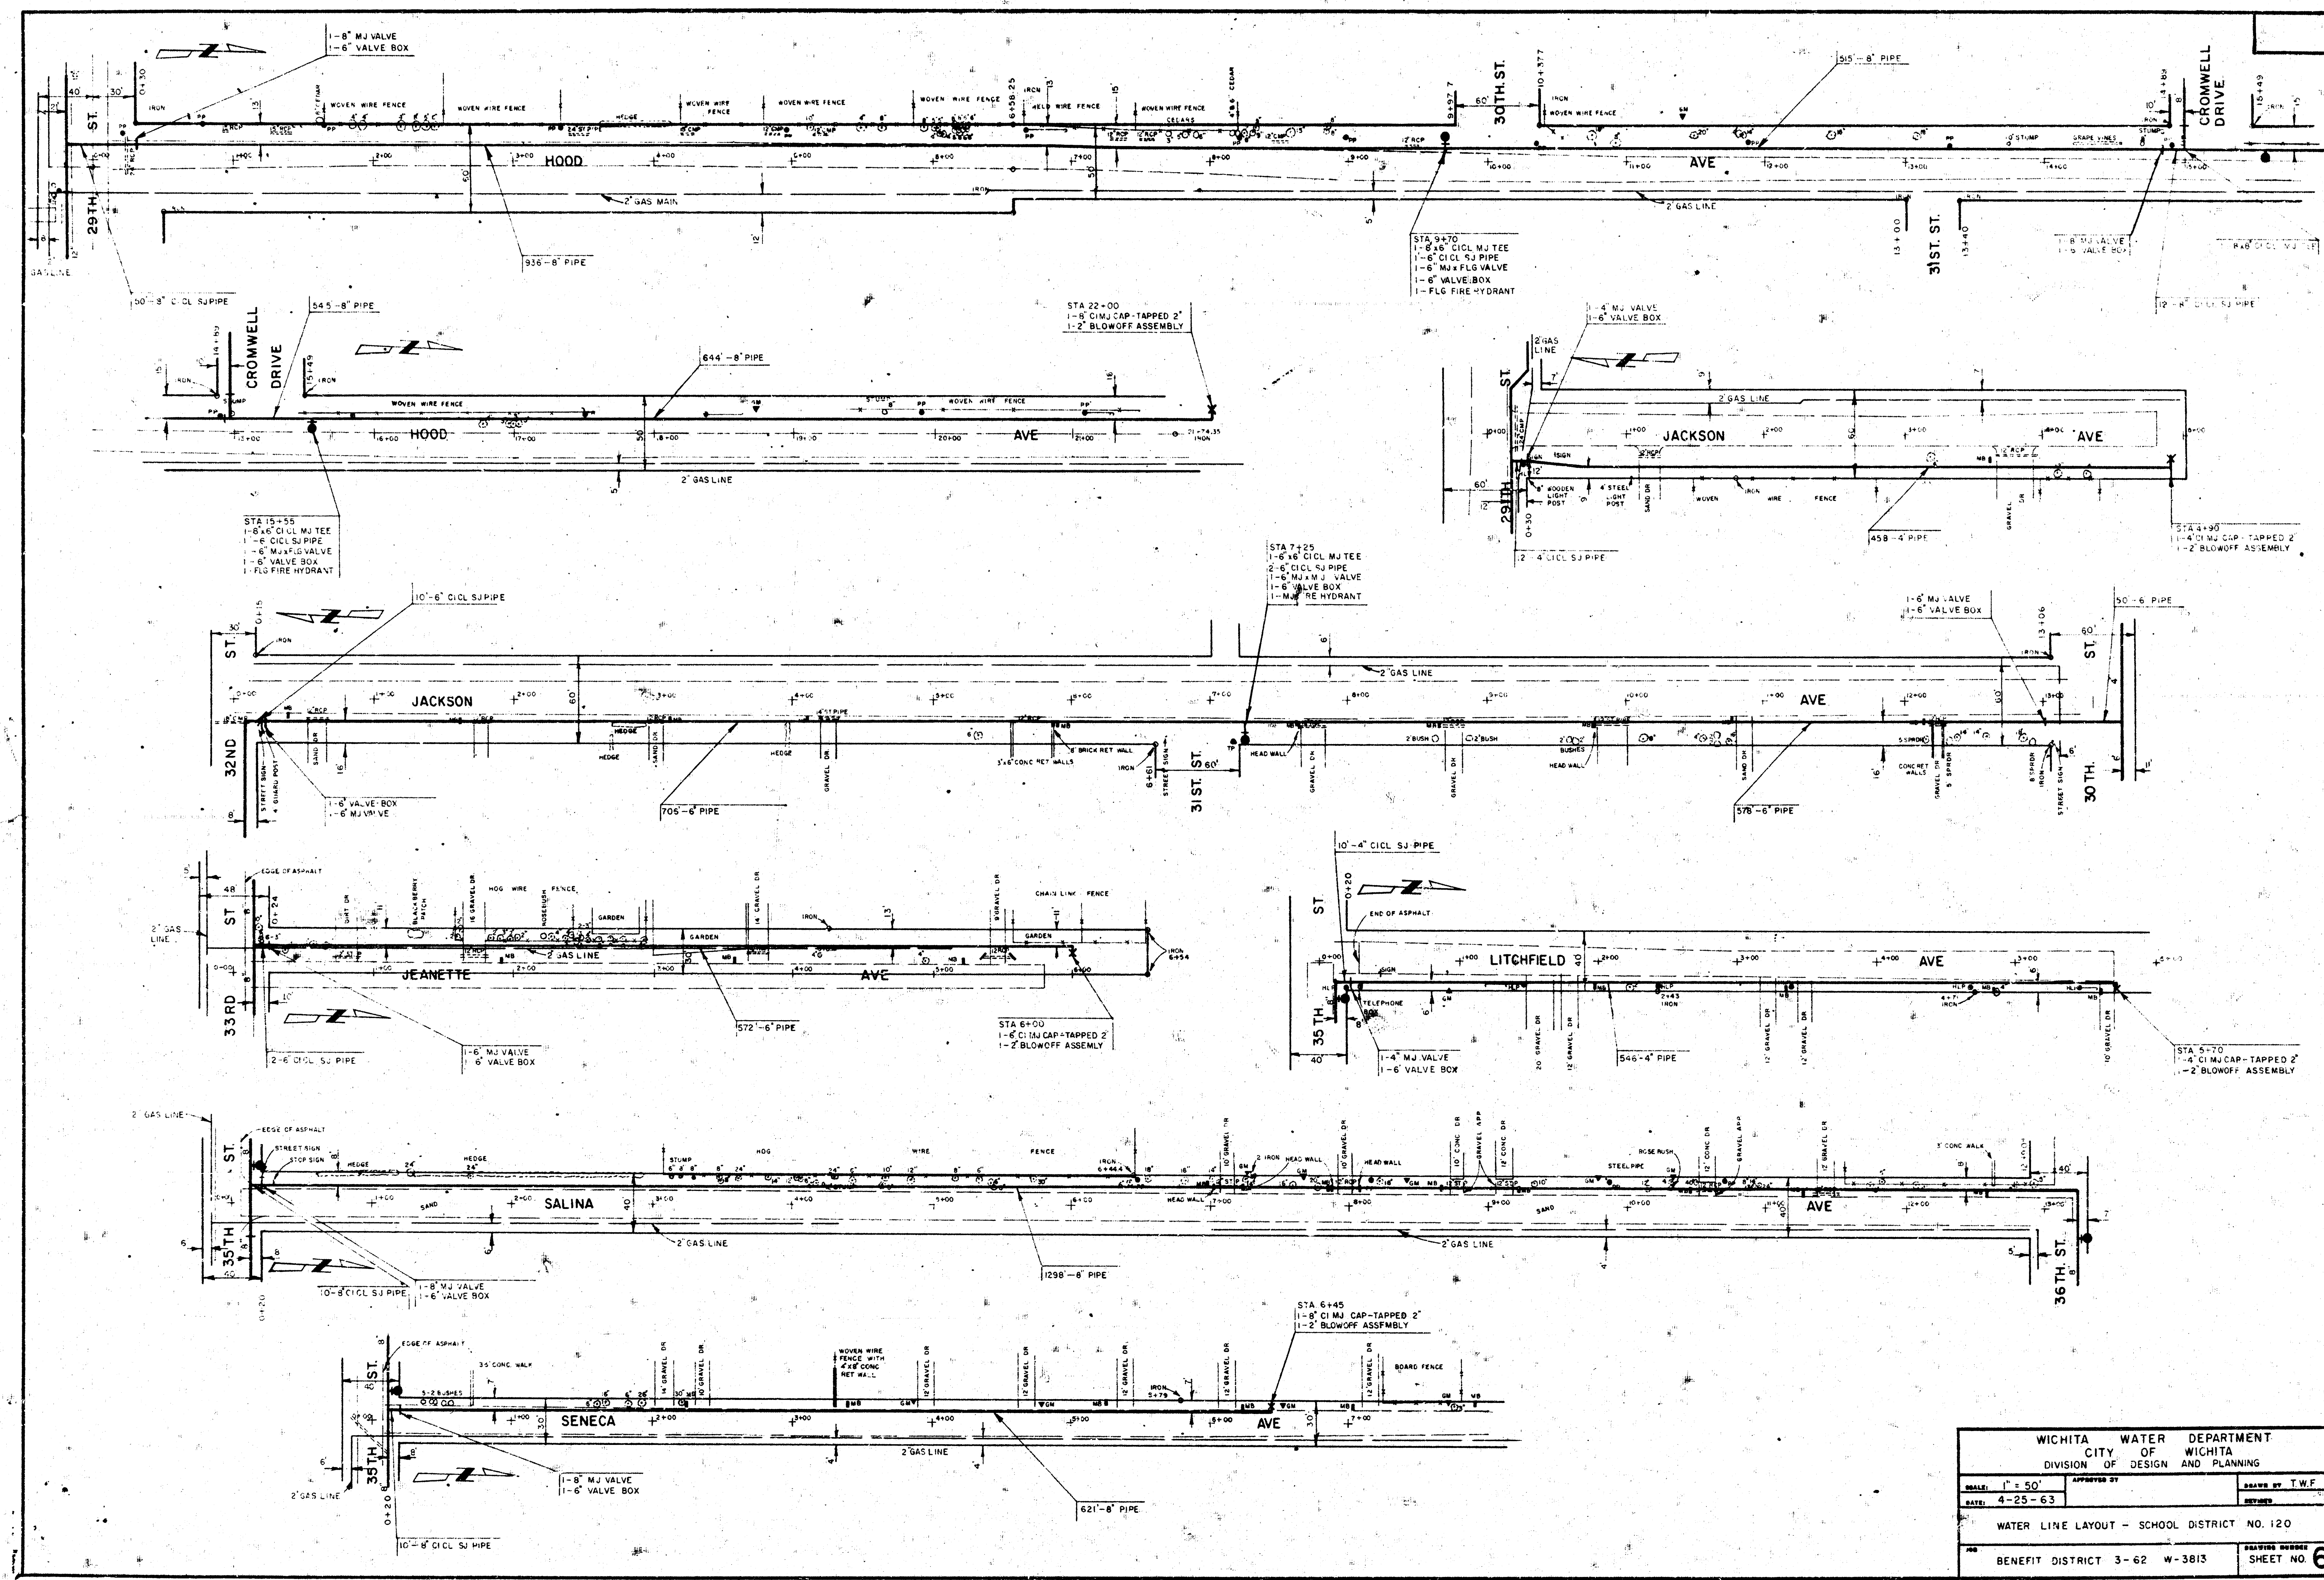

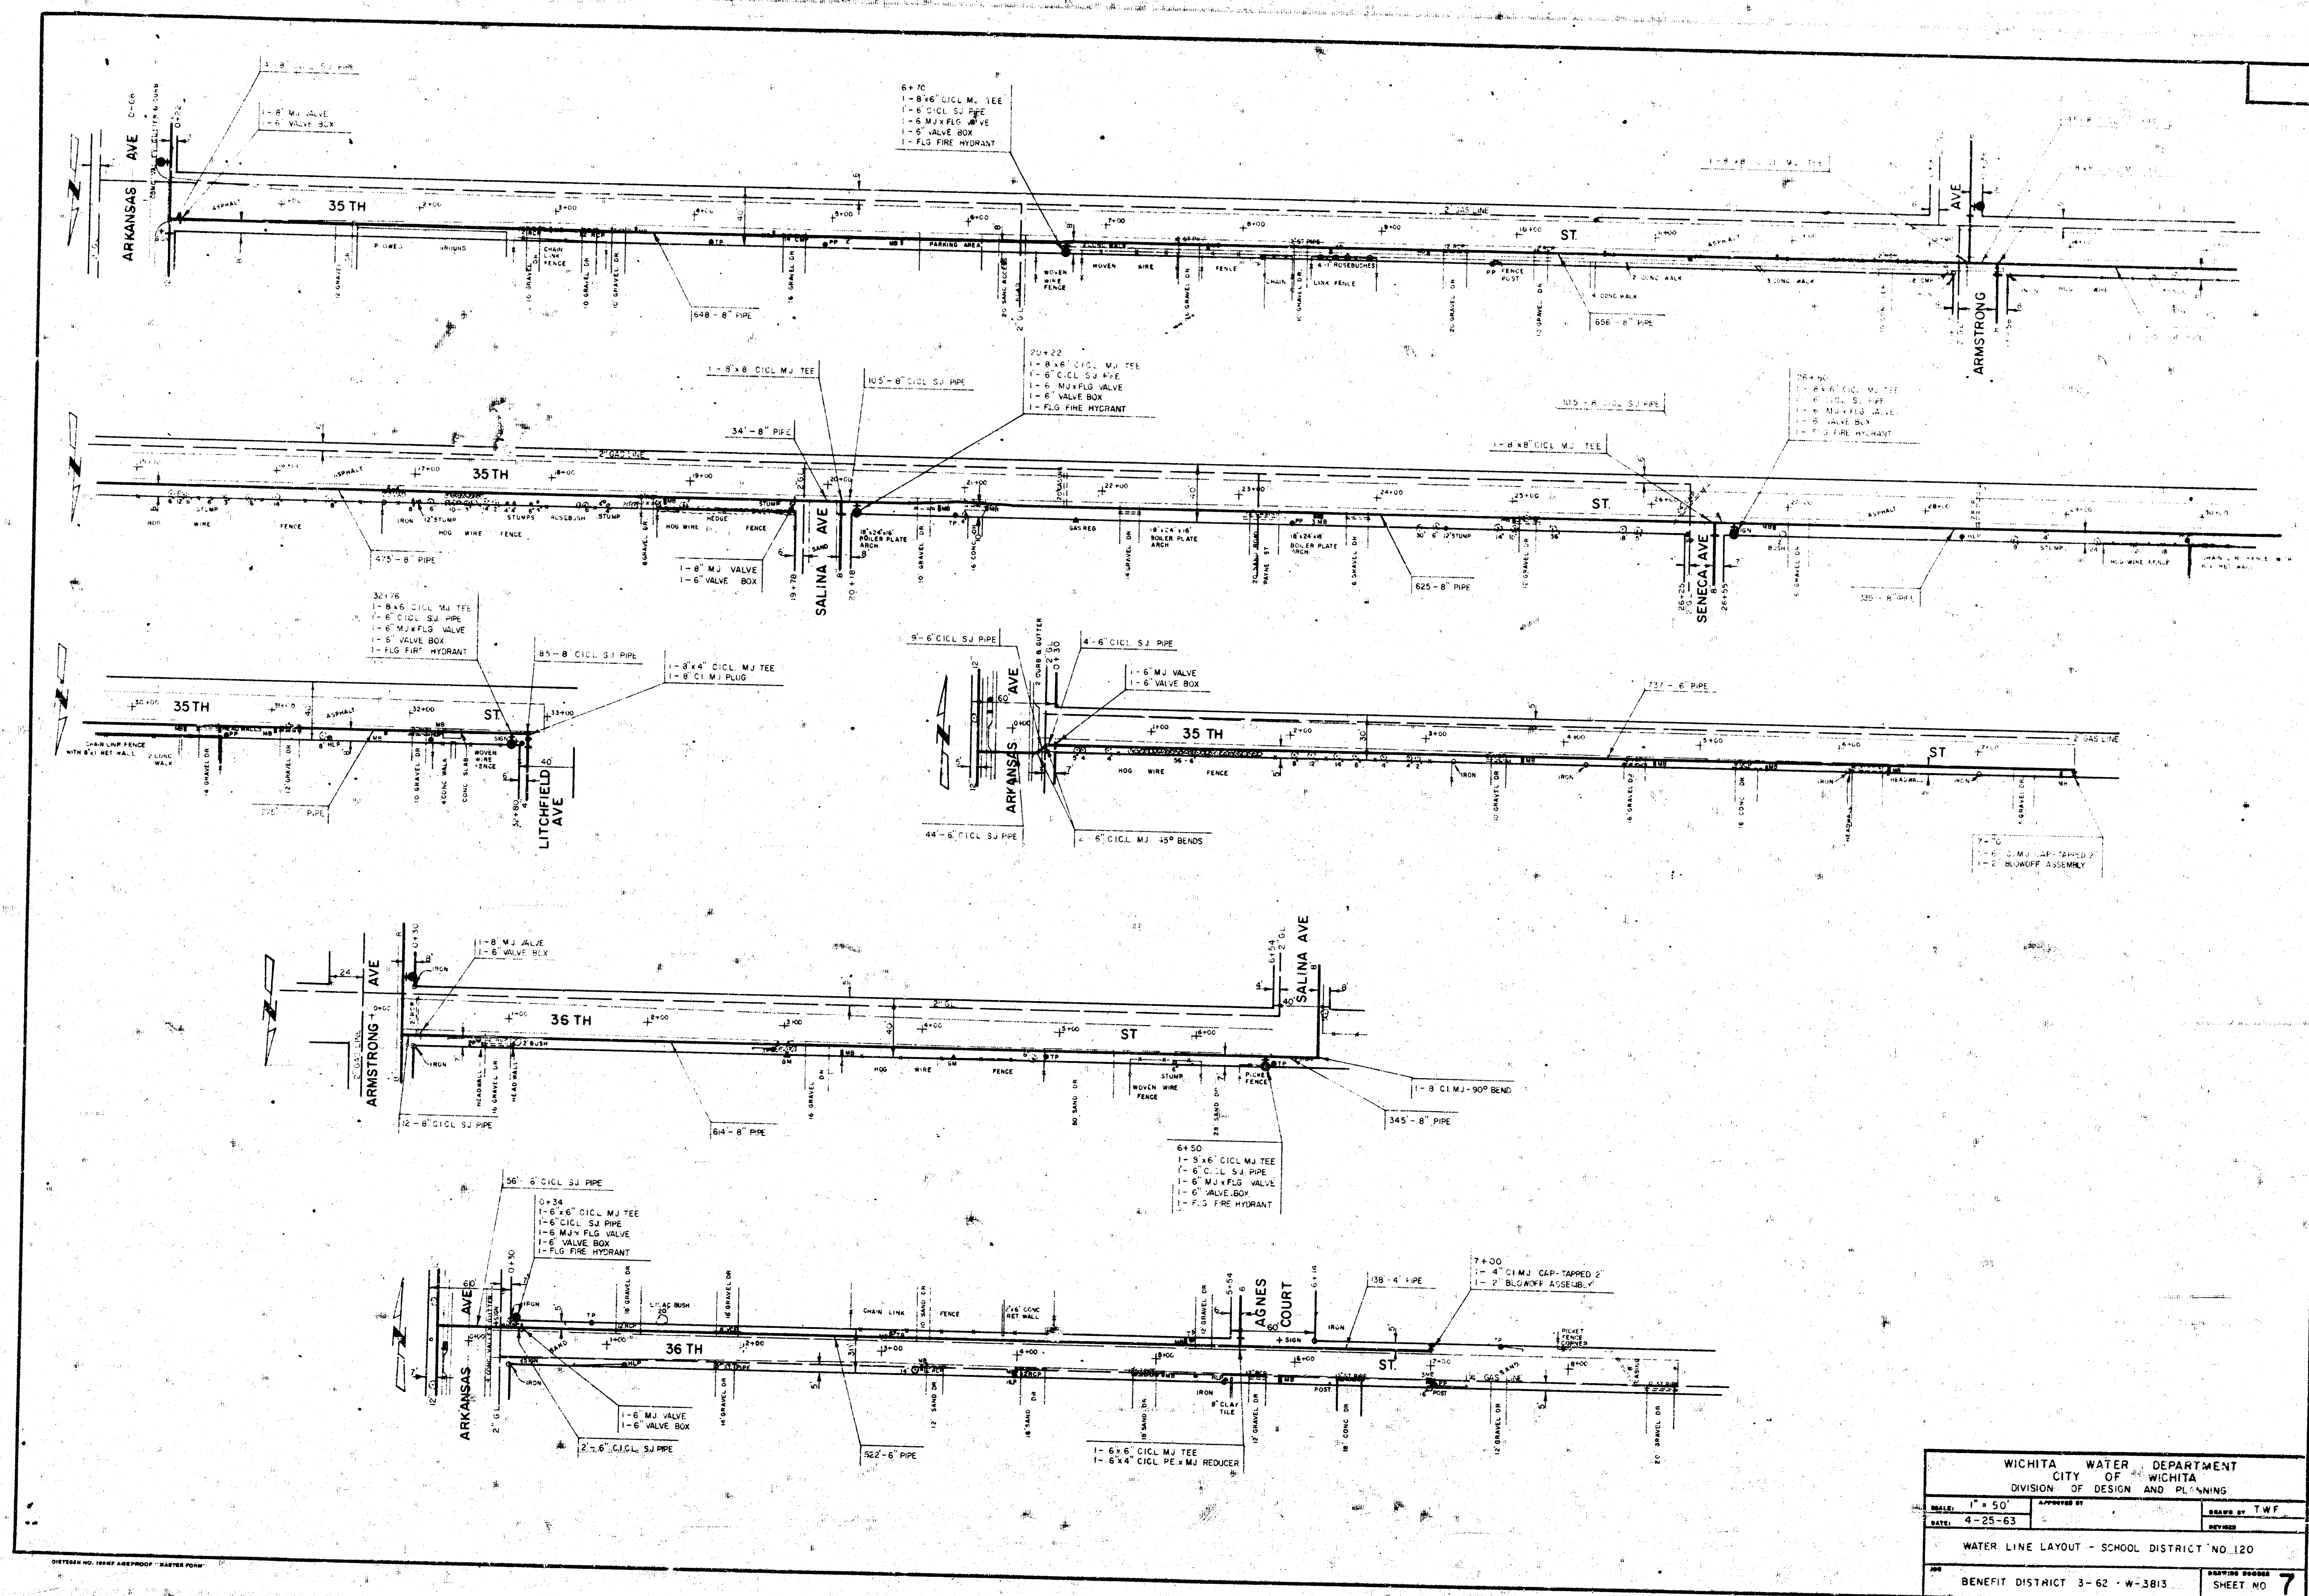

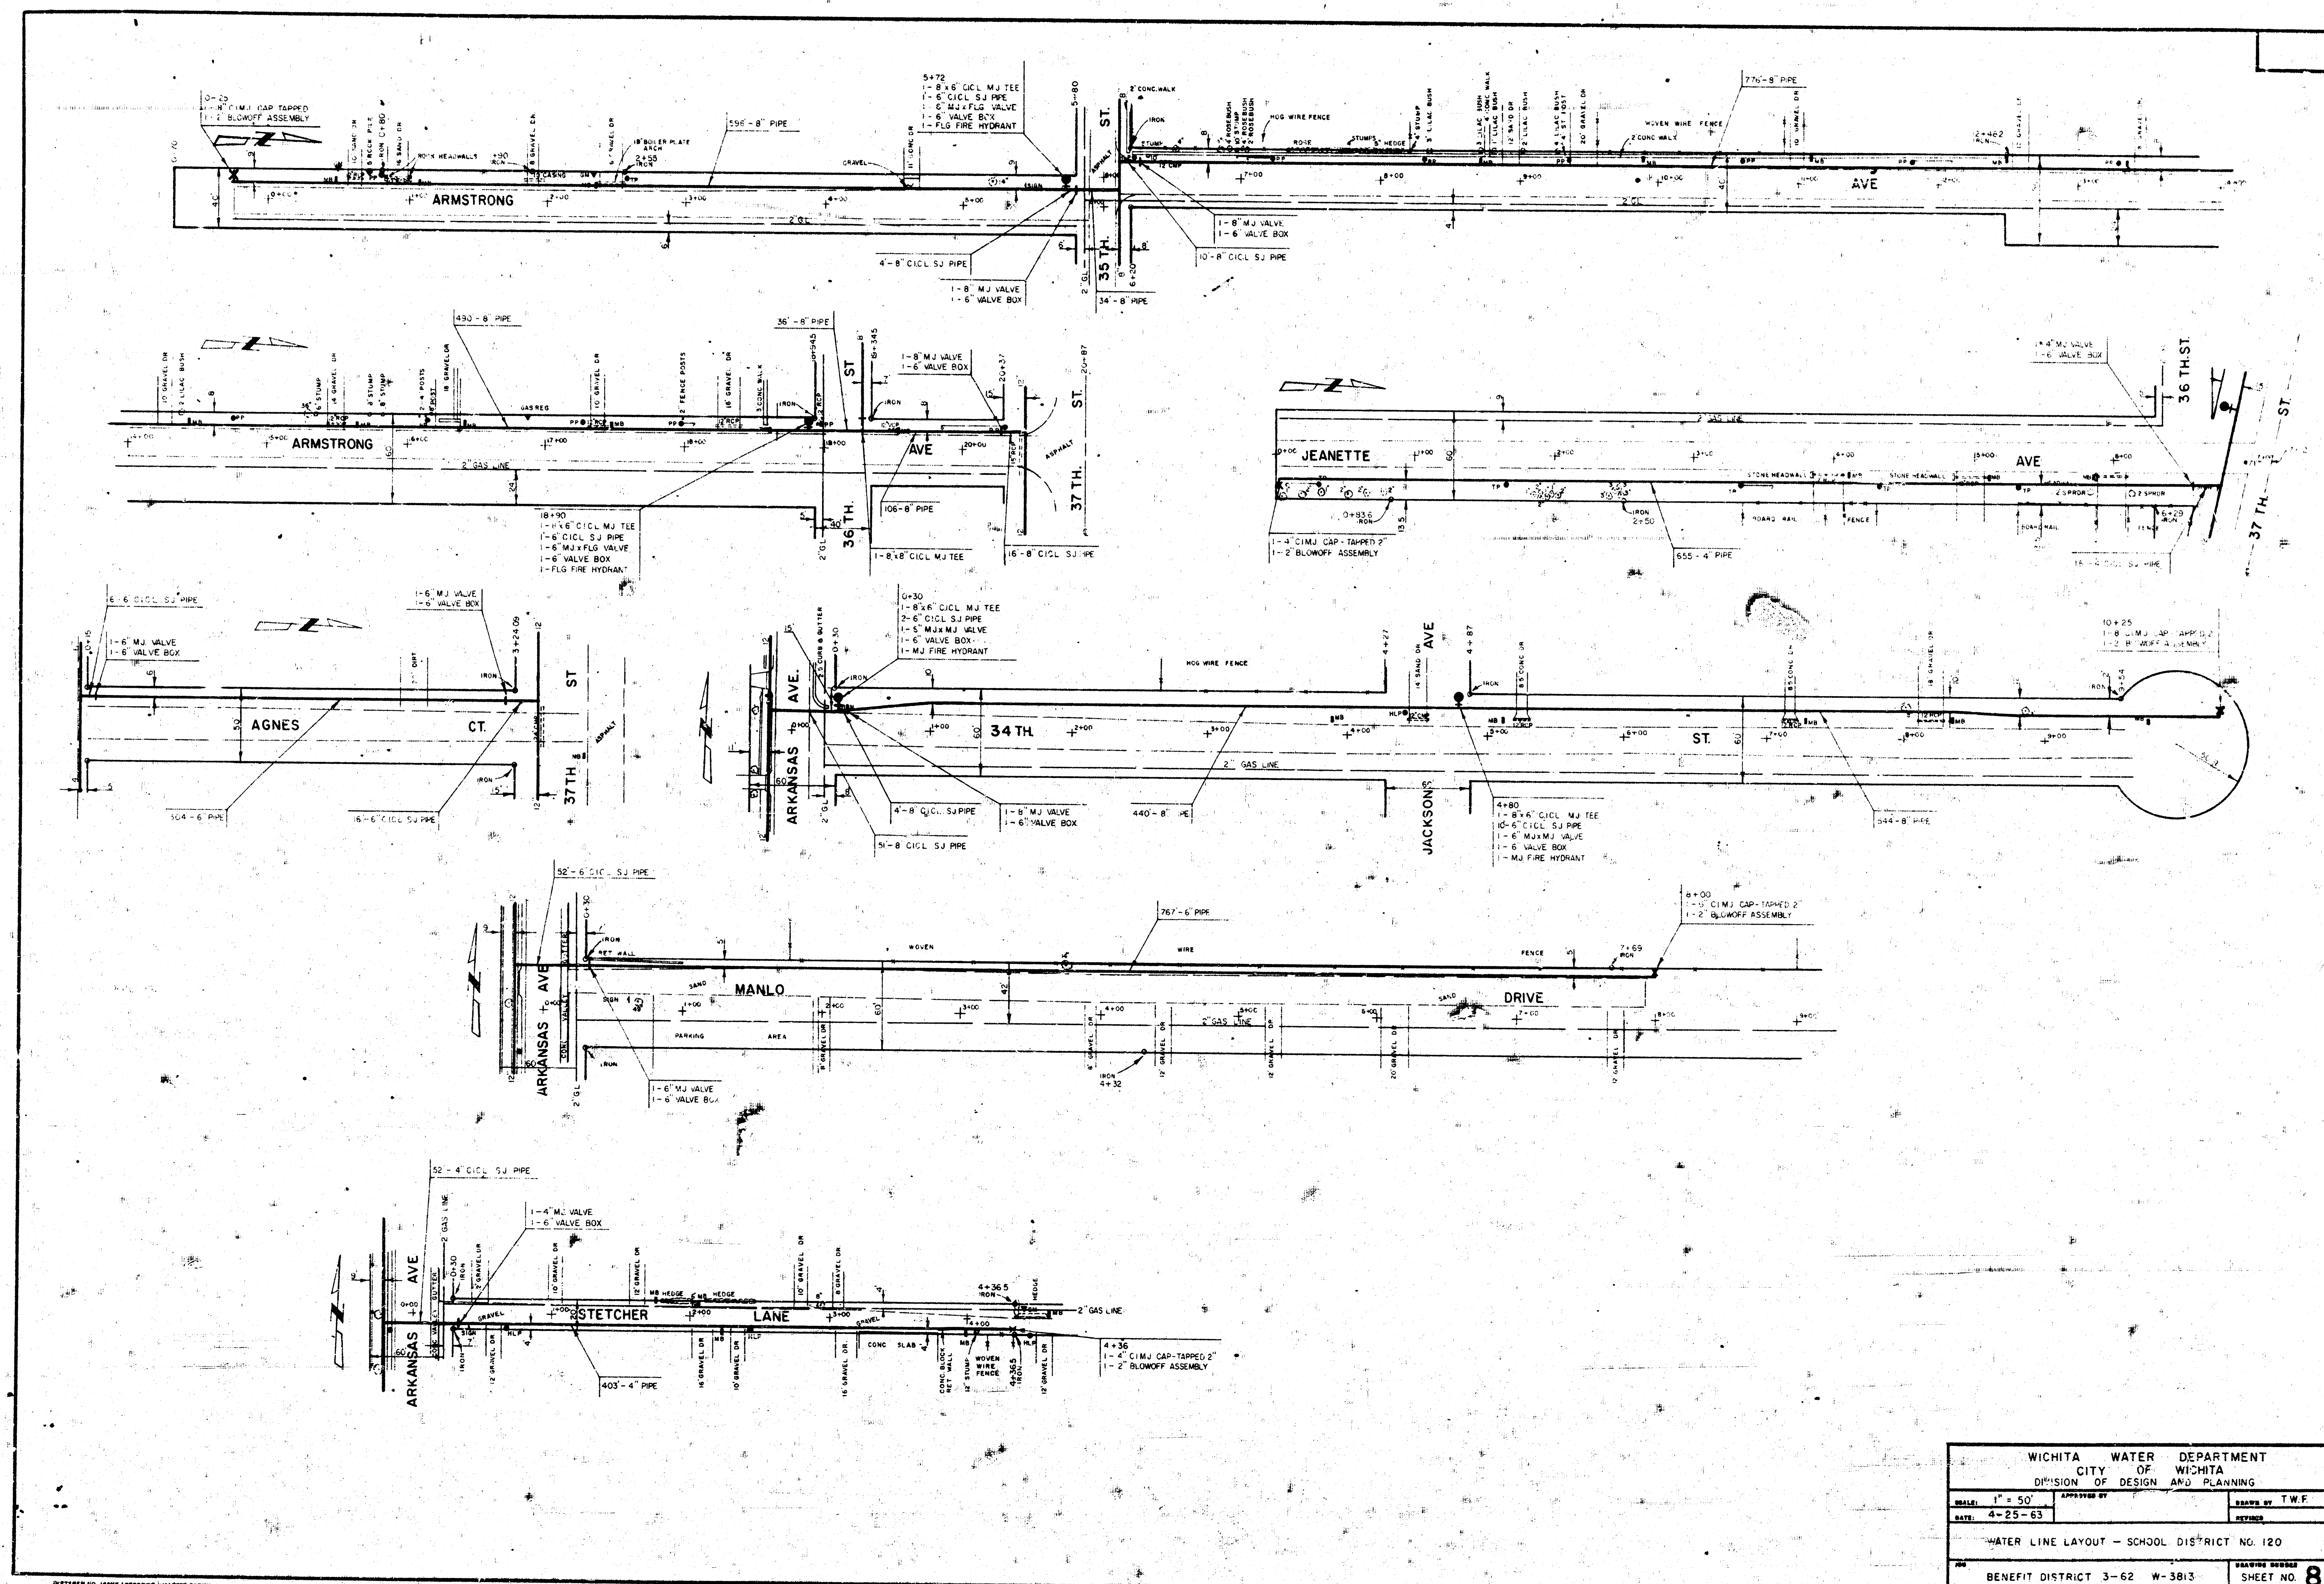

WICHITA WATER DEPARTMENT			
CITY OF WICHITA			
DIVISION OF DESIGN AND PLANNING			
SCALE: 1" = 50'	APPROVED BY:		DESIGNED BY: T.W.F.
DATE: 4-25-63			DRAWN BY:
WATER LINE LAYOUT - SCHOOL DISTRICT NO. 120			
BENEFIT DISTRICT 3-62 W-3813			SHEET NO. 8

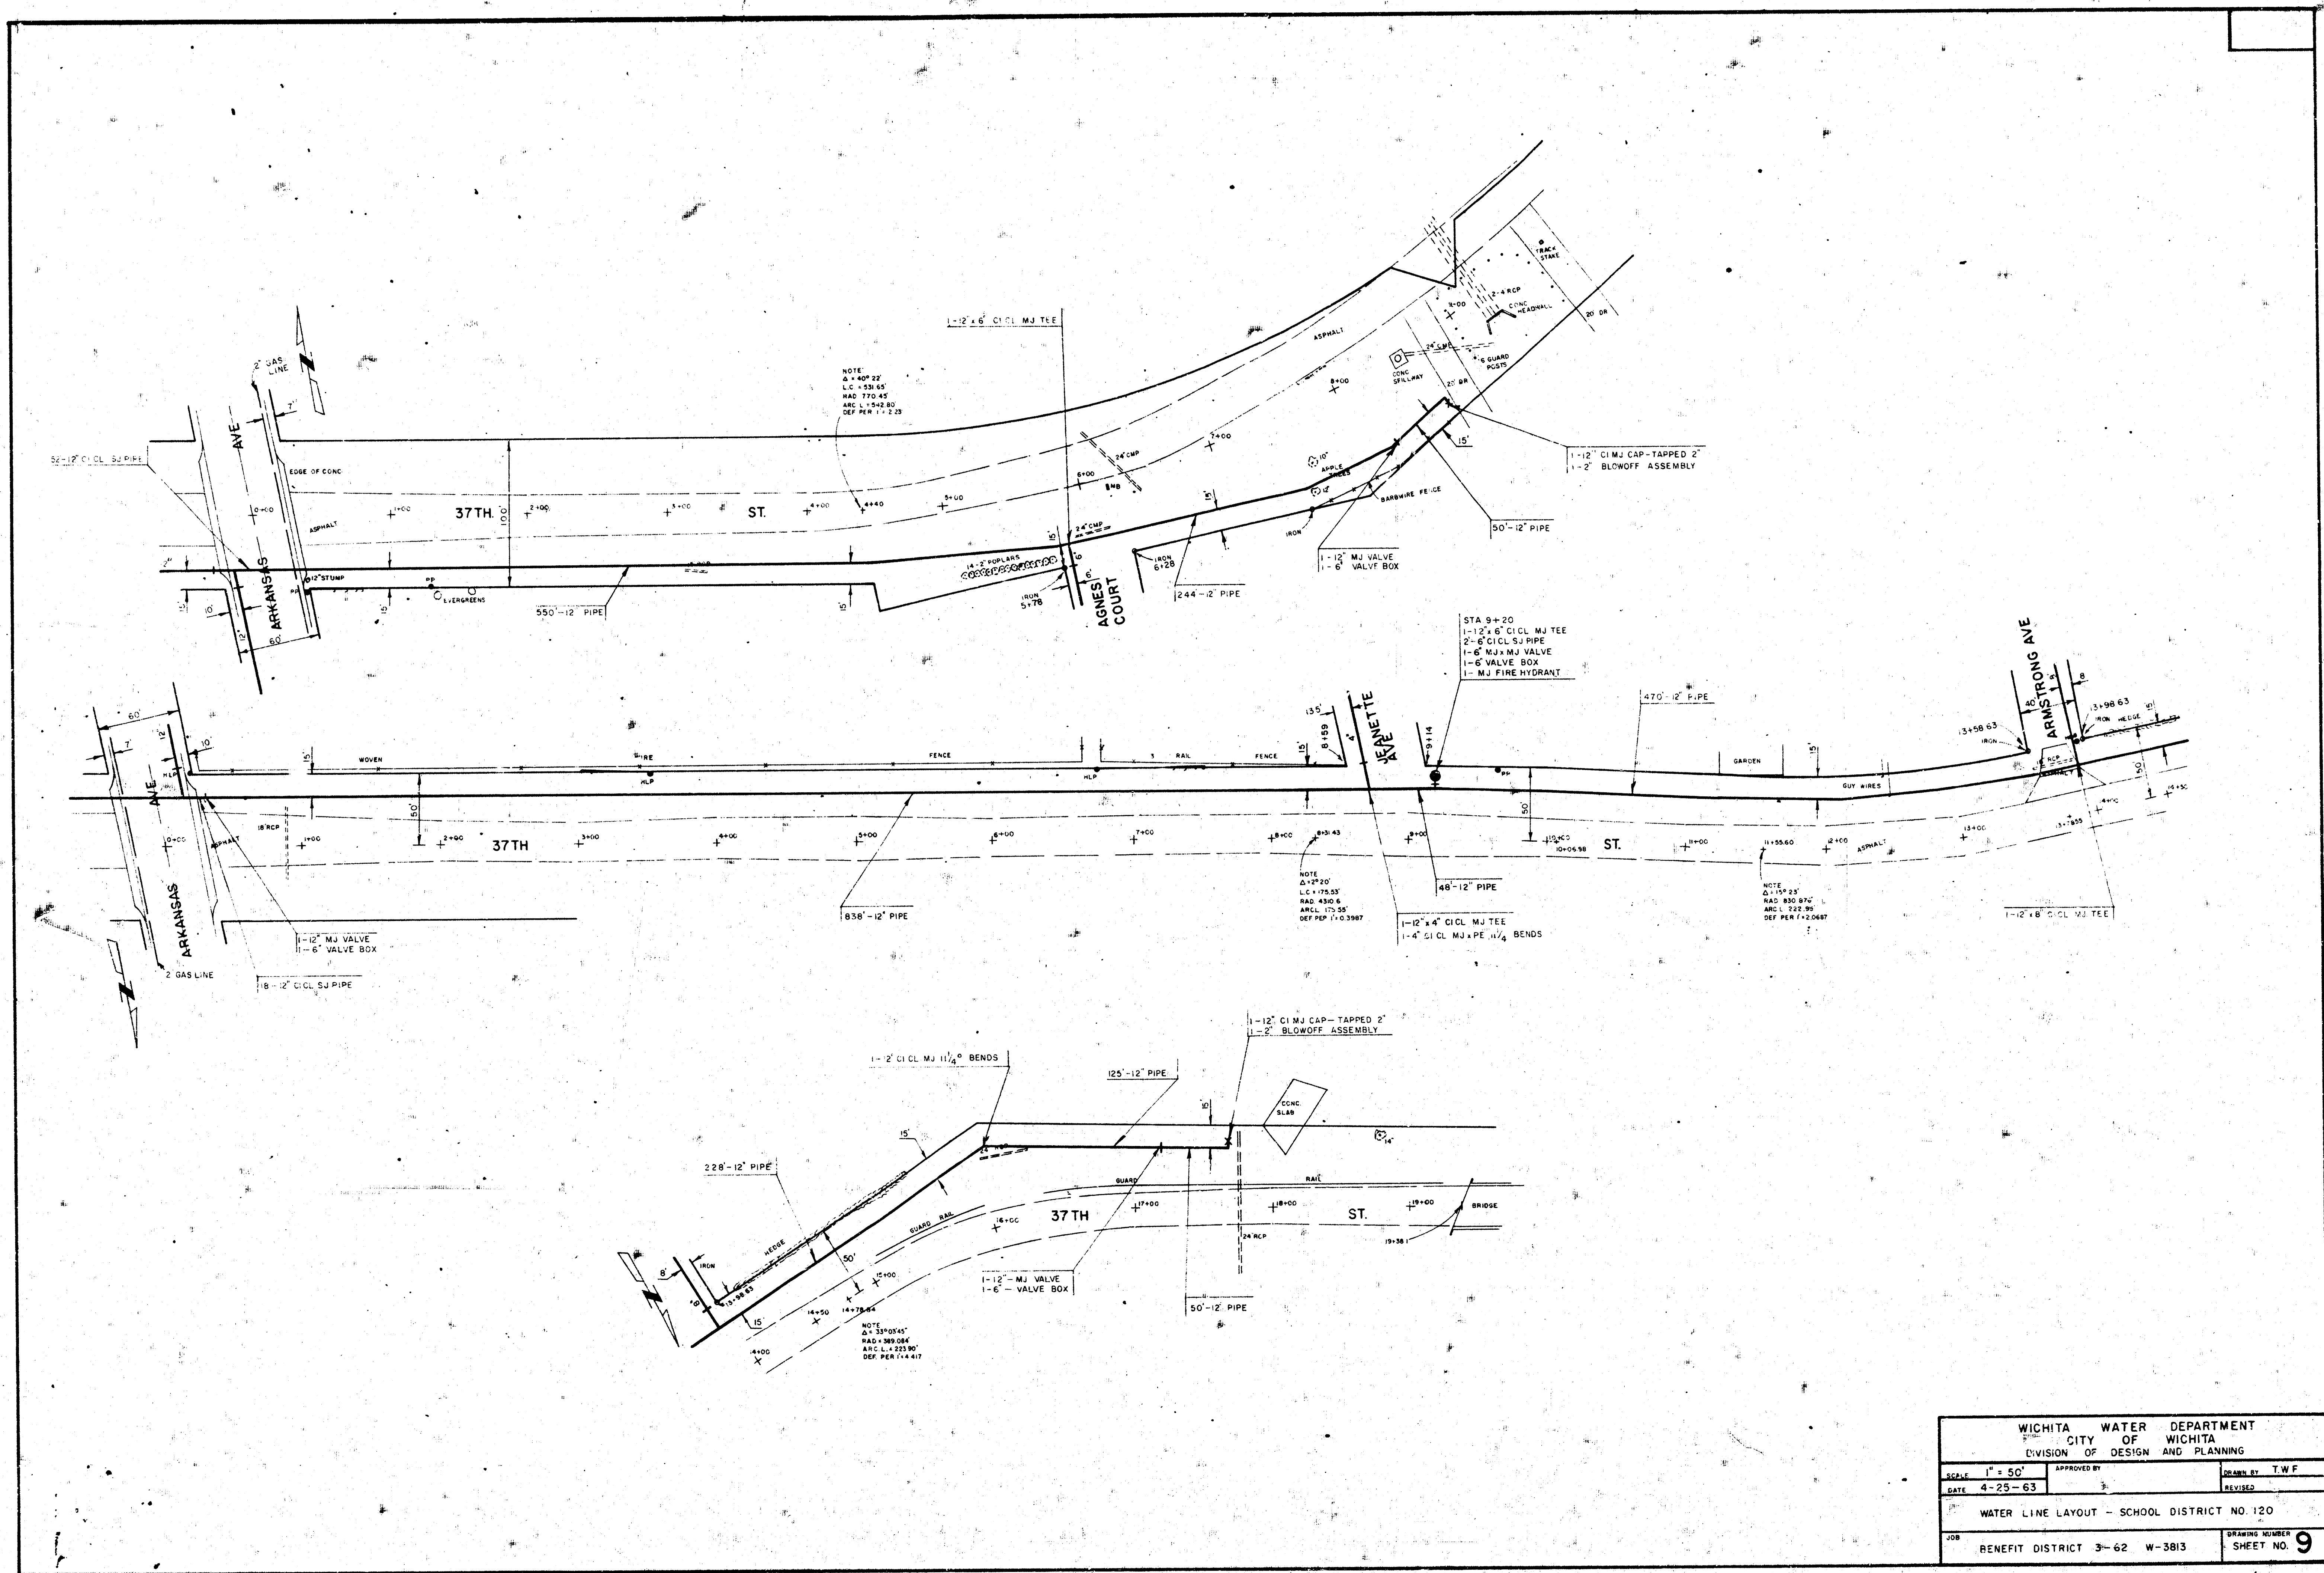

WICHITA WATER DEPARTMENT			
CITY OF WICHITA			
DIVISION OF DESIGN AND PLANNING			
SCALE	1" = 50'	APPROVED BY	DESIGNED BY T.W.F.
DATE	4-25-63	3	REVISED
WATER LINE LAYOUT - SCHOOL DISTRICT NO. 120			
JOB	BENEFIT DISTRICT 3-62 W-3813		DRAWING NUMBER SHEET NO. 9

