
P.I. Sta 1248+72.89
℄ Levee 'J' only
Δ = 95°07'10"
D = 2°30'
R = 2291.83
T = 725.27
L = 1404.78

N 0°49' E
N 3°22' W 171.27
328.17
S 89°07' E 150.00
BEGIN LEVEE 'J' Sta 1241+00
P.C. Sta 1241+47.62
N 13°41' W 198.69
S 0°53' W 147.62
352.38
N 25°46' W 126.68
N 5°46' W 486.01
S 14°40' E 498.83
S 27°36' E 11.52
Arthur R & Fannie E. Botts
N 33°01' W 99.41
P.T. Sta 1255+52.40
27°36'
487.21
S 34°08' E
P.C. 6.79
S 34°14' E
348.36
P.C. Sta 1259+00.76
N 34°14' W 161.60
S 34°59' E 99.24
S 39°34' E 499.55
Marianna Wertzinold
S 47°13' E 499.55
N 1° 02' W 854.84
S 54°12' E 499.55
S 82°03' W 272.61
S 59°12' E 66.81
C-N 30°47' E 125.00
S 76°12' W 256.88
S 63°35' E 488.37
N 82°10' W 379.02
S 69°50' E 211.22
N 87°56' W 200.20
P.I. Sta 1284+84.05
S 69°50' E 90.14
P.T.
N 80°35' W 203.19
S 33°34' E 199.00
200.0
S 72°14' E 1412.36
Wallace W. Burge
T 26 S
T 25 S
R 1 W
C. A. Turnel et ux
Adolf Goering et al
M. L. Williams
N 39°14' W 2647.04
P.C. Sta 1295+73.28
N 89°11' E 114.07
N 37°40' E 355.75
N 16°44' E 2301.05
750
N 16°44' E 771.53
N 16°44' E 525.18
Edwin M. & Ill. E. Smith
N 16°44' E 1290.70
Alex Clark et al
N 16°44' E 2761.63
Albert S. Hoefgen
Abraham Hoefgen
Edith Jacob Burks
N 16°44' E 1356.94
N 9°37' E 20.10
N 9°37' E 987.68
N 16°44' E 371.67
N 89°49' E 130.96
N 4°50' E 606.41
N 16°44' E 113.98
N 16°44' E 2102.04
N 16°44' E 1015.05
N 0°49' E 819.03
O. V. Garrison et ux
P.T. Sta 1429+18.16
MATCH SHEET 2
P.C. Sta 1418+18.93
MATCH SHEET 3
P.I. Sta 1423+72.16
℄ Levee 'J' only
Δ = 16°29'40"
D = 1°30'
T = 353.63
R = 3819.72
L = 1099.63
℄ Right Bank Levee
℄ Channel
℄ Left Bank Levee
4500
4500
750
750
750
2000
2000
618.89
P.I. Sta 1301+56.73
℄ Levee 'J' only
Δ = 91°00'20"
D = 10°00'
R = 572.96
T = 583.43
L = 910.39
N 69°28' W 101.67
℄ Cor
P.T. Sta 1306+82.62
S 13°44' W P.T. 835.83
S 16°44' W 2402.50
S 16°44' W 1303.61
H. R. Lowry
N 89°33' W 79.25
S 0°01' W 264.53
S 16°44' W 1032.00
S 16°44' W 2762.41
S 16°44' W 883.45
S 16°44' W 207.75
S 23°51' W 100.78
S 16°44' W 750.76
Alex Clark et al
Nellie & Mable Lowry
B. Noll Jacob et al
2 S L & S F R R
Fred W. Hessler et ux
Bessie M. Corn
E. O. Marshall
Arkansas
Wichita
Valley Center
Little Arkansas R.
Slate Creek
Jester Cr.
Chisholm Creek
T 26 S
T 25 S
R 1 W
VICINITY MAP
SCALE: 1" = 1 MILE

LEGEND
- CONCRETE MONUMENTS
- Δ P.I. OF CURVES
- ——— ℄ CHANNEL & LEVEES
- ——— PROPERTY LINES
- ——— RIGHT OF WAY LIMITS

ARKANSAS RIVER BASIN
WICHITA AND VALLEY CENTER
FLOOD CONTROL PROJECT
# LITTLE ARKANSAS RIVER FLOODWAY PLAN

SCALE: 1 INCH = 400 FEET
CITY-COUNTY ENGINEER'S OFFICE, WICHITA, KANSAS
SHEET 1 OF 3 SHEETS
APPROVED
DRAWN JR S.
TRACED
CHECKED

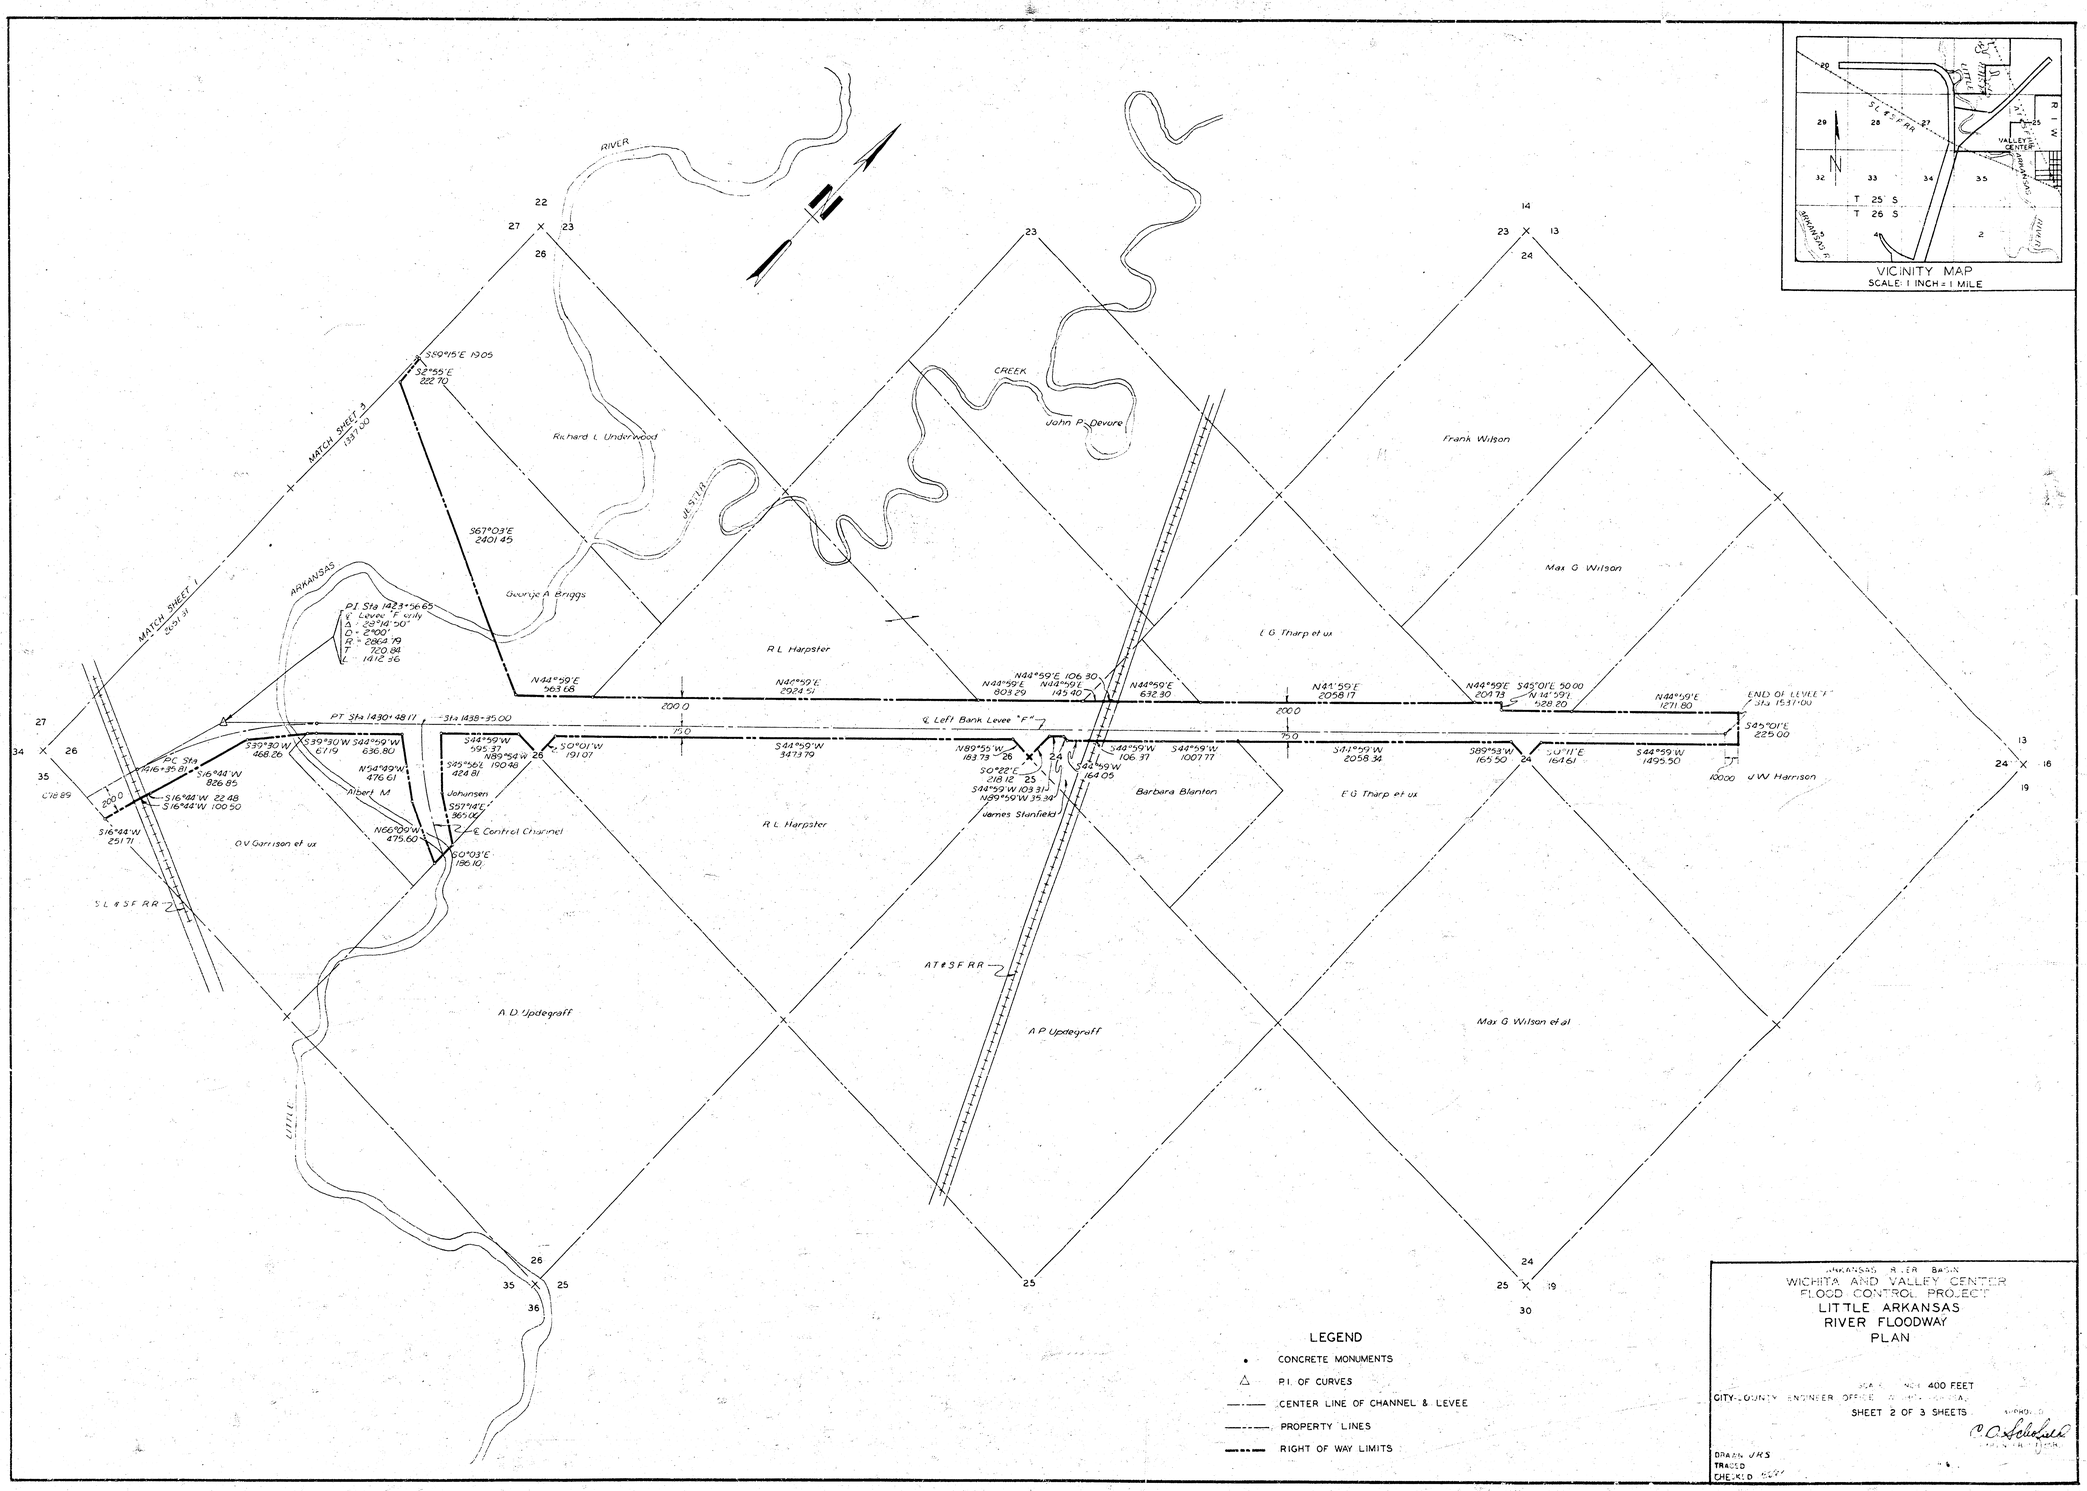





## LEGEND

- CONCRETE MONUMENTS
- P.I. OF CURVES
- CENTER LINE OF CHANNEL & LEVEE
- PROPERTY LINES
- RIGHT OF WAY LIMITS

ARKANSAS RIVER BASIN
WICHITA AND VALLEY CENTER
FLOOD CONTROL PROJECT
# LITTLE ARKANSAS RIVER FLOODWAY PLAN

SCALE: 1 INCH = 400 FEET
CITY-COUNTY ENGINEER OFFICE, WICHITA, KANSAS
SHEET 2 OF 3 SHEETS
APPROVED
DRAWN JRS
TRACED
CHECKED