B. M. 97.92 "B" in 1948 W. cb Market St. Blake.
B. M. 97.22 Top of cb ES Main St. Blake
Base = ℄ Blake St.

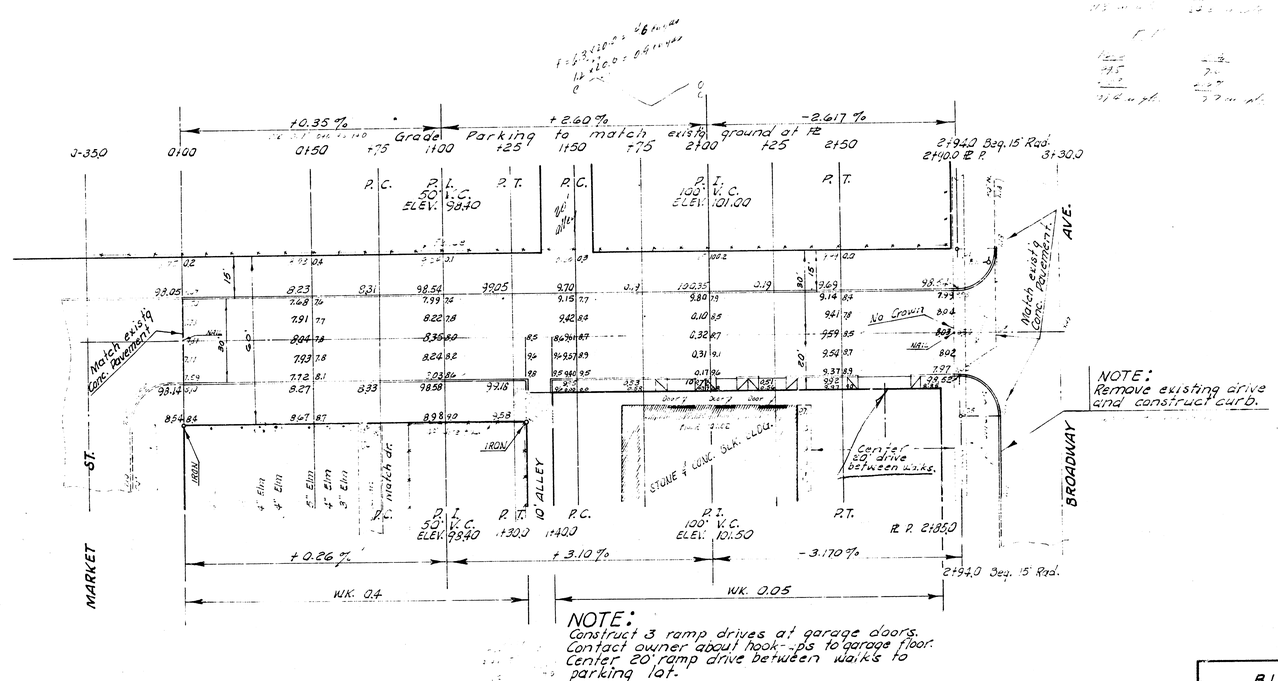

SCALE 1" = 20'

NOTE:
Construct 3 ramp drives at garage doors.
Contact owner about hook-ups to garage floor.
Center 20' ramp drive between walks to parking lot.

BLAKE ST.
EL MARKET ST. TO WL BROADWAY AVE.
30' CONC. & CB.
CITY OF WICHITA, KANSAS
B. E. SMITH CITY ENGINEER
JUNE 1960 PROJ. NO. 510-6