B. M. 97.92 "B" in 1948 W. cb Market St. Blake.

B. M. 97.22 Top of cb ES Main St. Blake

Base = ♁ Blake St.

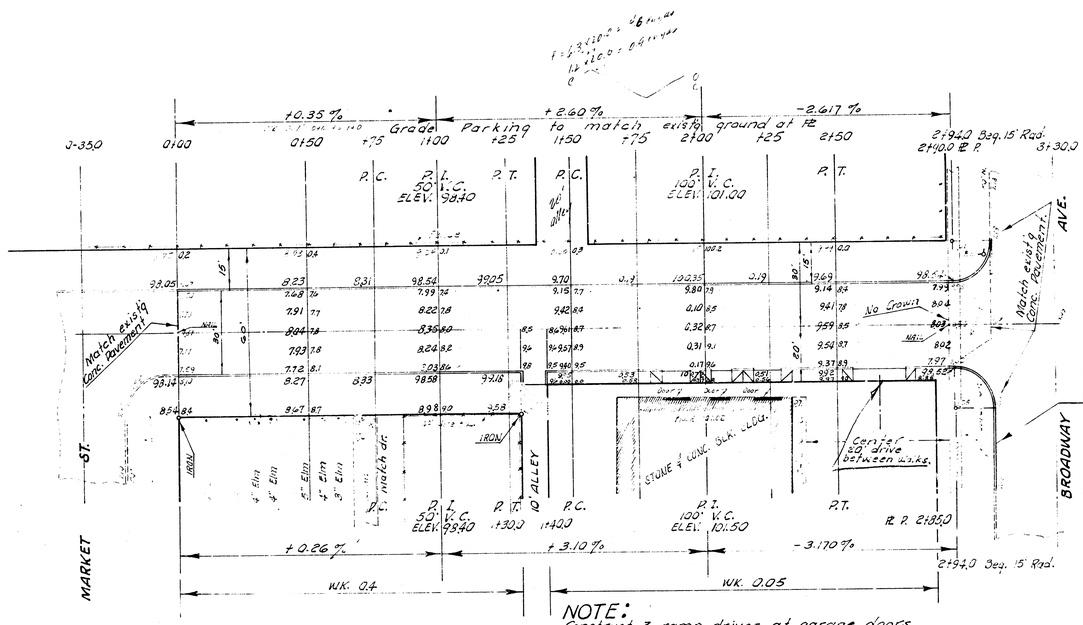

NOTE:
Remove existing drive and construct curb.

NOTE:
Construct 3 ramp drives at garage doors. Contact owner about hook-ups to garage floor. Center 20' ramp drive between walks to parking lot.

SCALE 1" = 20'

BLAKE ST.

EL MARKET ST. TO WL BROADWAY AVE.

30' CONC. & CB.

CITY OF WICHITA, KANSAS

B. E. SMITH CITY ENGINEER

JUNE 1960 PROJ. NO. 310-6