


NOTE: Traffic to be carried thru during construction.

NOTE TO FIELD ENGINEER & CONTRACTOR:
WATER DEPARTMENT TO MAKE REVISIONS IN THEIR
SUPPLY OF WATER TO THE MEDIANS. CONTRACTOR
TO NOTIFY WATER DEPT. PRIOR TO START OF
CONSTRUCTION.

N
SCALE 1"=20'

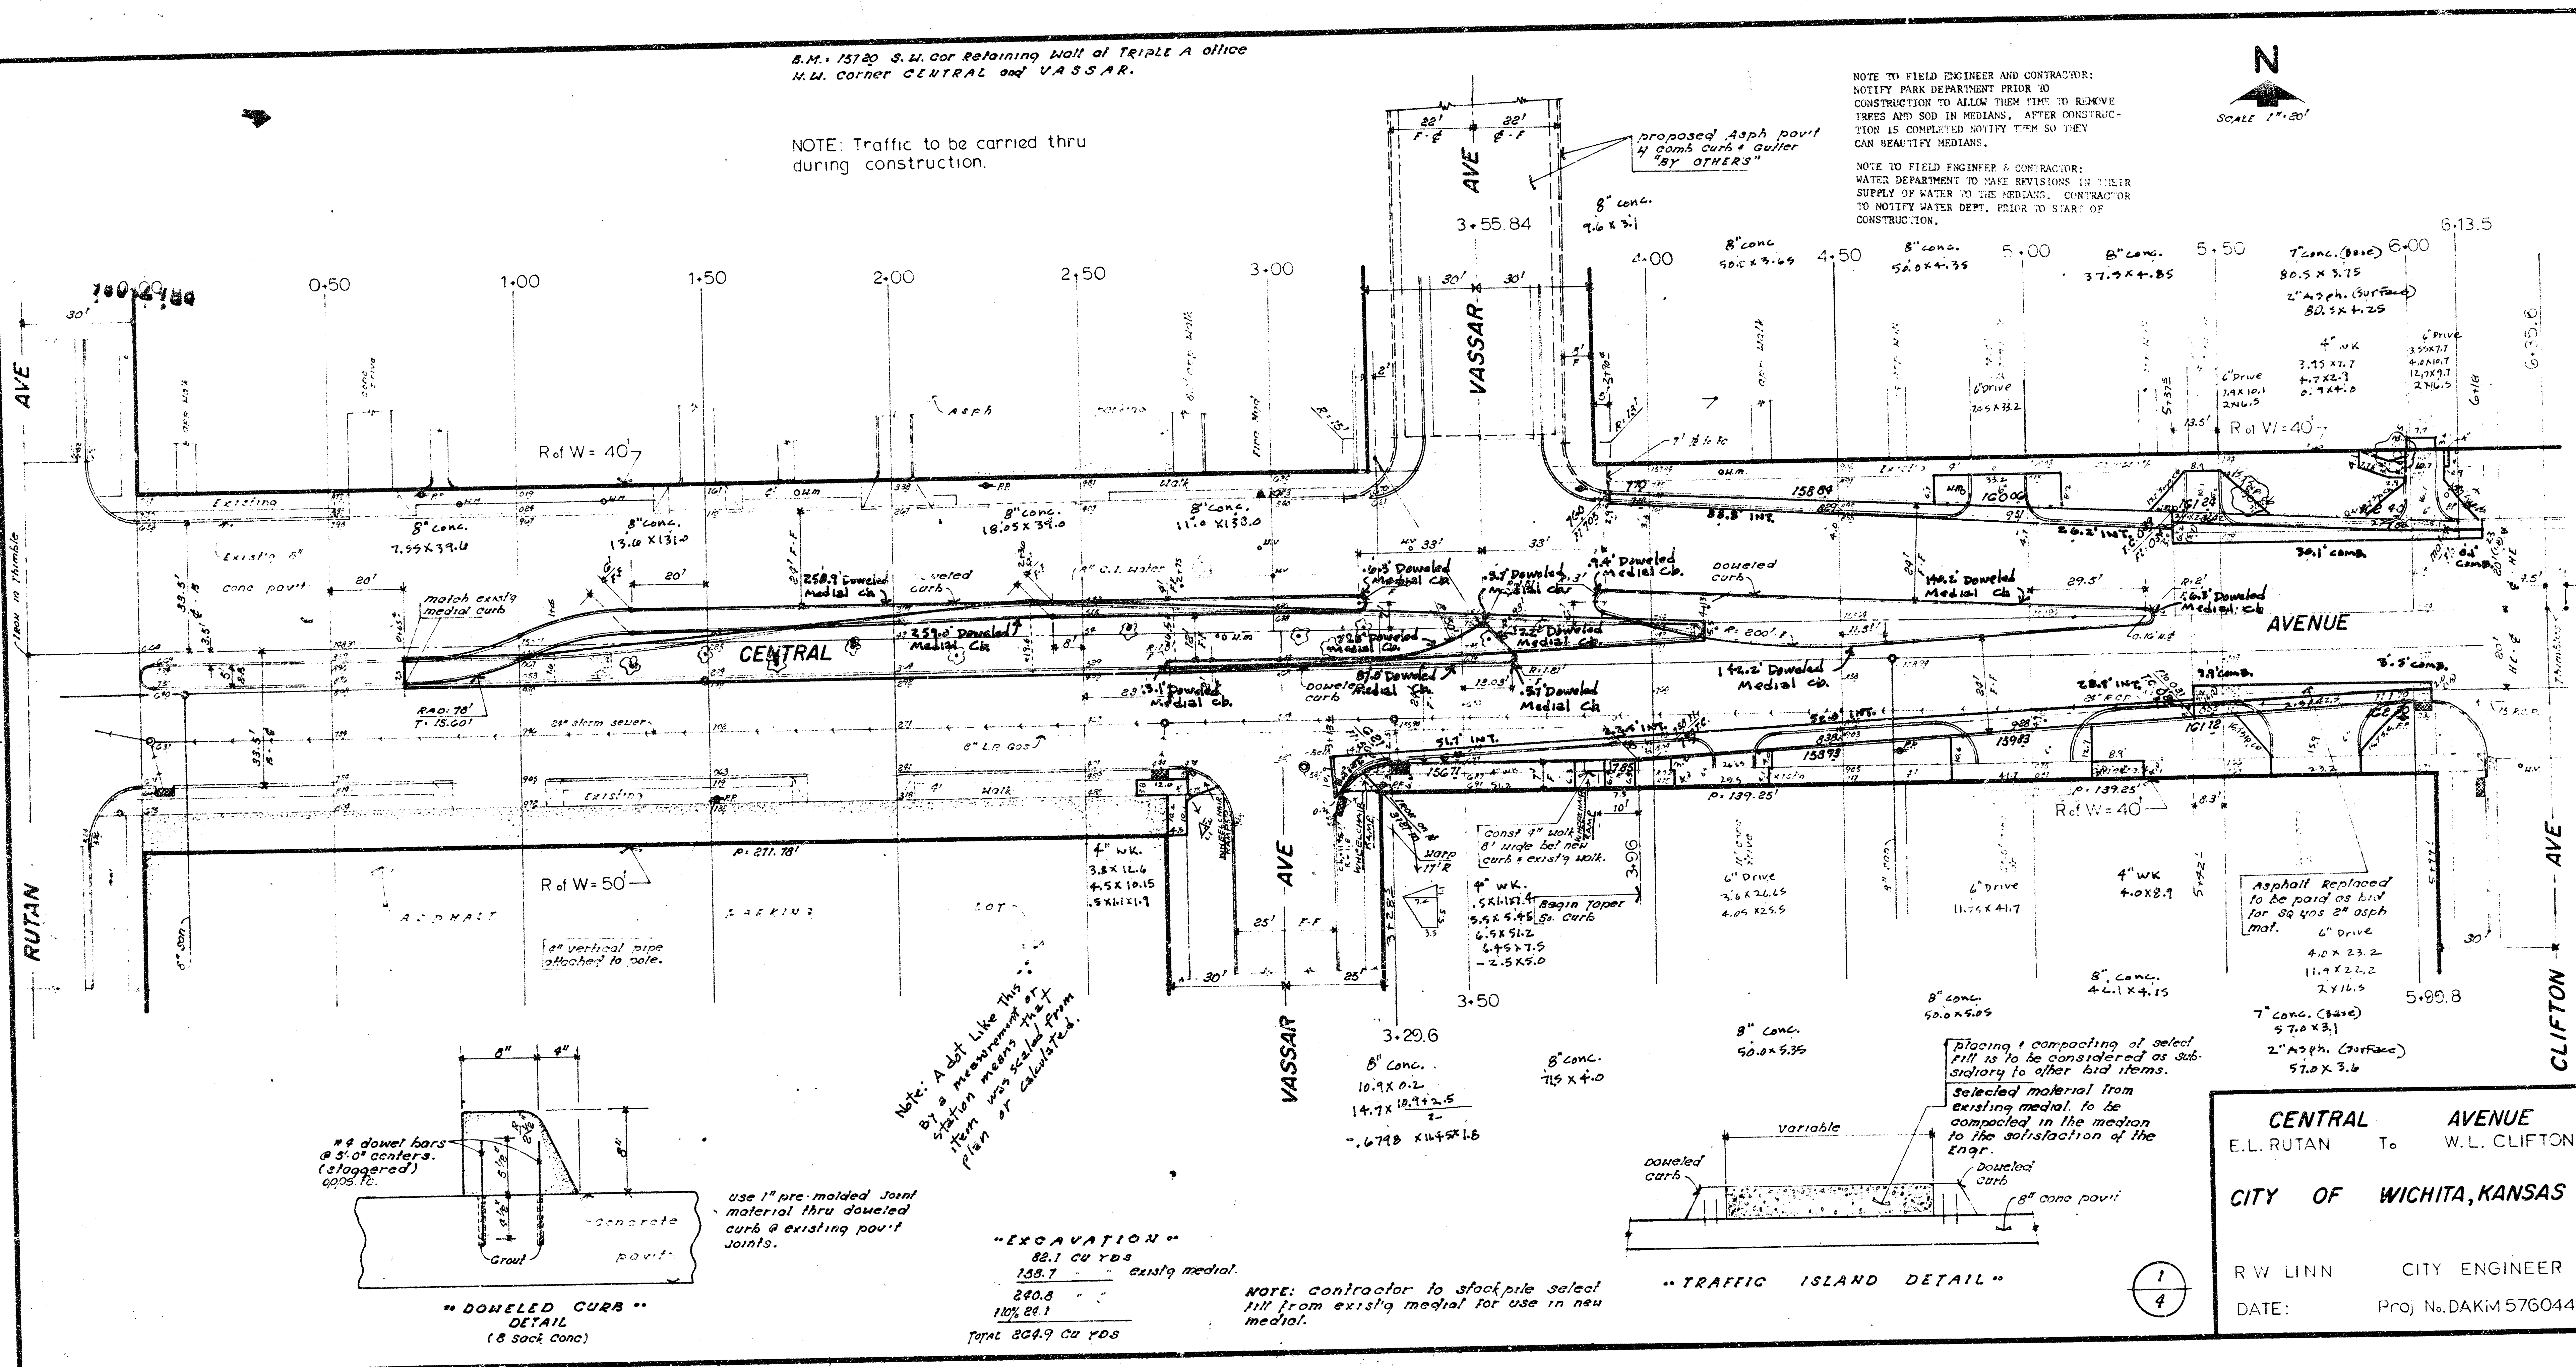



**FILMED FROM THE BEST
AVAILABLE COPY**

U.M. 15122 S.W. cor Refining Mill at Triple A office
N.W. corner CENTRAL and VASSAR.

NOTE: Traffic to be carried thru during construction.

NOTE TO FIELD ENGINEER AND CONTRACTOR:
NOTIFY PARK DEPARTMENT PRIOR TO CONSTRUCTION TO ALLOW THEM TIME TO REMOVE TREES AND SOIL IN MEDIANS. AFTER CONSTRUCTION IS COMPLETED NOTIFY THEM SO THEY CAN BEAUTIFY MEDIANS.

NOTE TO FIELD ENGINEER & CONTRACTOR:
WATER DEPARTMENT TO MAKE REVISIONS IN THEIR SUPPLY OF WATER TO THE MEDIANS. CONTRACTOR TO NOTIFY WATER DEPT. PRIOR TO START OF CONSTRUCTION.

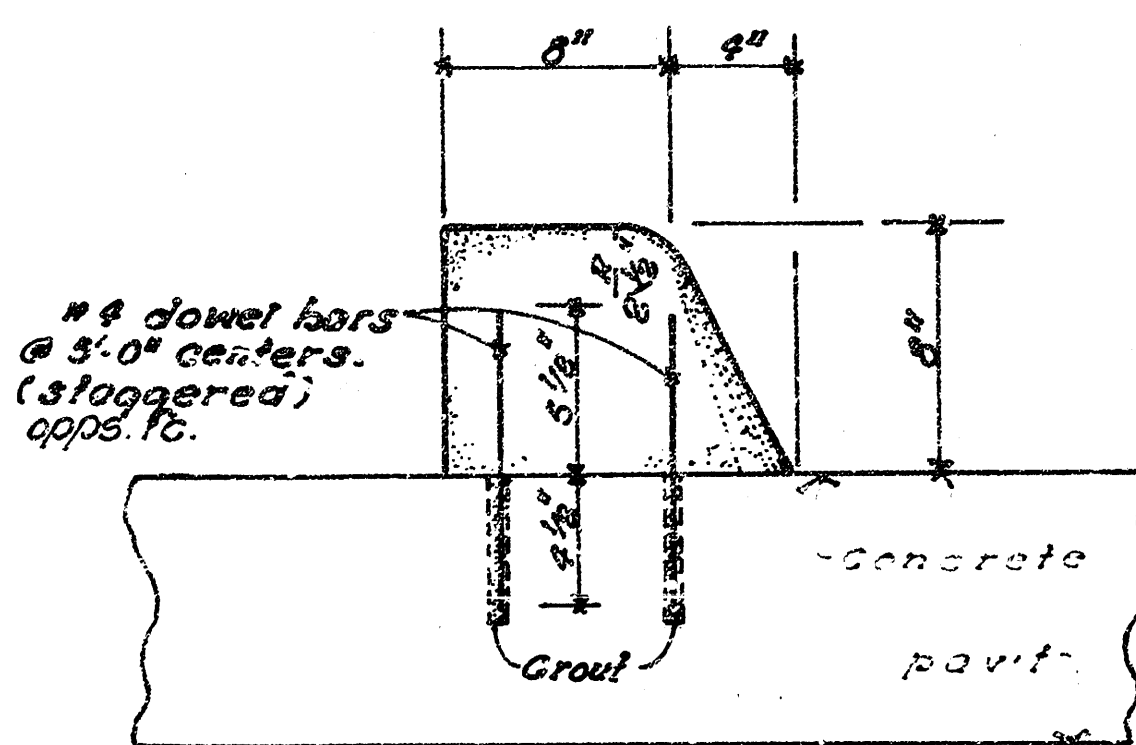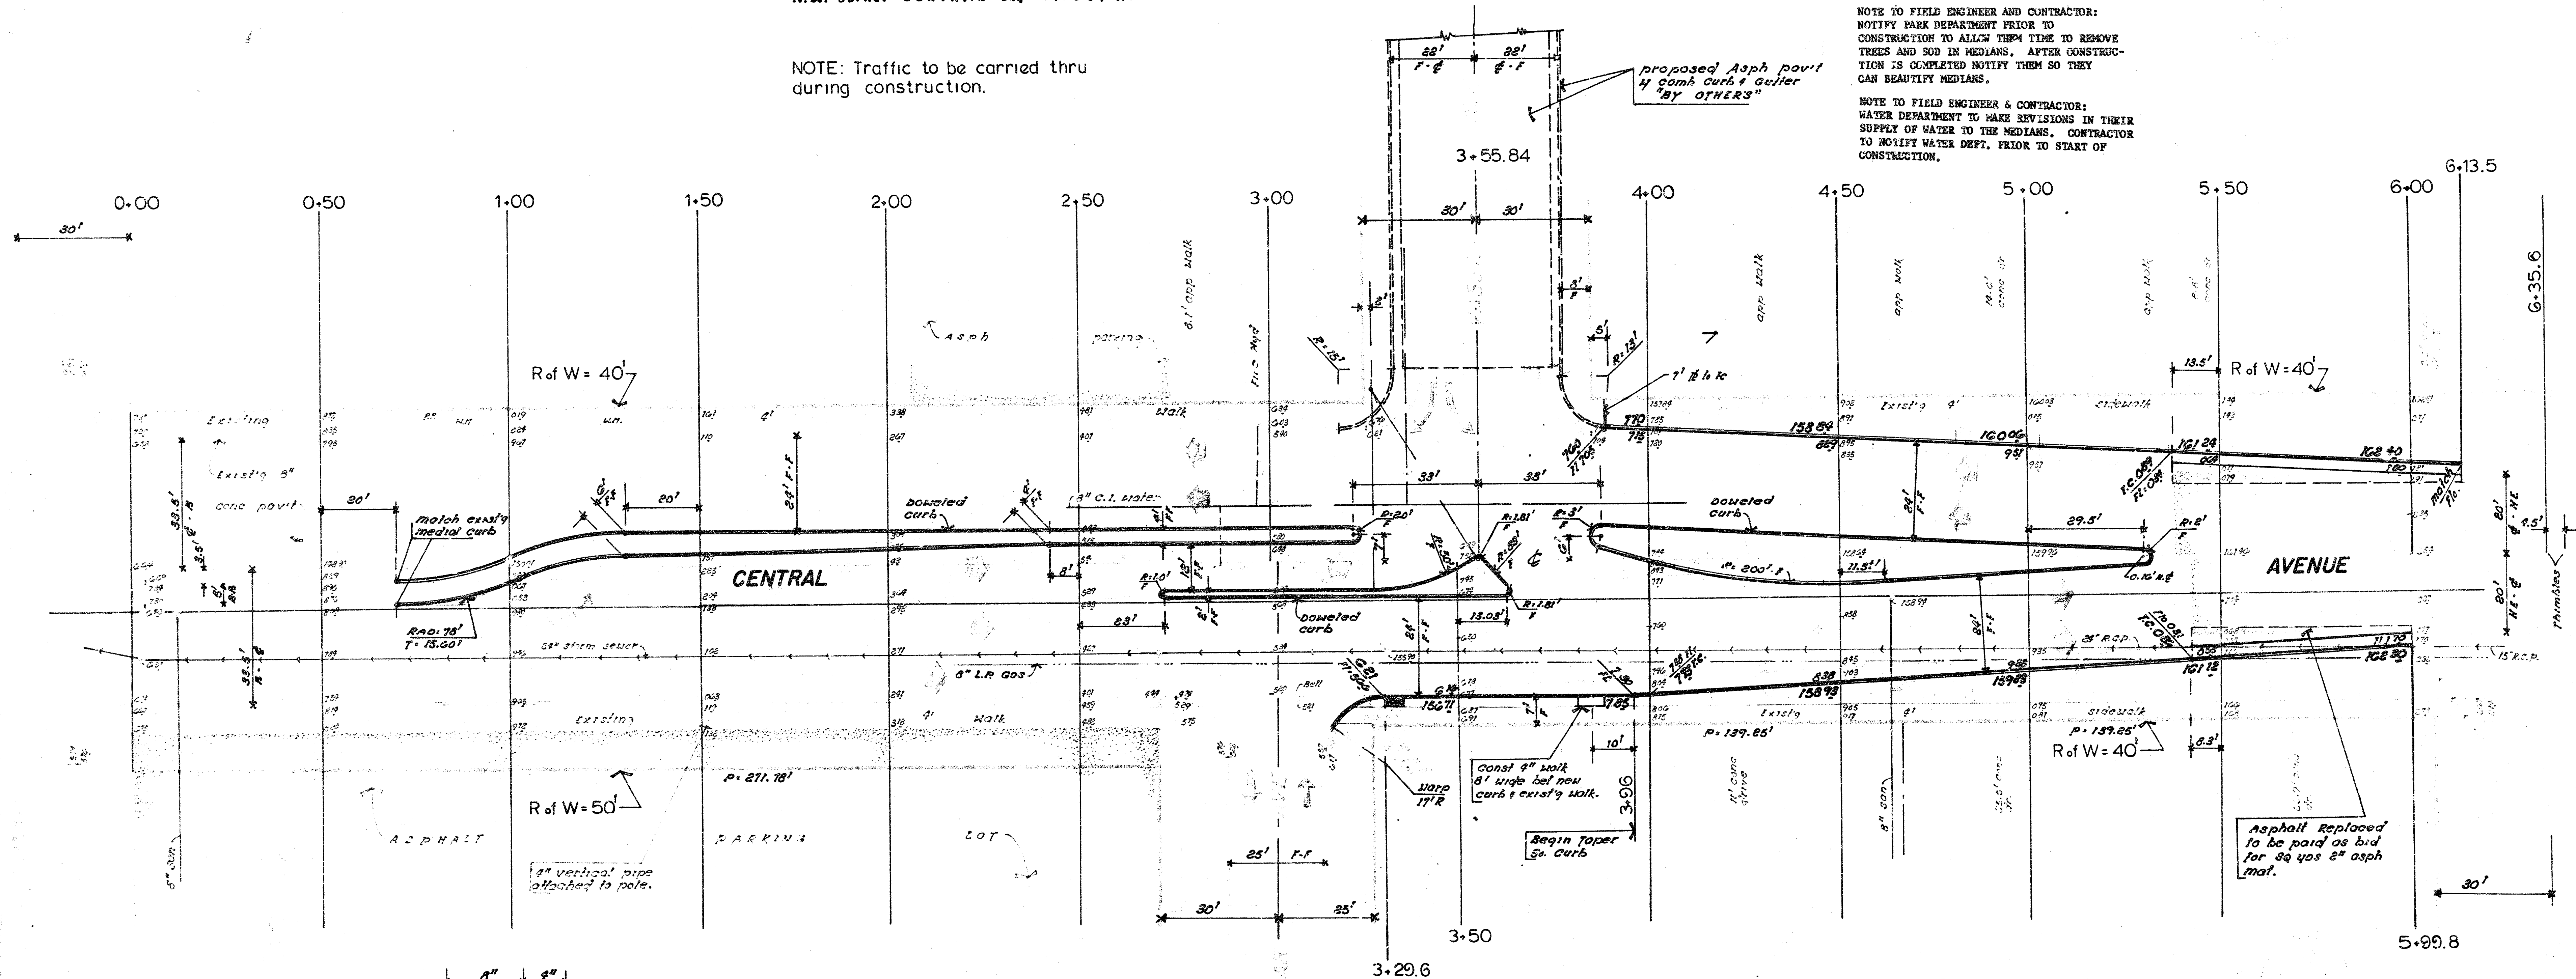


"DOMELED CURB"
DETAIL
(8 SOCK CONC)

use 1" pre-molded joint material thru domeled curb @ existing pavit joints.

"EXCAVATION"
82.1 cu yds
158.7 " " existg medial.
240.8 " "
101% 24.1
Total 284.9 cu yds

NOTE: Contractor to stockpile select fill from existg medial for use in new medial.

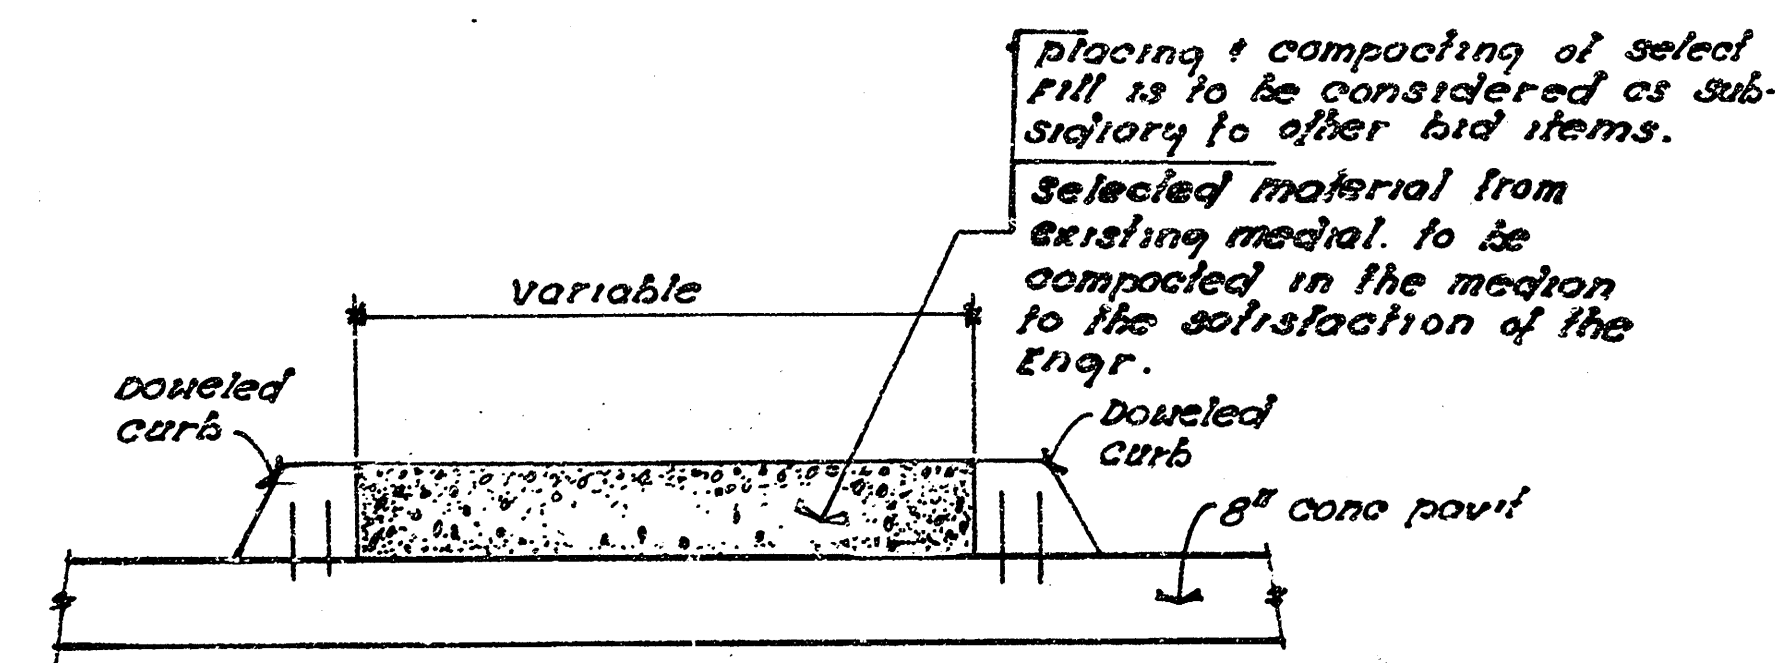


"TRAFFIC ISLAND DETAIL"

CENTRAL AVENUE
E.L. RUTAN To W.L. CLIFTON
CITY OF WICHITA, KANSAS

R W LINN CITY ENGINEER
DATE: Proj No. DAKM 576044


FILMED FROM THE BEST
AVAILABLE COPY

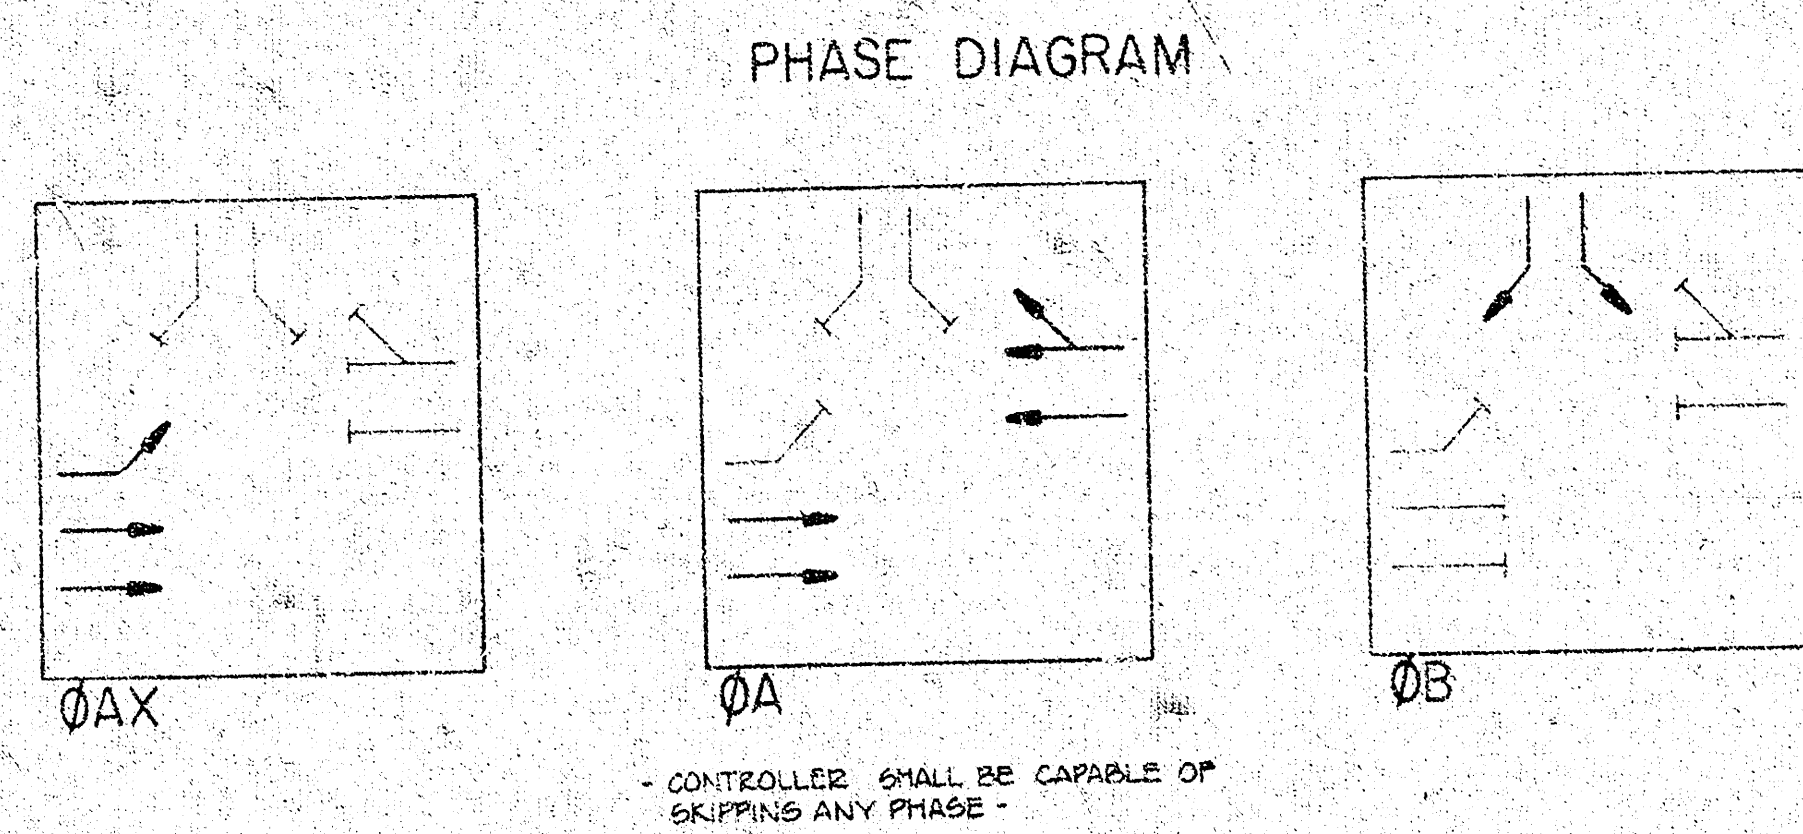

COLOR SEQUENCE CHART

	AX	ØA	ØB
1			
2			
3			
4			

■ RED
 □ YELLOW
 — GREEN

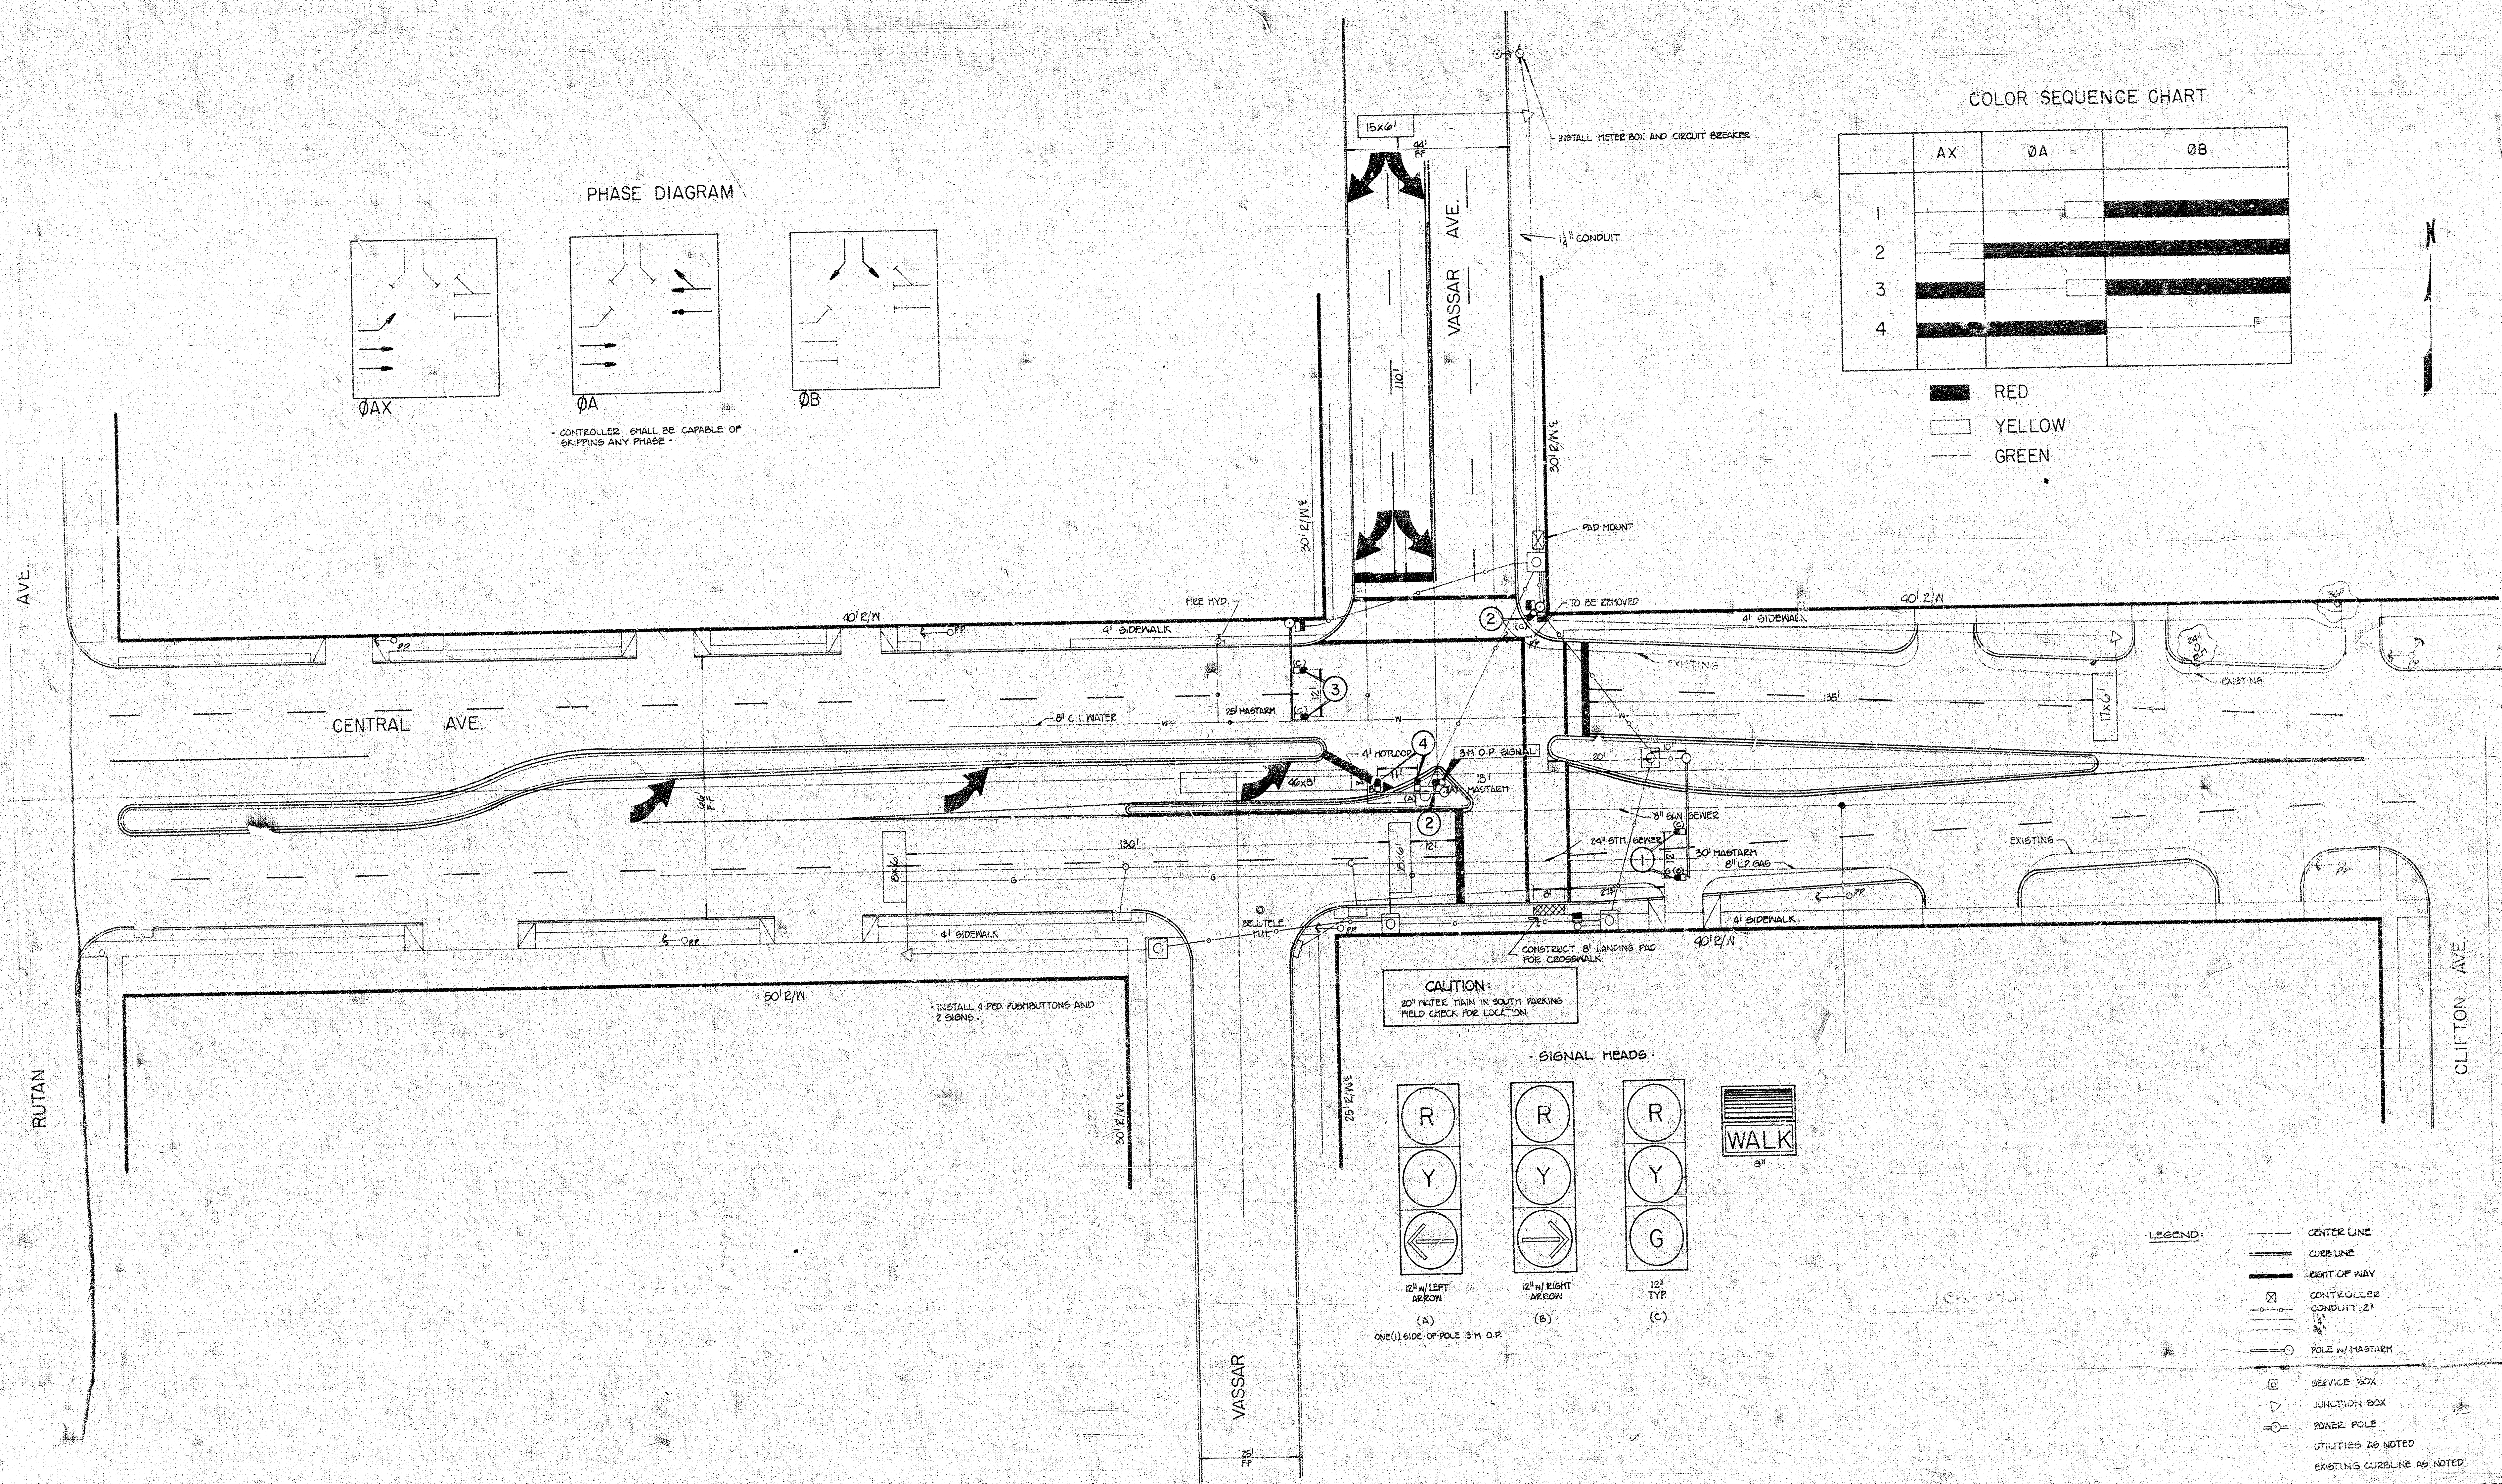

NOTE: ALL WORK ITEMS INDICATED ON THIS SHEET TO BE BY TRAFFIC ENGR CONTRACT.

CENTRAL at VASSAR

SCALE: 1"=20'	APPROVED BY: [Signature]	DATE: MAY 1976
DRAWN BY: [Signature]	REVISOR: [Signature]	REVISION: [Signature]

DEPARTMENT OF PUBLIC WORKS
TRAFFIC ENGINEERING DIVISION
CITY TRAFFIC ENGINEER
JUL 8 1976

DRAWING NO. 4/4