BM 14594 M in Hueller Fire Hyd. Grand & Waverly

Stationing on N.R.

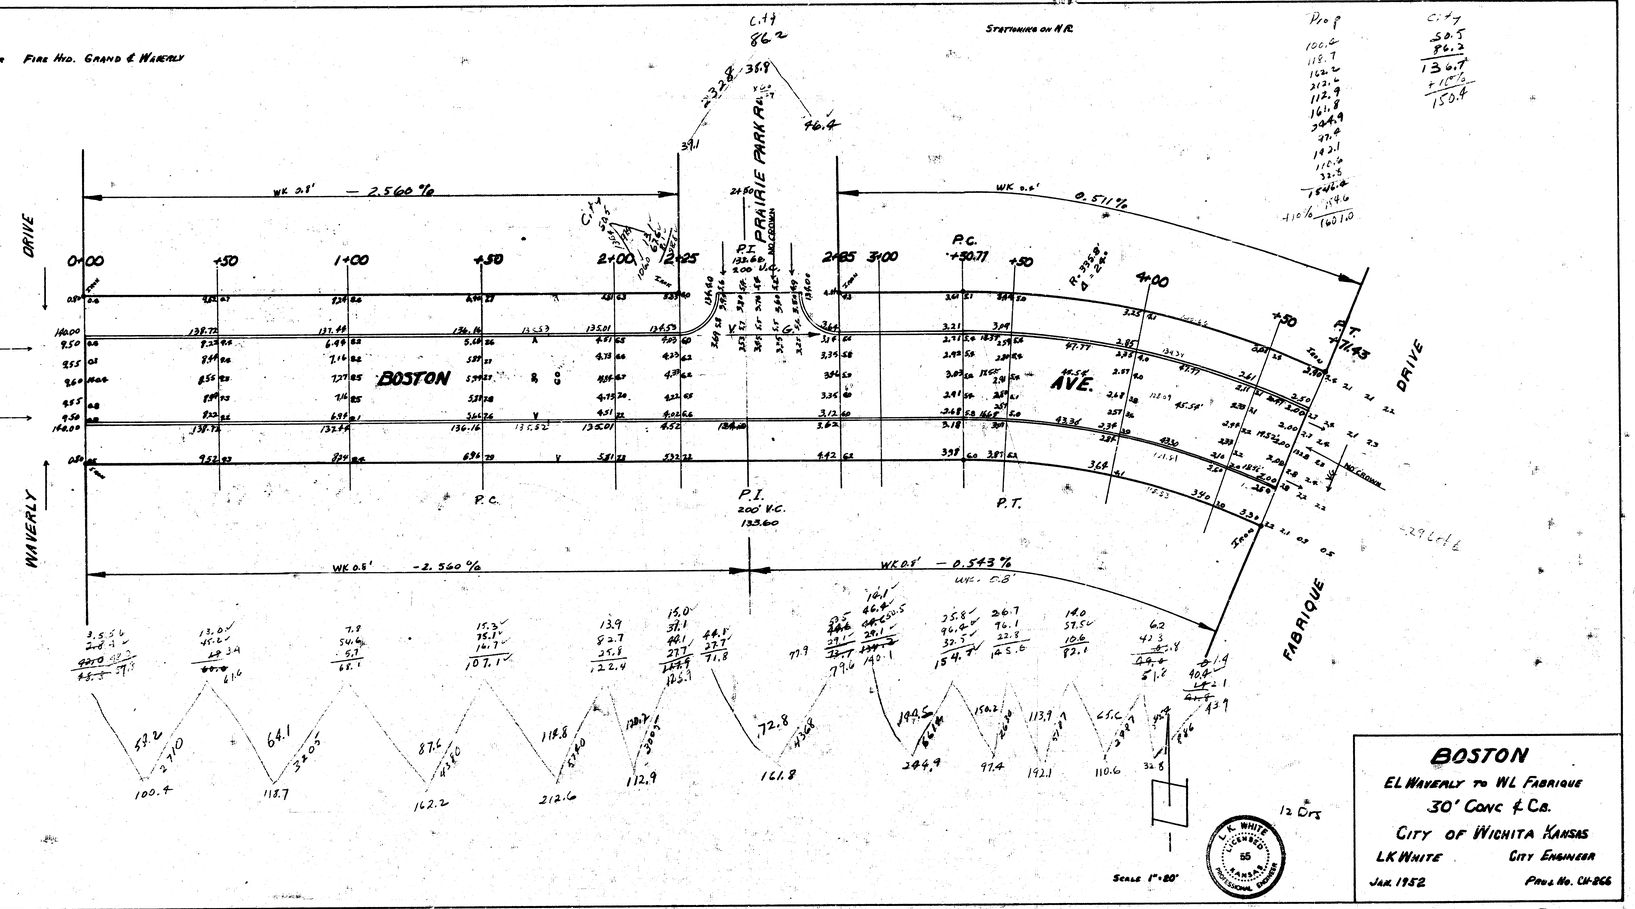

BOSTON

EL Waverly to WL Fabrique

30' Conc & Cb.

City of Wichita Kansas

LK White — City Engineer

Jan. 1952 — Proj. No. CU-866

L. K. WHITE LICENSED 55 KANSAS PROFESSIONAL ENGINEER

(05) S 51 A