




No Crown

Chautauqua

Ave.

372'

372'

60' ON CHAUTAUQUA CENTER

± 0.23E %
We. 1.5'

- 0.563 %
We. 10'

FUNSTON AVE.

SCHRADER

OSIE ST.









E½ CHAUTAUQUA AVE.
N.L. FUNSTON to ℄ OSIE
15' CONC & CB.
CITY of WICHITA, KANS.
L.K. WHITE CITY ENGINEER
APRIL 1949

T.P. 117.60 "C" in Globe E. end Rod. N.E. Cor. Chautauqua & Schrader.
B.M. 112.06 "X" on W.S. Conc. Prt. on Geo. Washington Blvd.
Ties to B.M.: 9' E. of W. edge of Conc. slab
27.5' W. to small elm
84.55' E. to N.W. Cor. of Bldg. (Blvd Drive Inn)
79.5' E. to ℄ of Large Elm Tree

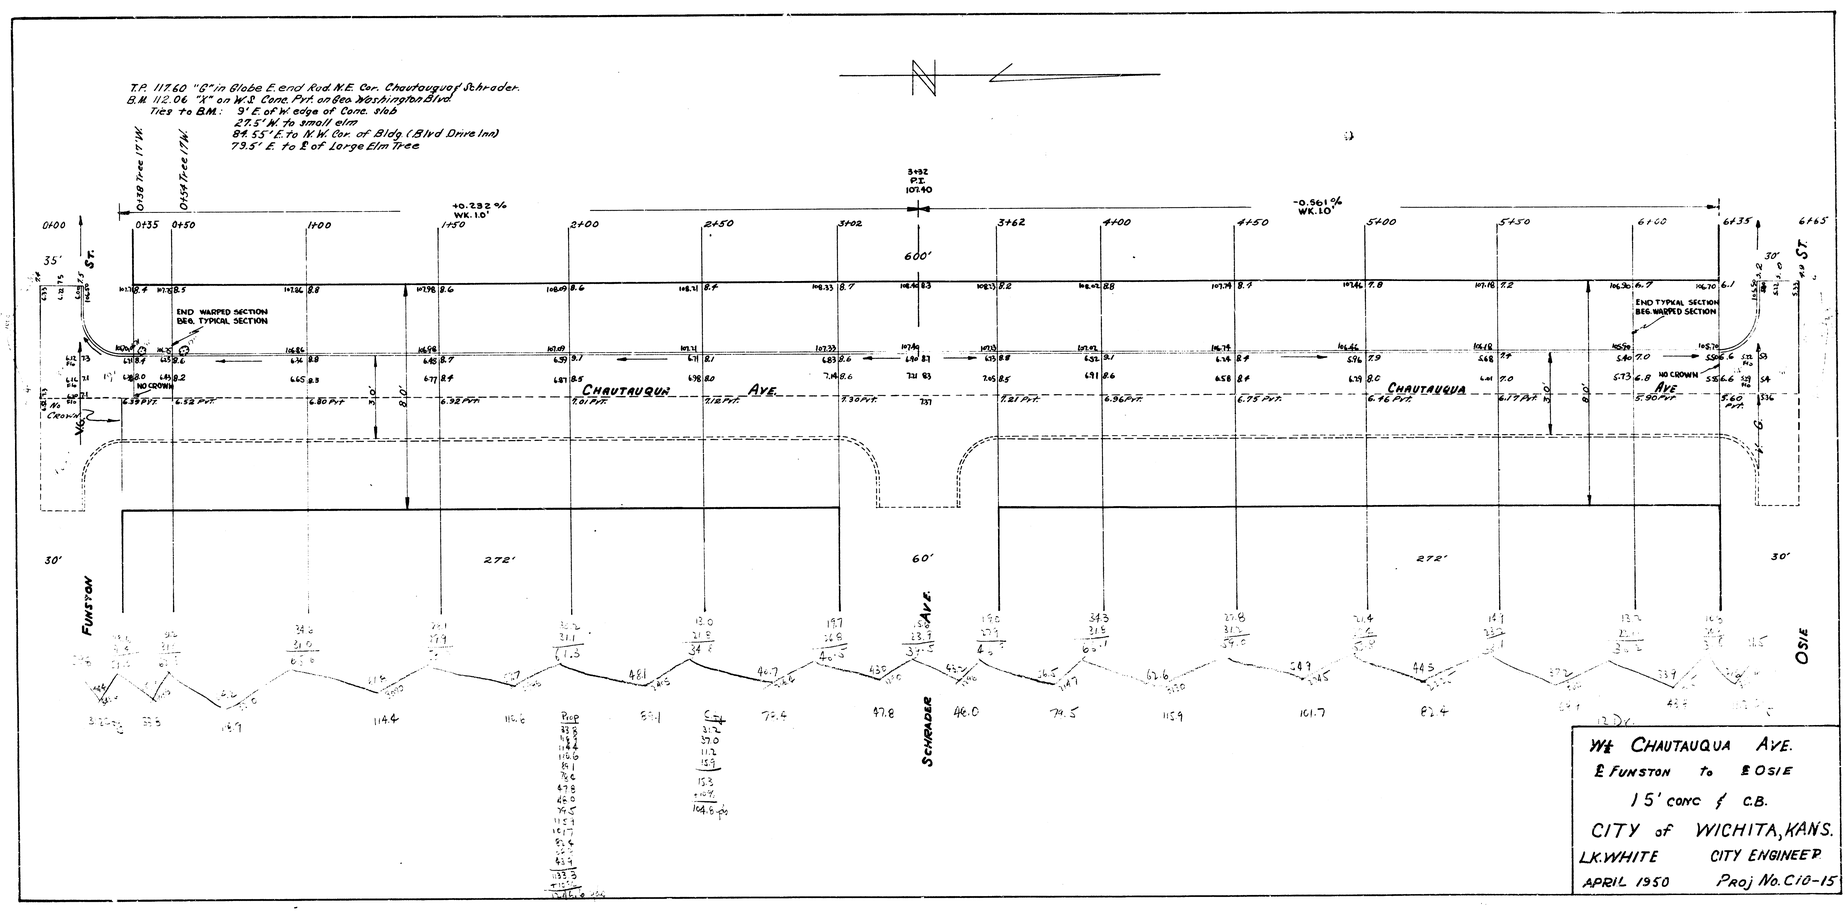

W℄ CHAUTAUQUA AVE.
E FUNSTON to E OSIE
15' CONC ℄ C.B.
CITY of WICHITA, KANS.
L.K. WHITE CITY ENGINEER
APRIL 1950 Proj No. C10-15