

BM 113.129 B in Buckeridge Bk. Wk. W. NW Cor. Broadway & Pine

0+00 on Iron E Elm & Market, Stationing E. on E Elm

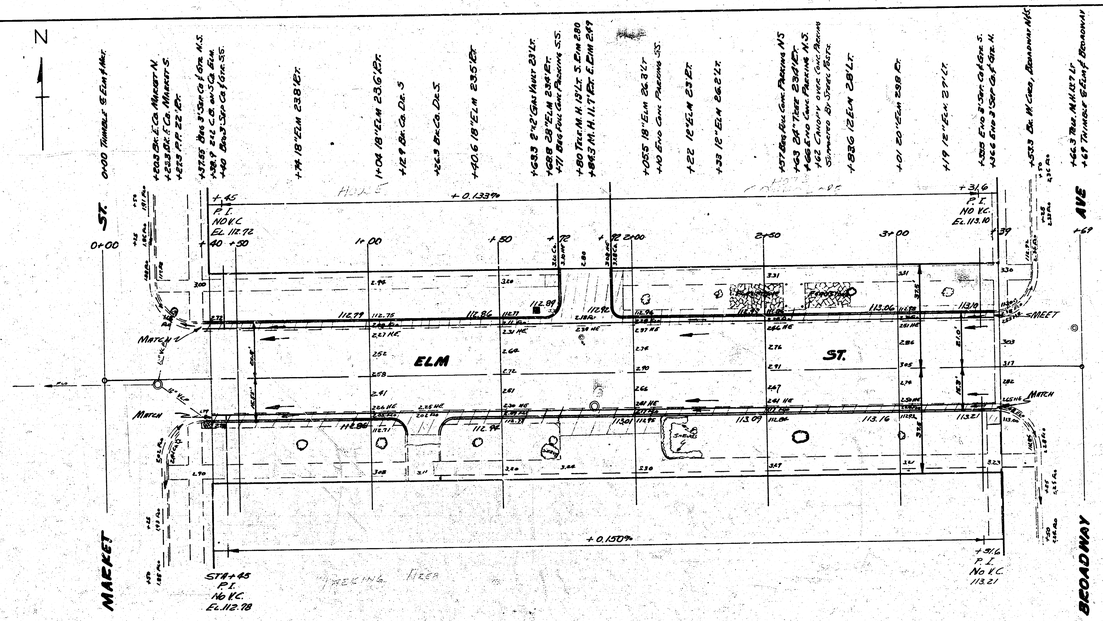

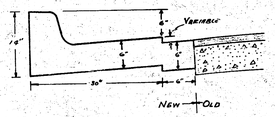

CURB & GUTTER DETAIL

Chkd

R. E. SMITH LICENSED 436 KANSAS PROFESSIONAL ENGINEER

ELM

E.L. MARKET TO W.L. BROADWAY

REPAVE 35'

EXCAVATE, EQUALIZE, LEVEL OLD BASE & RECONSTRUCT WITH SALVAGED ASPHALT

CITY OF WICHITA

L.K. WHITE — CITY ENGINEER

SEPT. 1952 — PROJ. NO. C12-175

11