B.M. 113.02 "C" in CARTER & W.E.E., N.E. Cor. Topeka & Elm.

Stationing on N.℄.

0100 N.E. & N.W. Cor. Point of Intersection of Alley 113.61 Feet E. to N.E. Cor. Carter

120 E.L. Alley N. End Conc. Front, Begin Conc. Walk, Top of Curb adjacent, Begin 6" Curb, 2'-0" Wide Conc. Walk, Top of Curb 0.5' Below Curb, Begin Curb Radius, Point of Curve 13.39' N. & 4.29' W. from 113.61 N.E. Cor.

1485 End Conc. Bridge Rail, Begin 6" Conc. Walk at E. of C.B. 13.39'

1.86 6" Plum Tree 23.12'

1.94 E. of 1.77' Conc. Drive of N.E. & 1.77' Conc. Apron N.E. Plum 24.5' S. & 5.0' E. to S.E. C.B.

1.89.9 8" Plum Tree 7.21'

1.89 18" Elm Tree 11.0' N.E.

1.86.1 18" Elm Tree 18.12'

140 N.E. Concrete End Brick Bldg. at N.E. Corner of S. Conc. Alley, Top of C.B. Coping at Curb Line, 14.0' of N.E. of C.B. 10.0' S.E.

1.75 18" Pine 18.12'

1.32 Water Meter 6.5' S.E. 1.30' S.E. of S.E. Cor. of Bldg. 10.0' S.E. of Curb

NOTES:

TO CONTRACTOR:

This project will be constructed under the supervision of the City Engineer and conforming to the Specifications of The City of Wichita. The Contractor will reimburse the City of Wichita for all cost of Engineering, Plans and Inspection.

TO CONTRACTOR AND INSPECTOR:

Be especially careful in screeding and finishing Flo Line to insure drainage of Water from the Alley, East to Emporia.

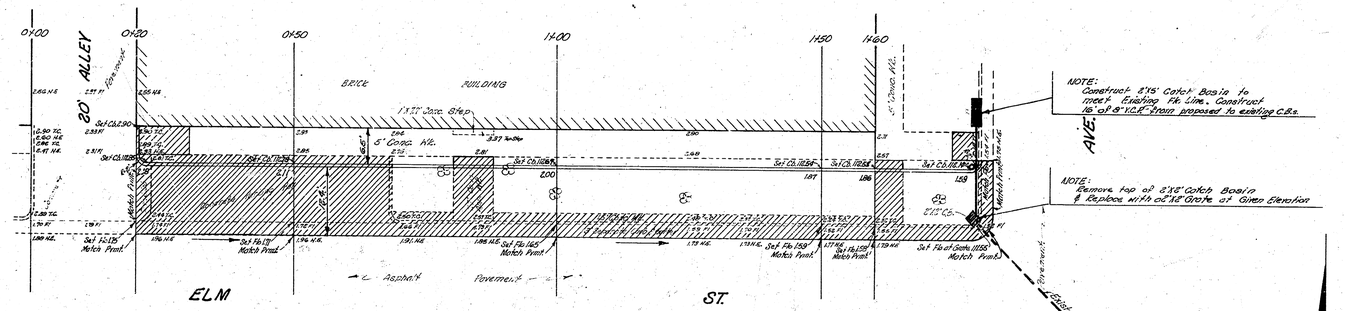
0+00
0+20
0+50
1+00
1+50
1+60
ALLEY
20'
BRICK
BUILDING
1'-3" Conc. Step
6" Conc. Nr.
Sal Co. 1.90
Sal Co. 1.80
Sal Co. 1.85
Sal Co. 1.85
Sal Co. 1.85