B.M. 164.98 – TOP BOLT AT ℄ OF OLIVER & 31ST ST. SO.
B.M. 156.66 – S.W. COR. BRICK MONUMENT, 8' W. OF W.L. OF ELPYCO & N.L. OF 31ST ST. SO.

NOTE:
1) CONTRACTOR TO CLEAR & GRADE PARKING FOR PROPOSED 4' SIDEWALK. SIDEWALK TO BE CONSTRUCTED BY OTHERS.
2) CONTRACTOR TO EXTEND 15" SQUASH PIPE UNDER 4" ASPHALT HOOK-UP.

Scale: 1"=20'

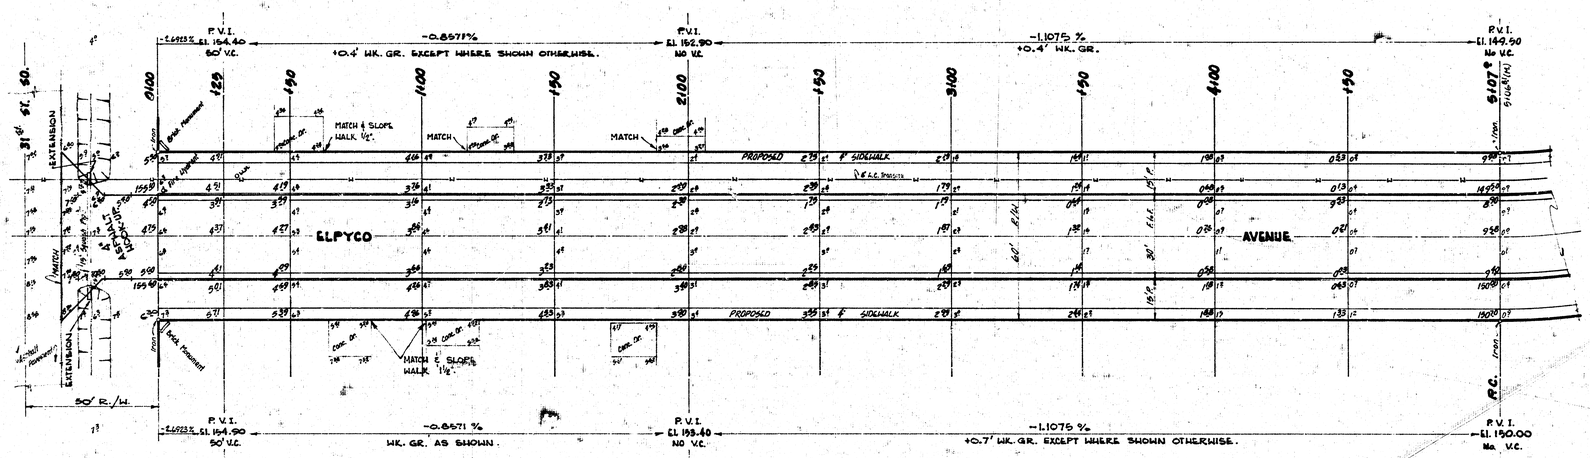

EARTHWORK

	PROPERTY		CITY	
	EXCAVATION	FILL	EXCAVATION	FILL
	1,172.0 C.Y.	4.3 C.Y.	59.7 C.Y.	+ 5.3 C.Y.
PLUS 10%	117.2	0.4	4.0	0.3
TOTAL	1,289.2 C.Y.	4.7 C.Y.	63.7 C.Y.	5.6 C.Y.

5SM LIME TREATMENT

R. W. LINN LICENSED PROFESSIONAL ENGINEER 3634 KANSAS

B. E. SMITH LICENSED 436 KANSAS PROFESSIONAL ENGINEER

Elpyco Avenue – N.L. 31st St. So. to S.L. Brandywine Rd.
26-2-30 Asphaltic Concrete & Curb.
City of Wichita, Kansas.
B. E. Smith City Engineer.
Date: June 1970 Project No. C19-41

1/3

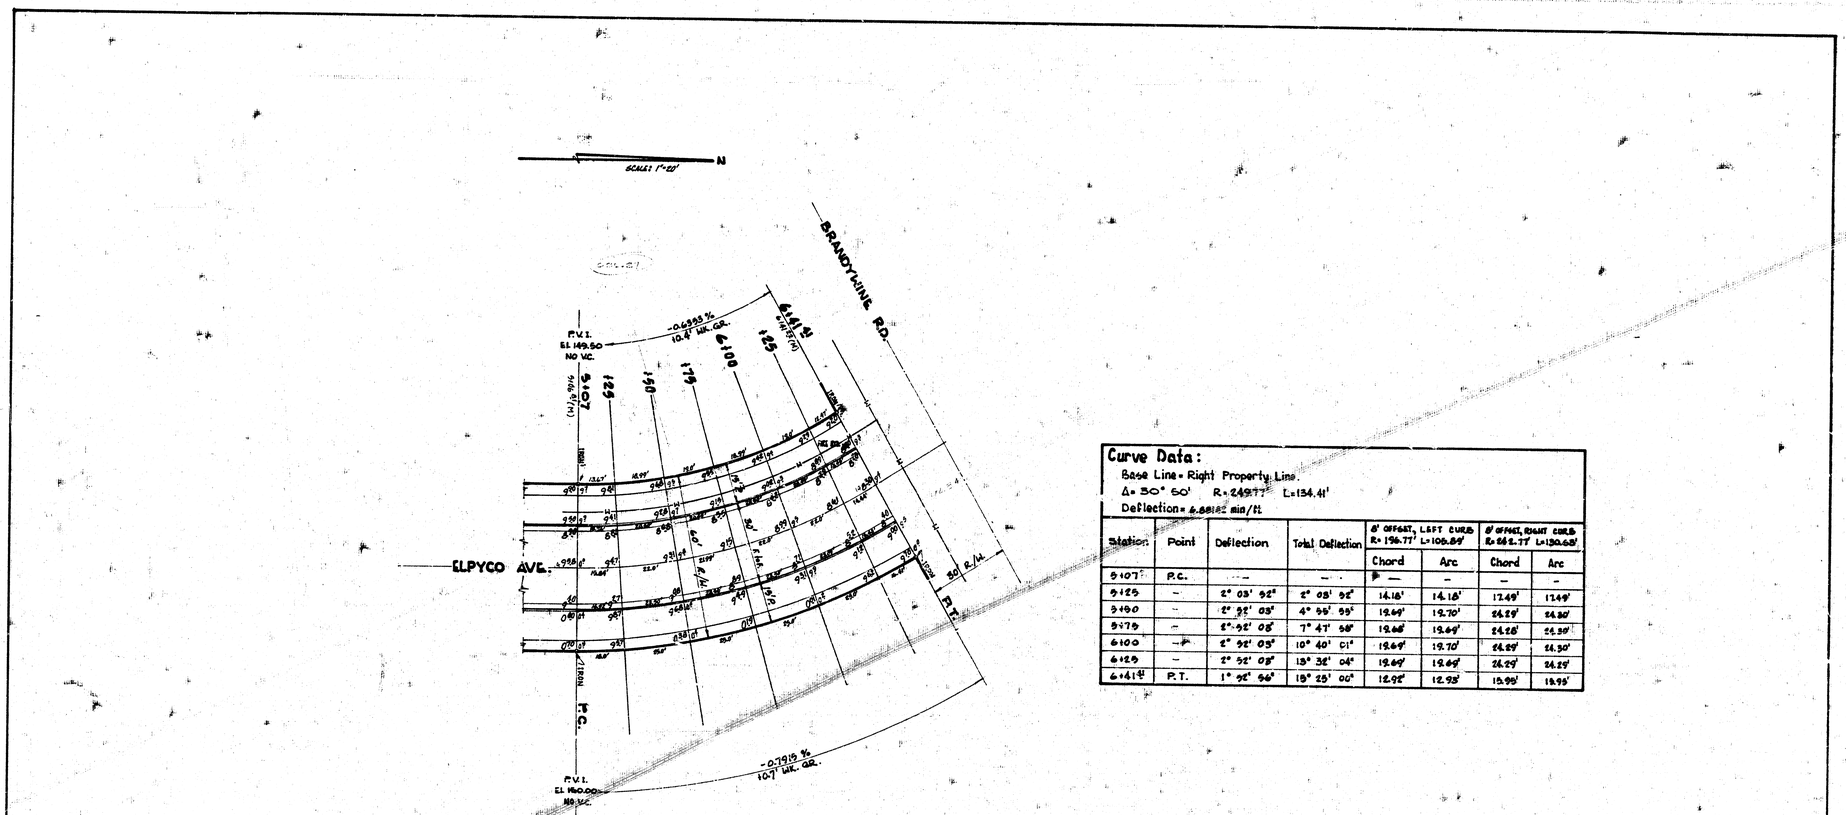
N
BRANDYWINE RD.
ELPYCO AVE.
P.V.I.
El. 149.50
No VC.
-0.6955 %
P.V.I.
No VC.
-0.7919 %
P.C.
P.T.
5107
5125
5150
5179
6100
6125
6141.41
