Book 38 J

B.M. 1445.1 Bolt N.E. Elm tree 100'W. & 58' N. W. Cor. Elpyco & Larry Lane

N

Note:
Sta. on 9a offset from W.P.L.

0.8
Wk. 16' Sta. 0100 to Sta. 2+50

Wk. Grad. from 10' to 16' Sta. 2+50 to Sta. 3+80

+0.520%

Wk. 16' Sta. 3+50 to Sta. 7+04.12.

Begin typical section.

P.C.

0+00 0+50 1+00 1+50 2+00 2+21.47 2+50 3+00 3+50 4+00 4+50 5+00 5+45.43 P.T.

221.47'

328.19'

ELPYCO AVE

Δ 26° 55' 00"

R-698.59
T = 169.57
L = 328.19

R-685.59
T = 166.46
L = 321.14

30'

60'

No Crown

Kinkaid

321.47'

+0.560%

Wk. 10'

0.8

P.C.

P.T.

245.6 | 132.6 | 280.6 | 151.5 | 257.8 | 139.2 | 216.9 | 111.1 | 78.4 | 98.6 | 119.7 | 86.5 | 128.0 | 71.3 | 107.4 | 58.8 | 103.2 | 57.5 | 106.8 | 59.5 | 102.5 | 61.0 | 62.3 | 43.1 | 62.9

walk grade changed

Excav. Prop.	Excav. City
285.6	0
280.6	
257.8	
216.9	
78.4	
119.7	
128.0	
107.4	
103.2	
106.8	
109.5	
102.7	
1556.8	
+10% 185.7	
2042.5 cu. yds.	

Grand Total Excav.

Prop.	City
2042.5	0
507.8	
total 2550.3 cu. yds.	

1/2

ELPYCO AVE.
S.L. Larry Lane to N.L. Kinkaid
30' conc. & cb.
City of Wichita, Kansas
L. K. White City Engineer
Feb 1950 Project No. C10-3

Book 384

B.M. 144.31 Bolt N.S. Elm Tree 100'W 150'N N.W. Cor Elpyco & Larry Lane

Note: Sta on 22' offset from W.P.L.

NOTE: Section of pit from Sta 4100 to P.T. Sta 5145.43, 13 included on sheet #1.

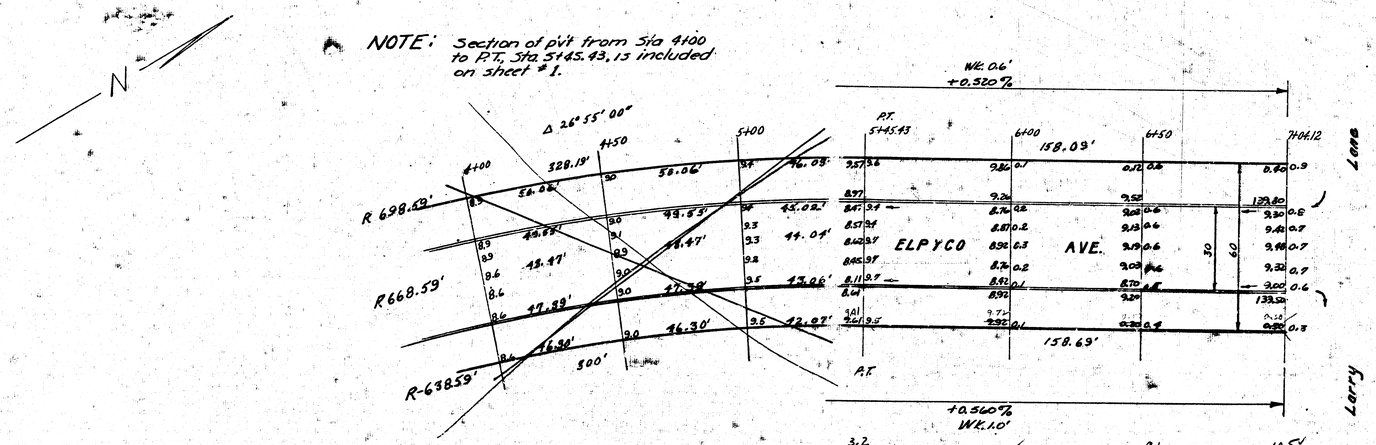

Excav.

Prop.	Cut
193.3	
153.7	
164.6	
461.6	
+10% 46.2	
507.8 Cu Yds.	

2/2

4 e 5 (18)