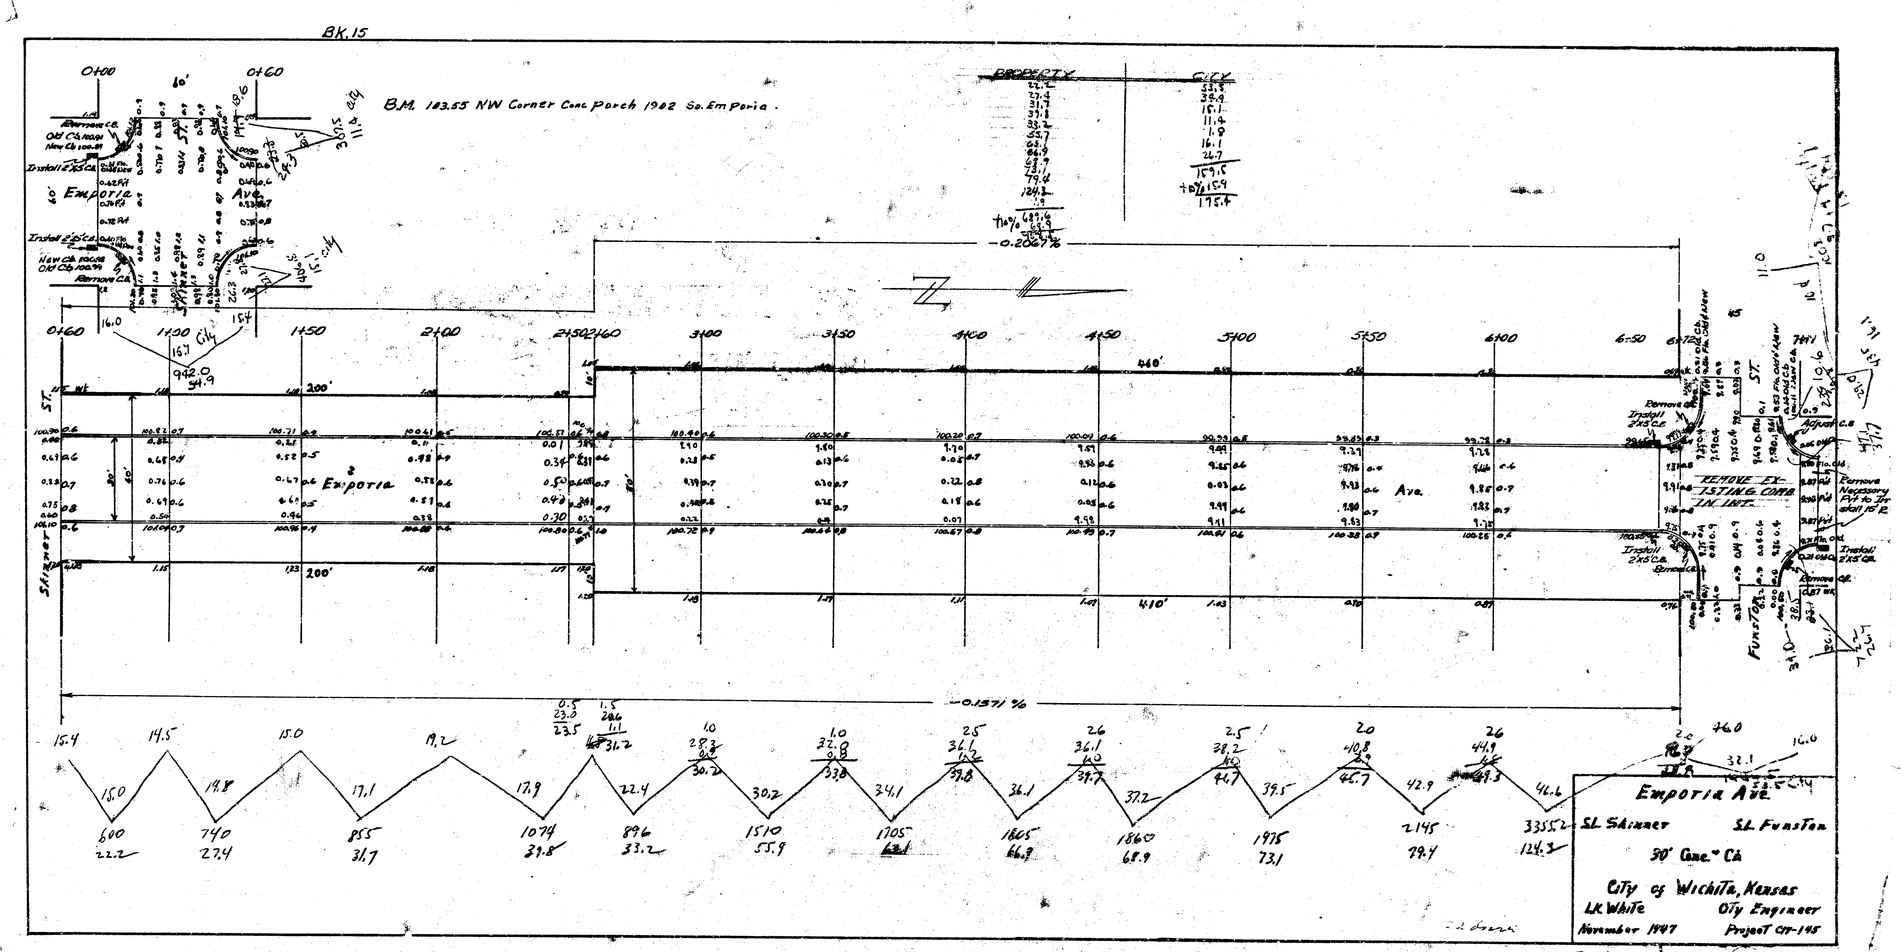
BK. 15
B.M. 103.55 NW Corner Conc Porch 1902 So. Emporia.
PROPERTY
CITY
Emporia Ave.
Skinner
Funston
Remove Ex-isting Comb in Int.
-0.2067%
-0.1571%
Emporia Ave.
SL Skinner
SL Funston
30' Conc. Ch
City of Wichita, Kansas
LK White
City Engineer
November 1947
Project CIT-145

4 151 12