B.M. 162.67 N. end curb at N.E. cor. Battin & English

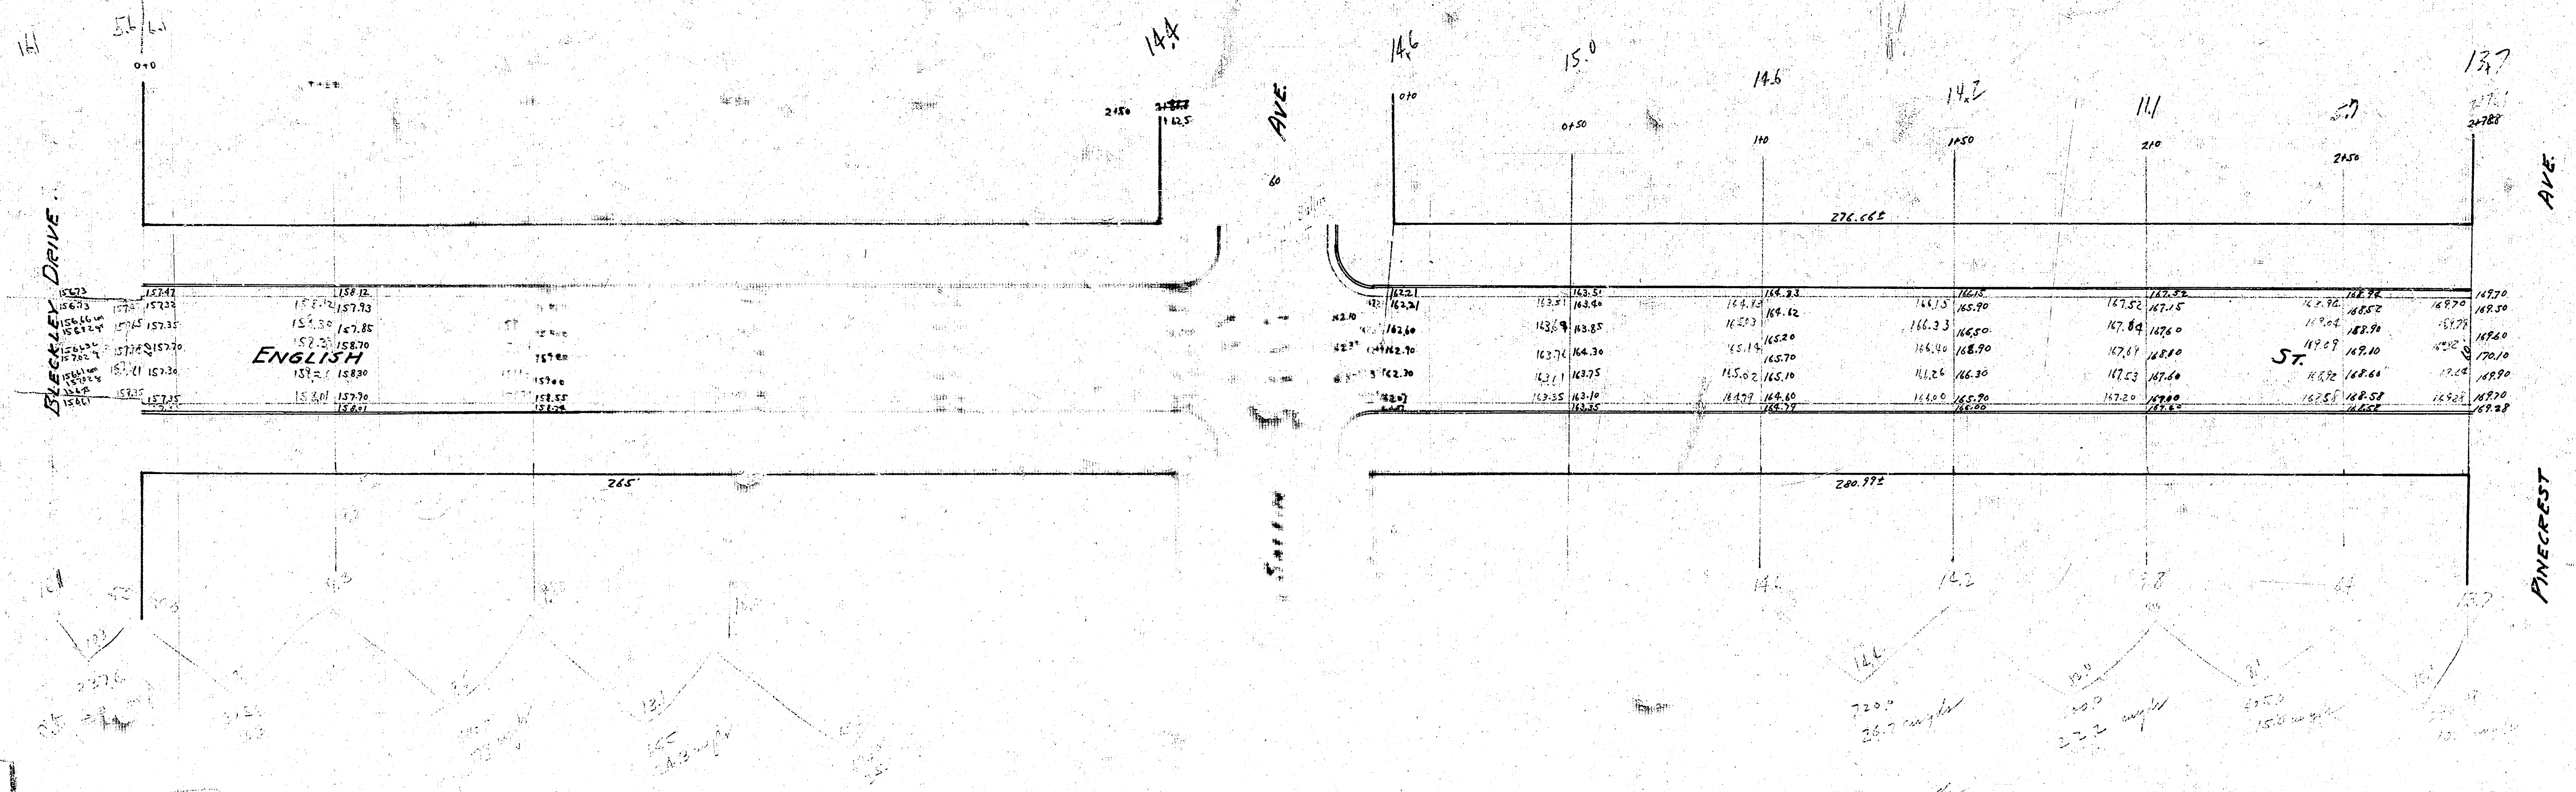
BLECKLEY DRIVE
ENGLISH
ST.
BATTIN AVE.
PINECREST AVE.
265'
14.4
14.6
15.0
14.6
14.2
11.1
13.7

Paving Plan
1938
English St
El Bleckley Dr
to
Wl Pinecrest