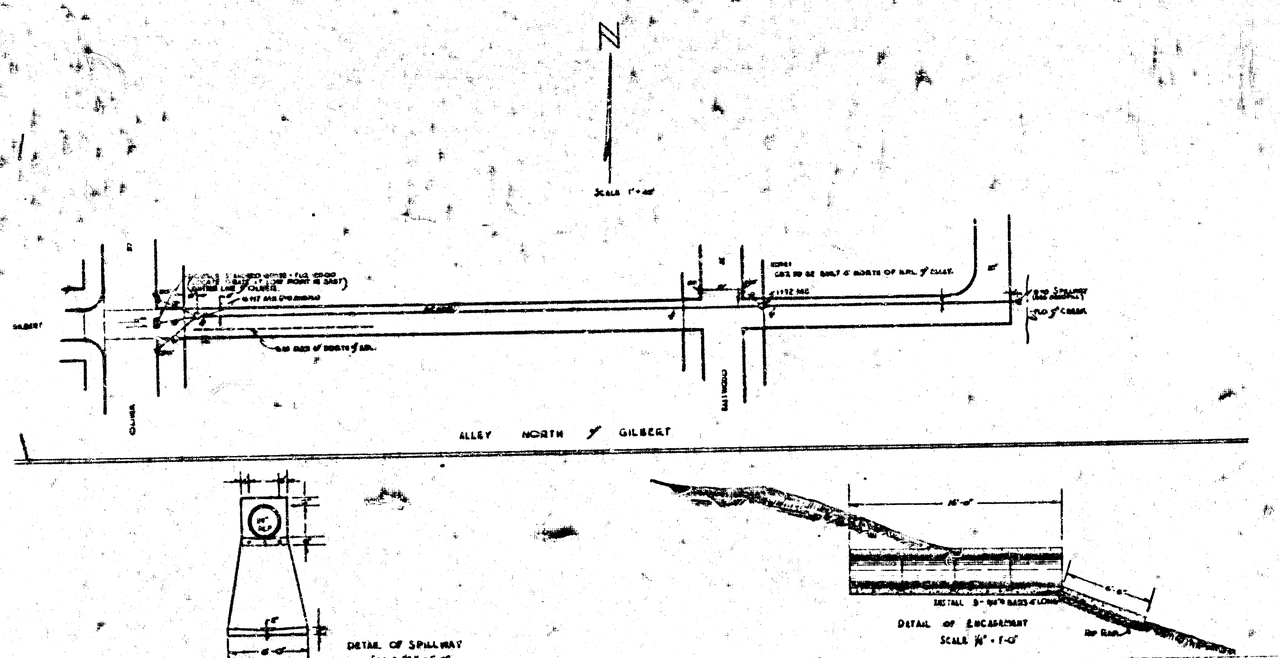
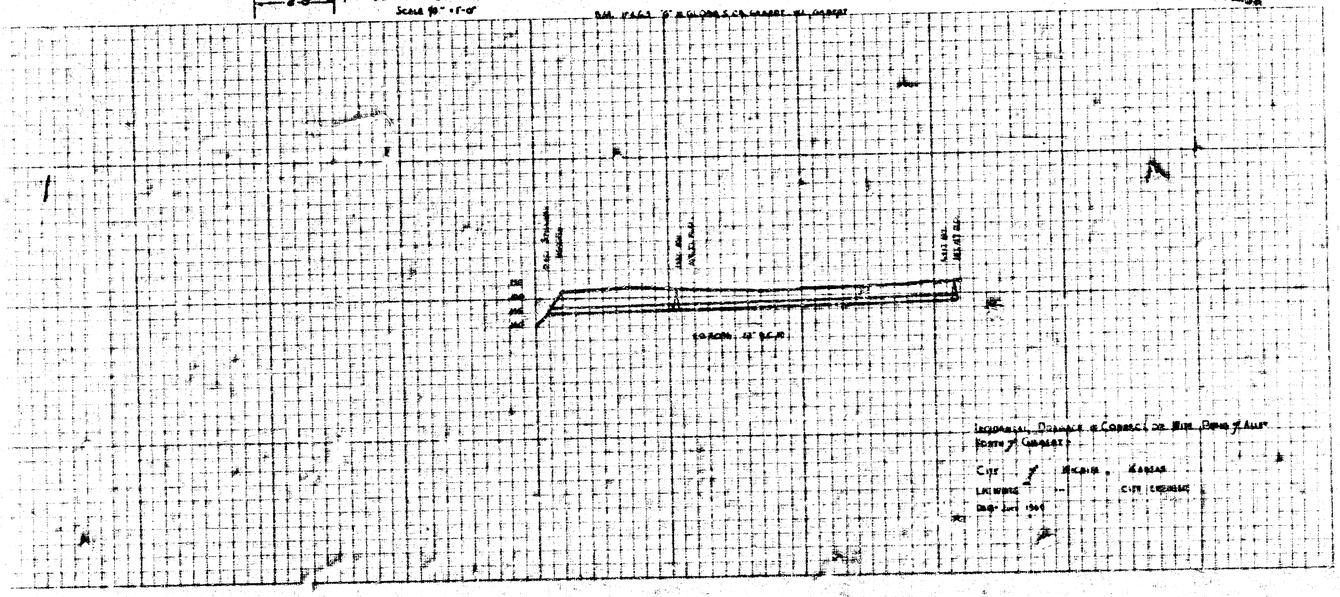
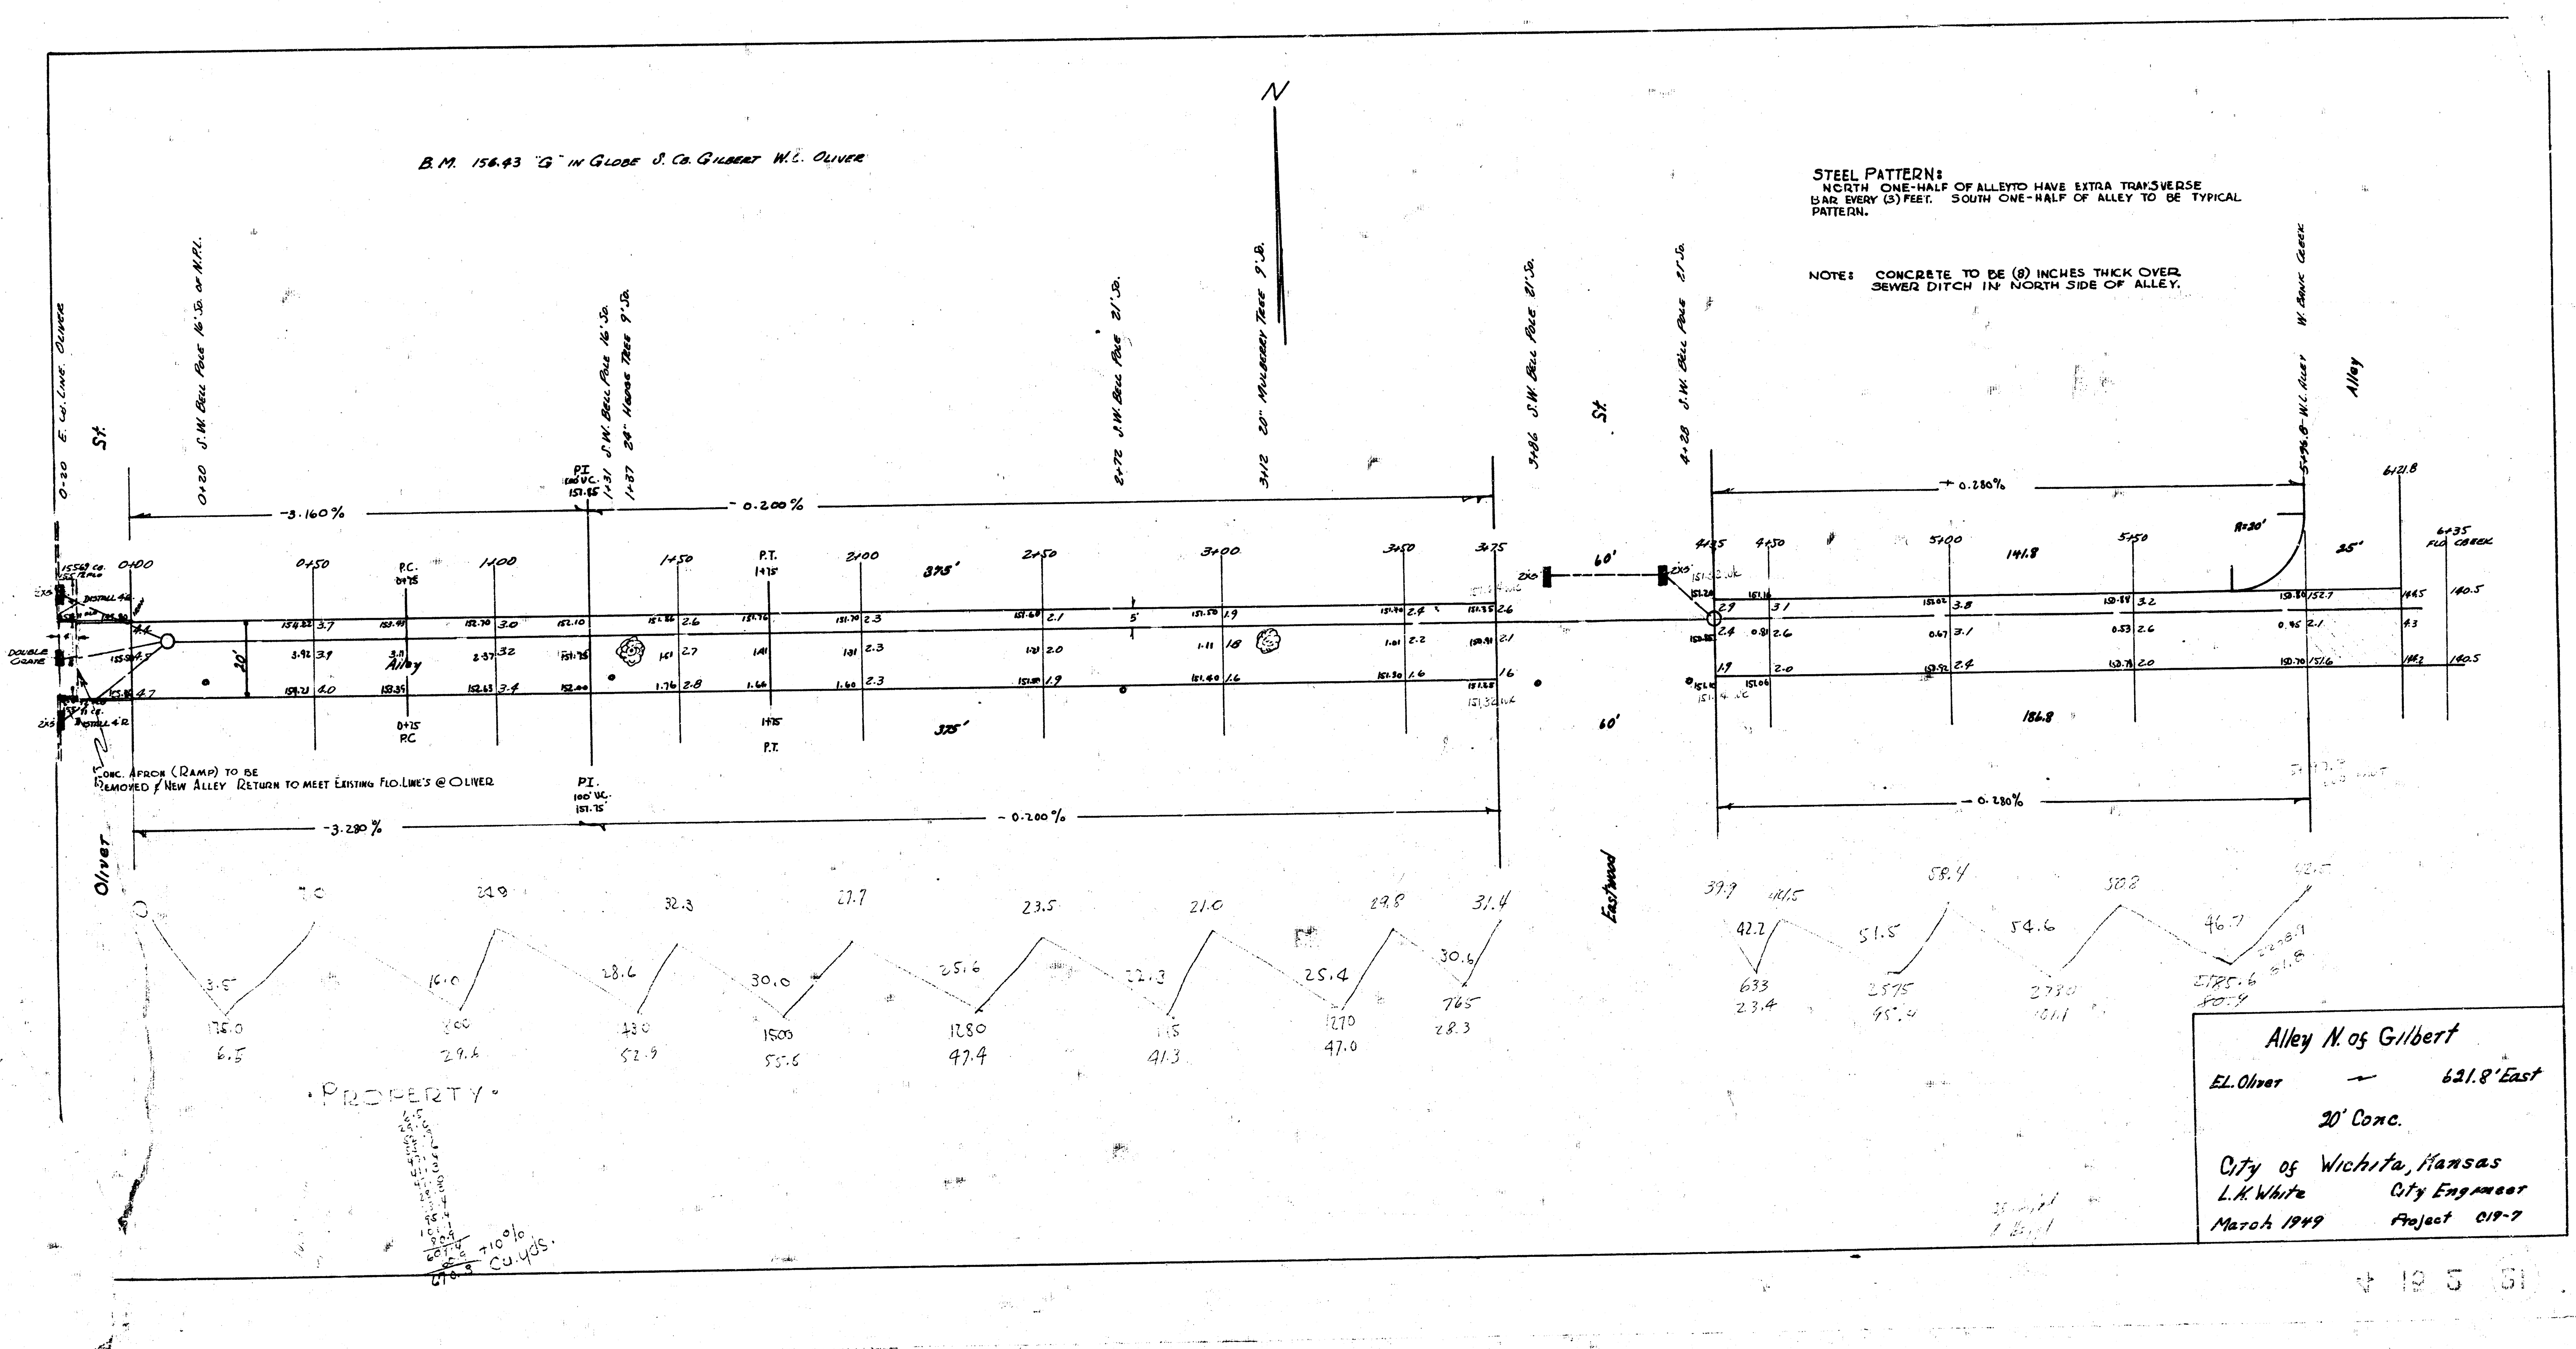

ALLEY NORTH OF GILBERT
DETAIL OF SPILLWAY
Scale ½" = 1'-0"
DETAIL OF EXCAVATION
SCALE ½" = 1'-0"


Incidental Drainage Correction Ditch North of Gilbert
City of Wichita, Kansas
Date: June 1964


B.M. 156.43 "G" IN GLOBE S. Co. GILBERT W.L. OLIVER
N
STEEL PATTERN:
NORTH ONE-HALF OF ALLEYTO HAVE EXTRA TRANSVERSE BAR EVERY (3) FEET. SOUTH ONE-HALF OF ALLEY TO BE TYPICAL PATTERN.
NOTE: CONCRETE TO BE (8) INCHES THICK OVER SEWER DITCH IN NORTH SIDE OF ALLEY.
0-20 E. W. LINE OLIVER
St.
0+20 S.W. BELL POLE 16' So. OF N.P.L.
1+31 S.W. BELL POLE 16' So.
1+87 24" HEDGE TREE 9' So.
2+72 S.W. BELL POLE 21' So.
3+12 20" MULBERRY TREE 9' So.
3+86 S.W. BELL POLE 21' So.
St.
4+28 S.W. BELL POLE 21' So.
5+96.8 - W.L. ALLEY W. BANK CREEK
Alley
-3.160%
- 0.200%
+ 0.280%
-3.280%
- 0.200%
- 0.280%
PI 100' V.C. 151.85
0+00
0+50
P.C. 0+75
1+00
1+50
P.T. 1+75
2+00
375'
2+50
3+00
3+50
3+75
60'
4+25
4+50
5+00
141.8
5+50
R=30'
25'
6+21.8
6+35 FLO CREEK
140.5
186.8
DOUBLE GRATE
20'
Alley
375'
60'
Conc. Apron (Ramp) to be Removed & New Alley Return to meet Existing Flo. Line's @ Oliver
PI. 100' VC. 151.75
Oliver
Eastwood
PROPERTY
+10% Cu. yds.
Alley N. of Gilbert
E.L. Oliver — 621.8' East
20' Conc.
City of Wichita, Kansas
L.K. White City Engineer
March 1949 Project 019-7