B.M 1074G Iron in Thimble ctr Ida & Orme
B.M 1092.4 X' on N.Co. Service Rd. on ℄ Alley S. @ Kellogg.
Stationing on ℄ ℄

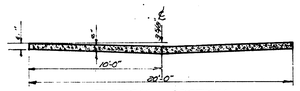

TYPICAL SECTION

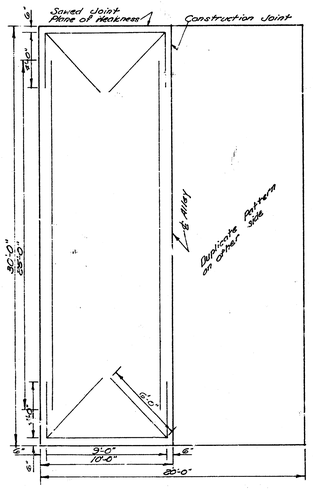

STEEL PATTERN
USE 3/8" ϕ BARS
Scale 1"=5'

Survey C.K.W.
Plan C.E.B.
Bk
Checked J.L.R.

NOTE TO CONTRACTOR

This project will be constructed under the supervision of the CITY ENGINEER and conform to the SPECIFICATIONS of the CITY OF WICHITA. The CONTRACTOR will reimburse the City of Wichita for all cost of engineering, plans, and inspection.

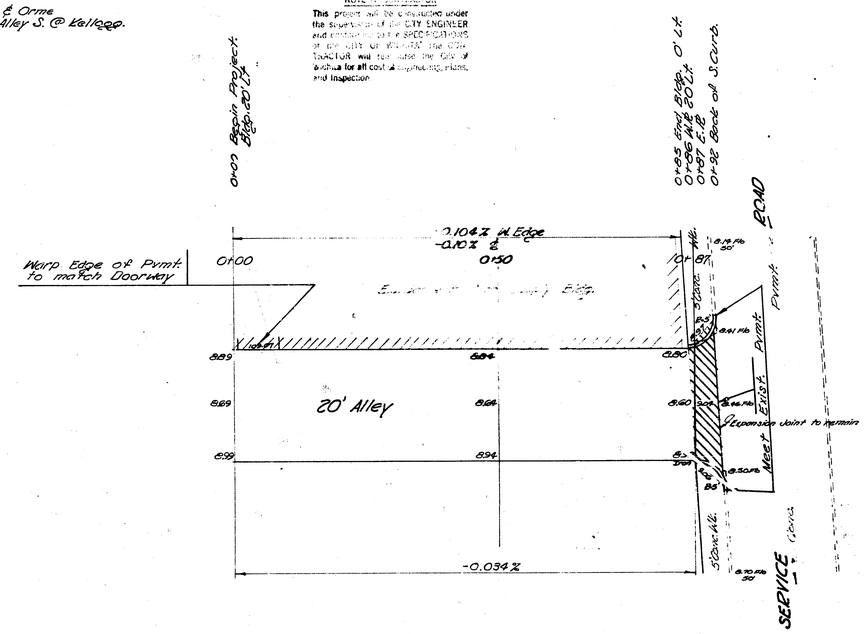

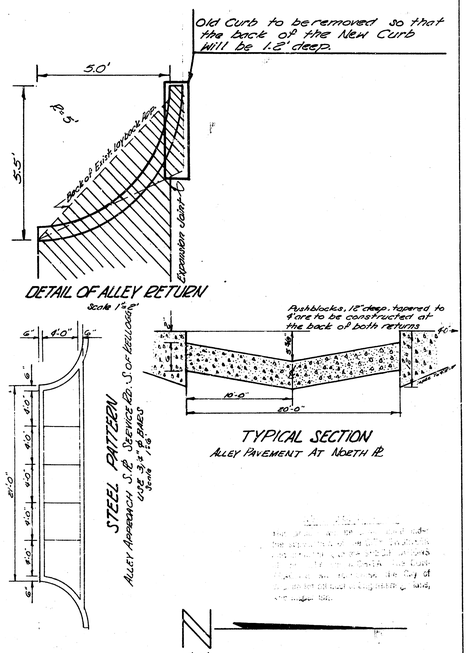

DETAIL OF ALLEY RETURN
Scale 1"=5'

TYPICAL SECTION
ALLEY PAVEMENT AT NORTH ℄

1"=10'

ALLEY S. OF KELLOGG
85' S. OF SER. RD. N. TO THE S.℄ OF KELLOGG
BETWEEN WASHINGTON & IDA
6" CONC. PVMT. 20' WIDE

CITY OF WICHITA, KANS.

B.E. SMITH
MAR. 1953

CITY ENGINEER
PRIVATE

1 3 3 8