B.M. 100.00 Top of W. Cb. S. end alley return @ Kellogg.

SCALE 1" = 10'

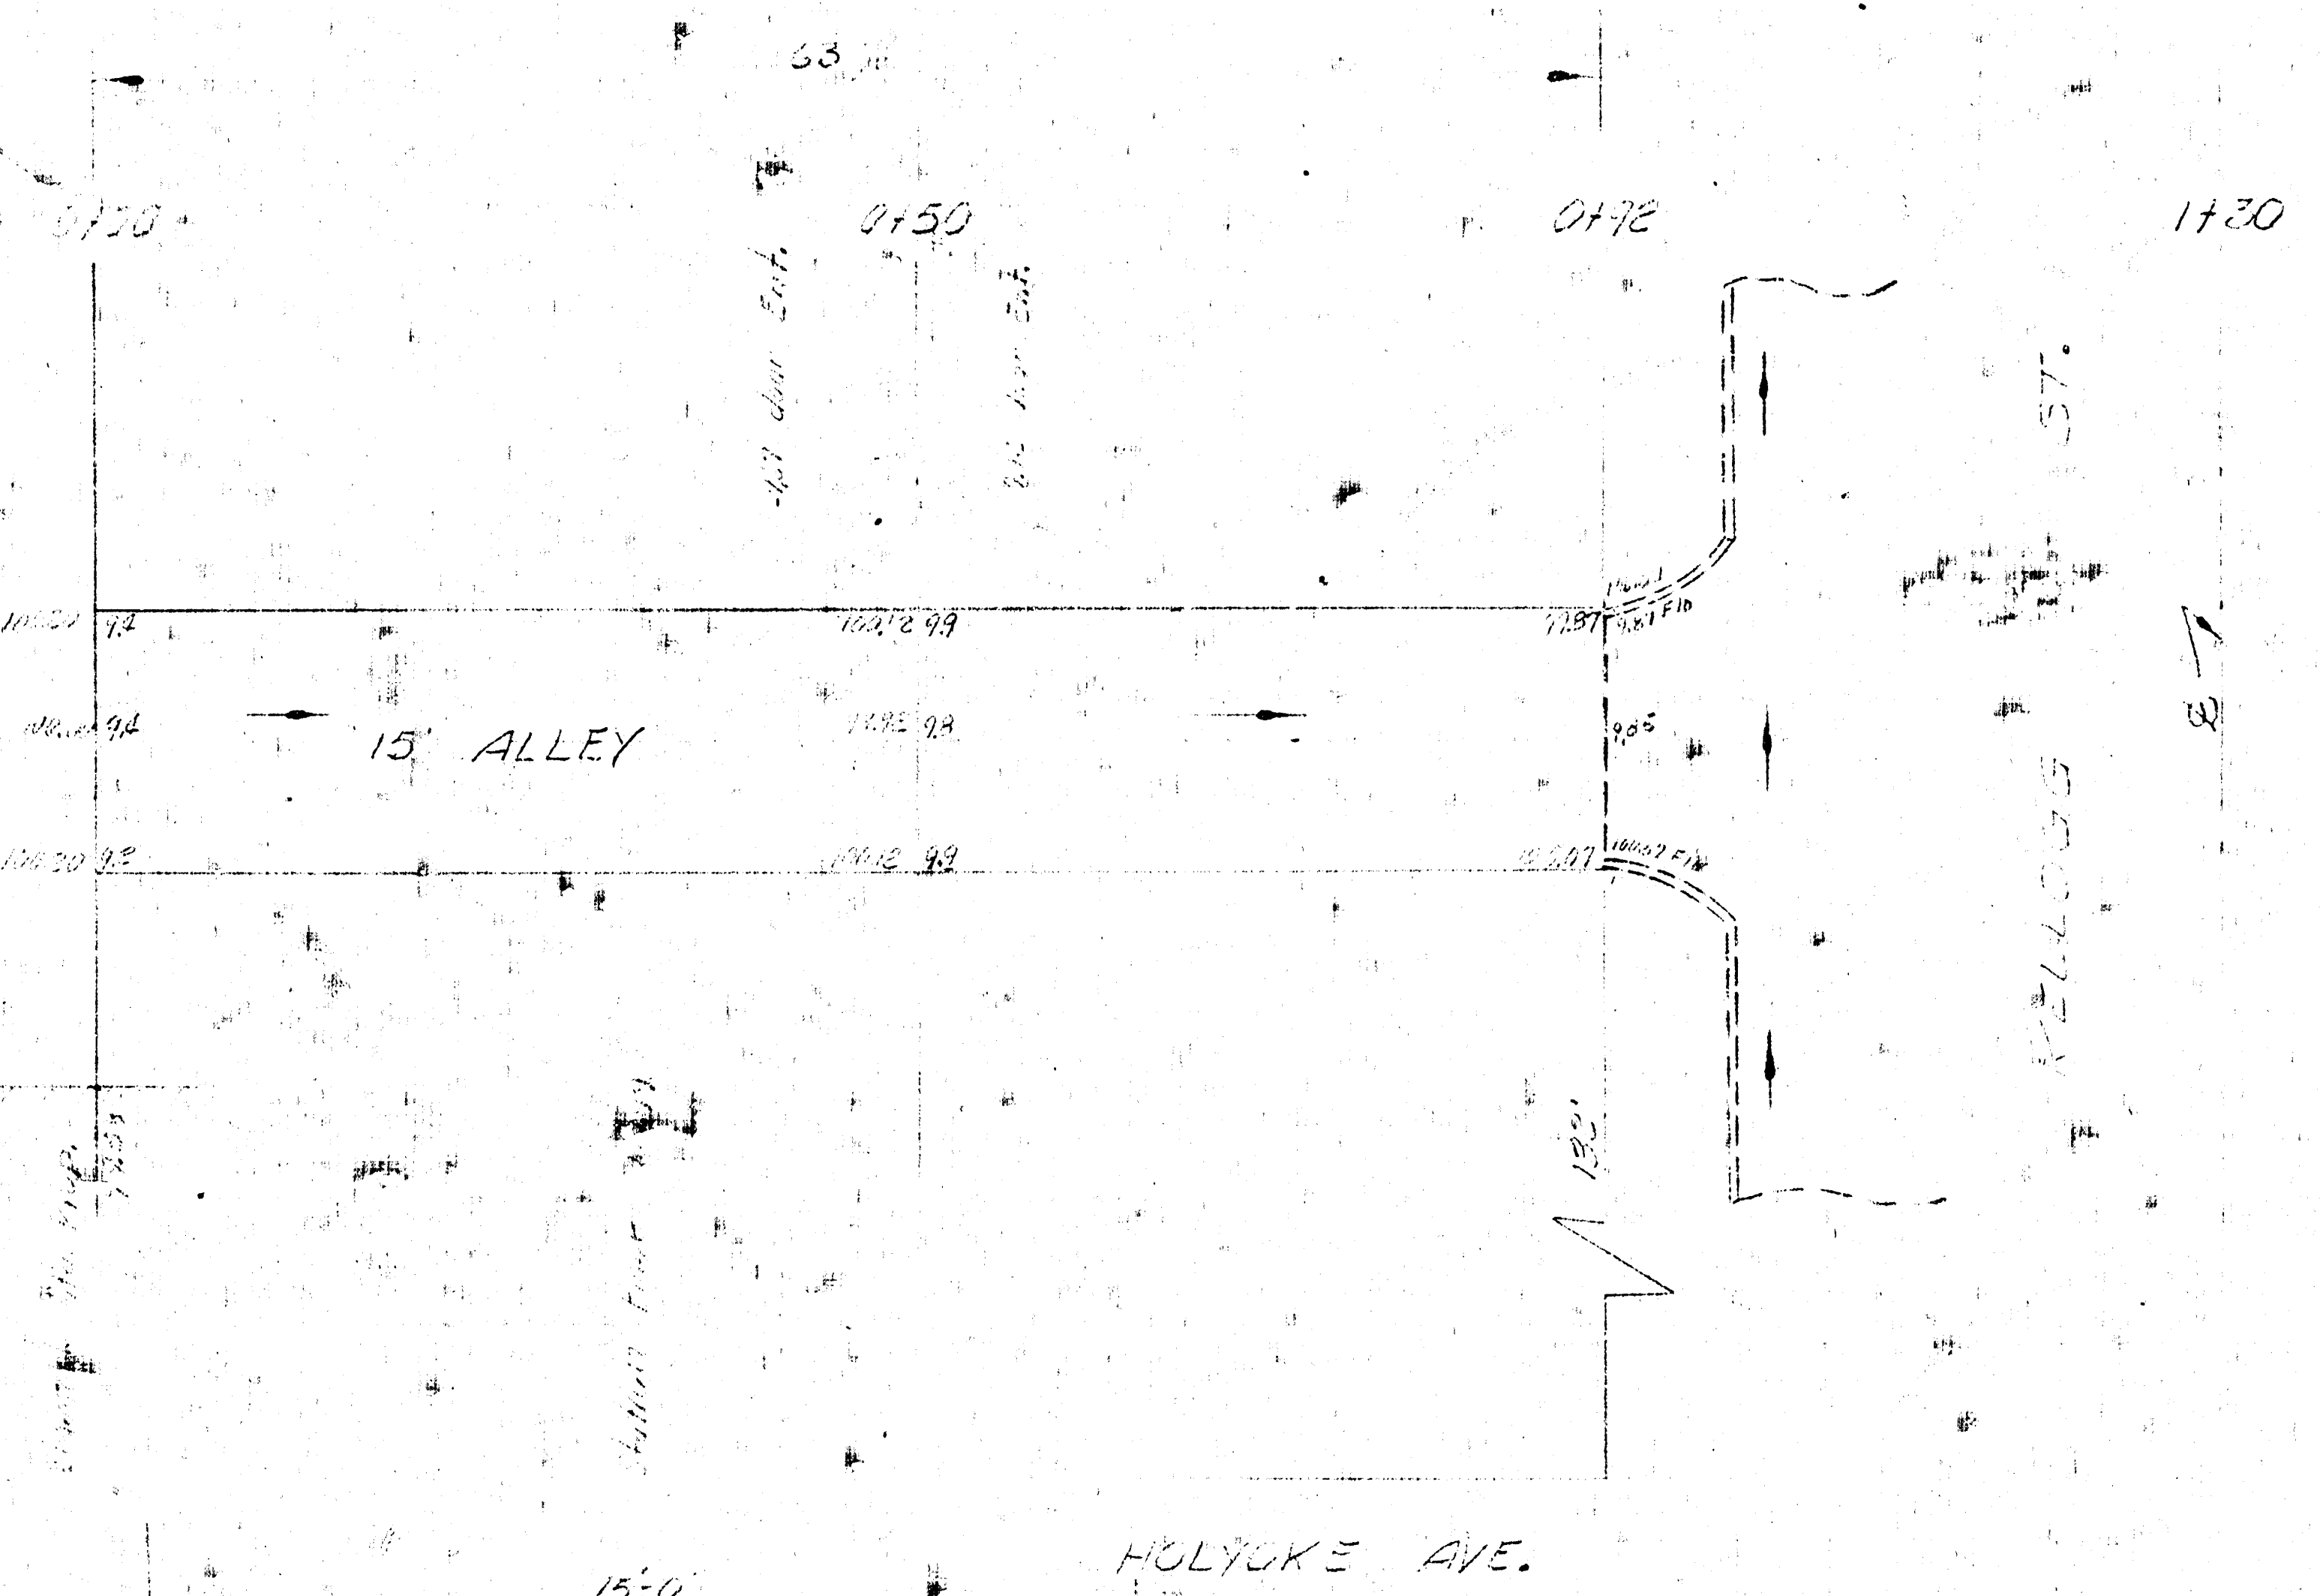
63'
0+00
0+50
0+72
1+30
15' ALLEY
KELLOGG ST.
132'
HOLYOKE AVE.
9.85

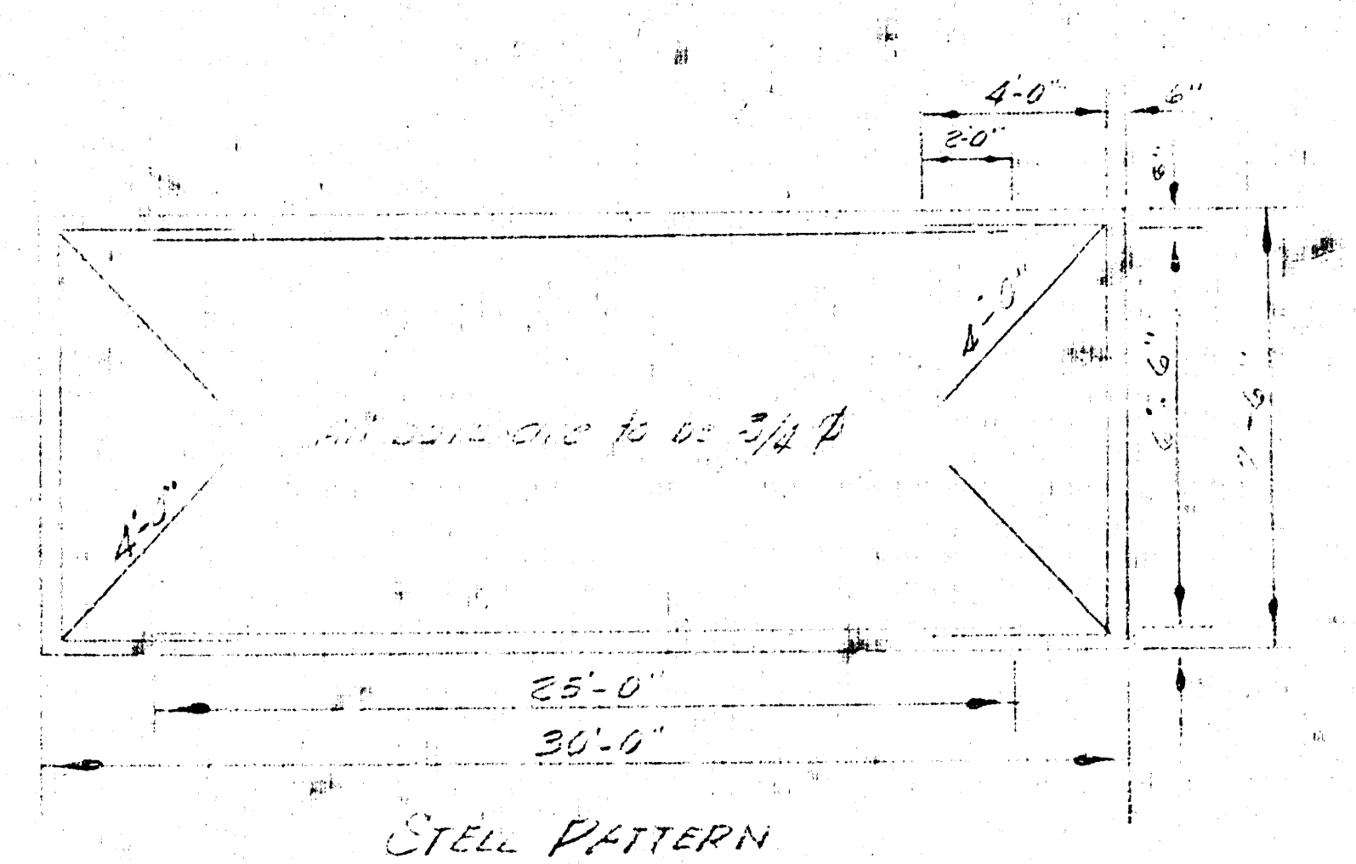
4'-0"
2'-0"
6"
4'-0"
All bars are to be 3/4 Ø
6'-6"
7'-6"
25'-0"
30'-0"

STEEL PATTERN
No Scale

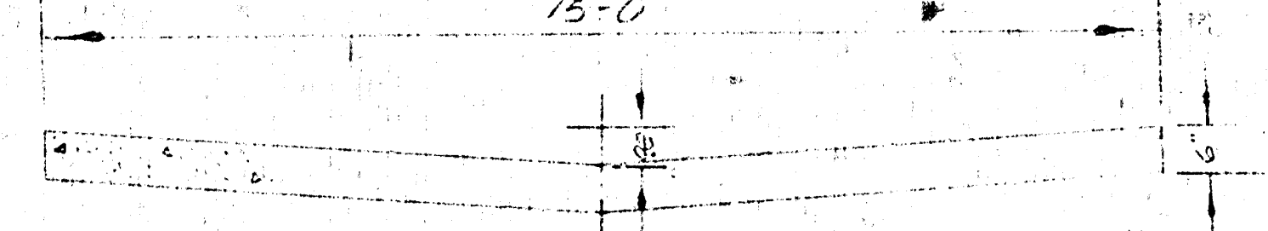

TYPICAL SECTION
(EXCEPTION AT WARPED SECTIONS)
No Scale

NOTE TO CONTRACTOR

This project will be constructed under the supervision of the CITY ENGINEER and conforming to the SPECIFICATIONS of the CITY OF WICHITA. The CONTRACTOR will reimburse the City of Wichita for all cost of Engineering, Plans, and Inspection.

NOTE TO CONTRACTOR

This project will be constructed under the supervision of the CITY ENGINEER and conforming to the SPECIFICATIONS of the CITY OF WICHITA. The CONTRACTOR will reimburse the City of Wichita for all cost of Engineering, Plans, and Inspection.

JOHN H. EPPERSON 531

ALLEY
BETW. HILLSIDE & HOLYOKE
ST. KELLOGG TO [illegible]
[illegible]
CITY OF WICHITA, KANS.
B. E. [illegible] CITY ENGINEER
JOB NO., PRIVATE [illegible]

10